


PLAN VIEW
NOT TO SCALE

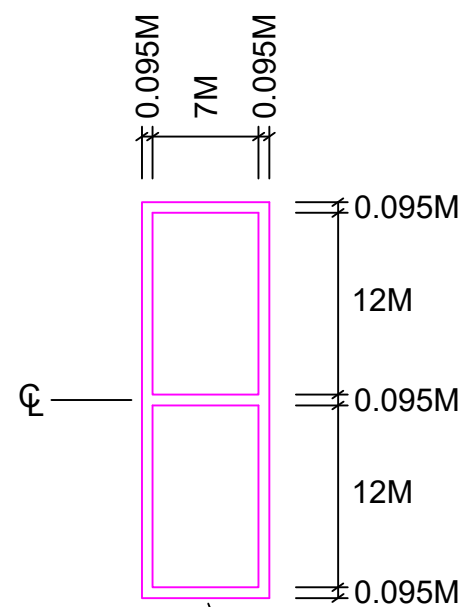

TIMBER SURROUND AND
ACROSS CENTRE.
95mm WIDTH AND 195mm DEPTH.
TO BE MOUNTED IN 200mm DEEP
EXCAVATION SEE SECTION.

SECTION
NOT TO SCALE

