
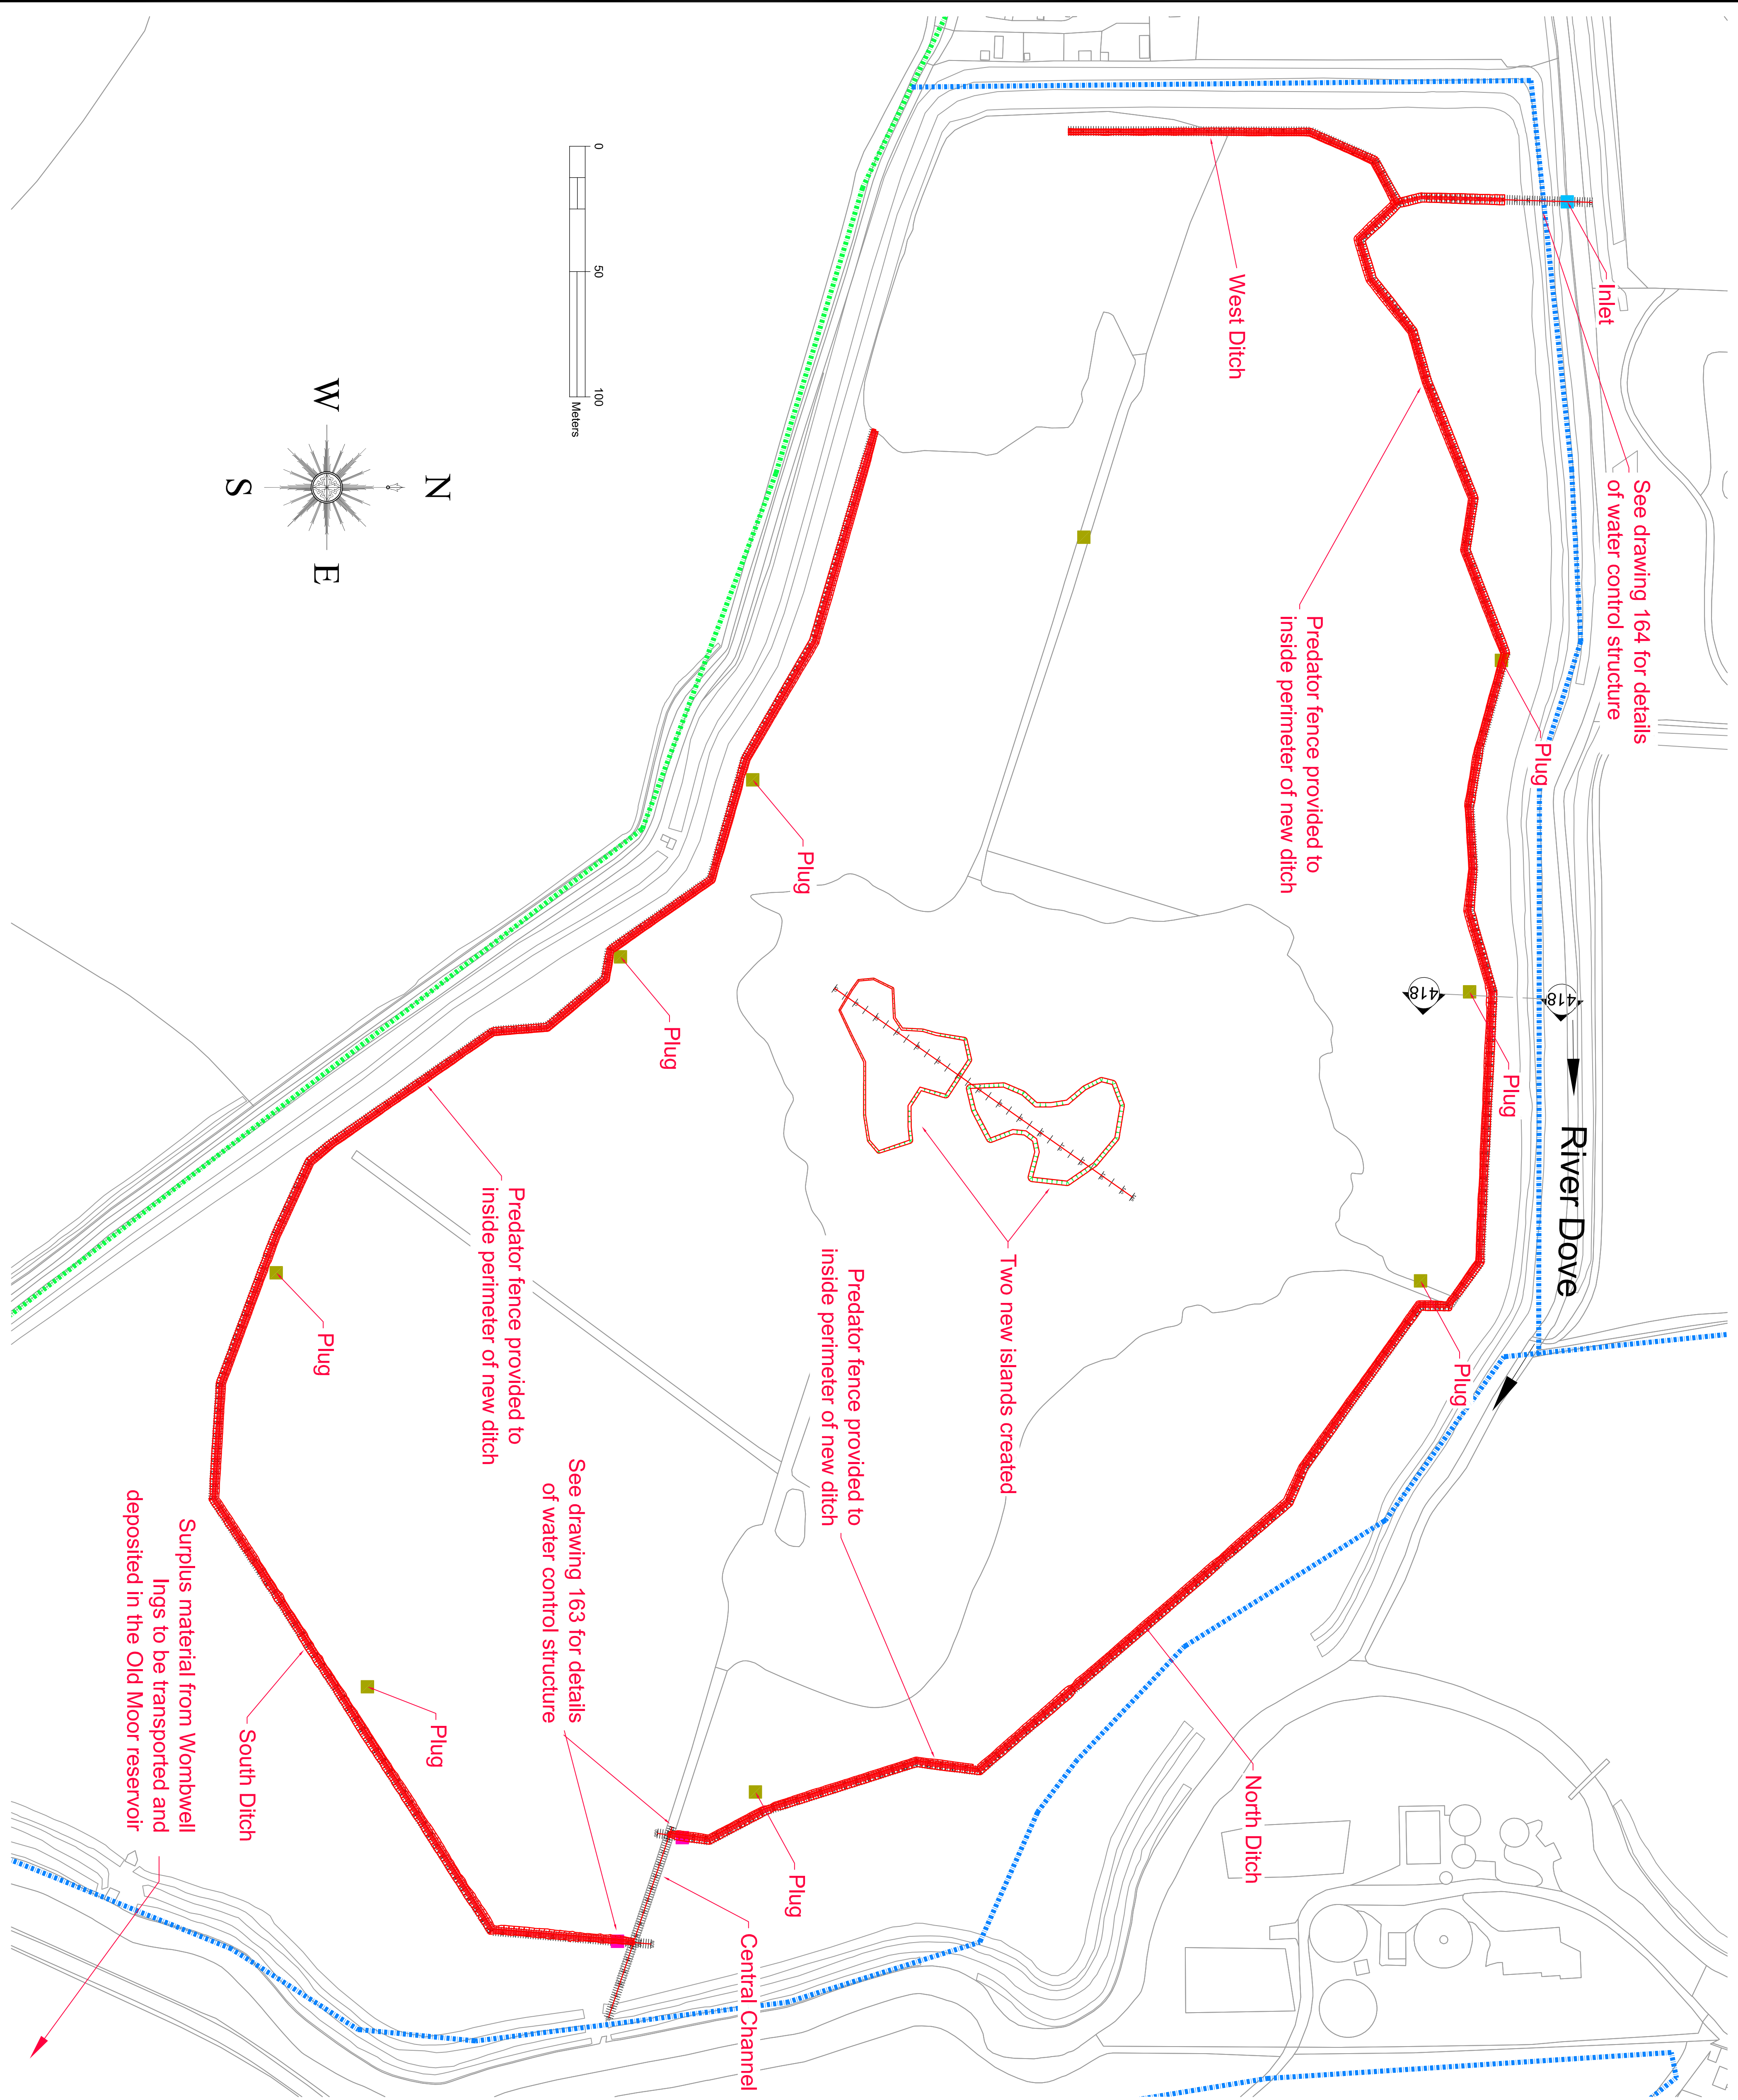


General Notes

- All dimensions shown are in metres unless otherwise stated and levels in metres to Ordnance Datum.
- Do not scale from this drawing.
- Please refer to 3D model for details of proposed surface / existing surface interface and setting out details.

Key

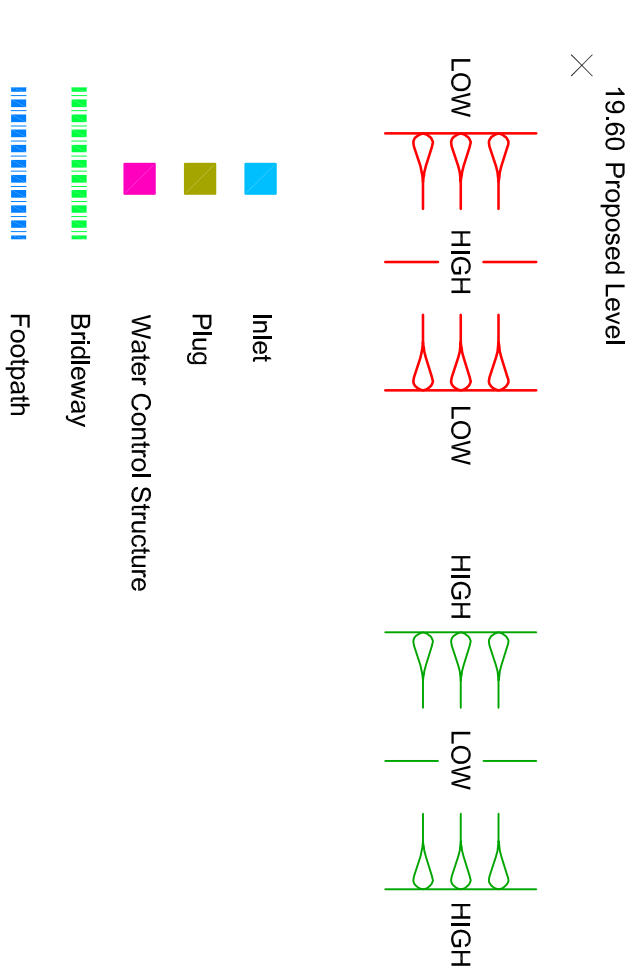

Rev	Modifications	Date	Drawn	Designed	Checked	Approved

JBA
consulting

Second Avenue
Isle of Man
IM3 4LT
British Isles

www.jbaconsulting.com
t +44 (0)1624 685100
e info@jbaconsulting.com

Offices at: Colwall, Dorset; Edinburgh, Scotland; Haverhill, North Devon; Lymington, Hampshire; Newcastle upon Tyne, Cumbria; Newport, South Wales; Stirling, Scotland; Tisbury, Wiltshire; York, Yorkshire and the Humber

for

Habitat Works at R.S.P.B. Wombwell Ings Site Layout

This document is the property of Jeremy Barn Associates Ltd. It shall not be reproduced in whole or in part nor disclosed to a third party, without the permission of Jeremy Barn Associates Ltd.					
Scale:	1:1250 @ A1	Drawn:	Peter Wilkinson	Designed:	Gregory Parkinson
Checked:		Approved:		6.8.2018	
Digital File Name:	2018s029_160_0	Rev.:		Sheet No.:	
Drawing Number:	2018s029-160			Status:	