


NORTH WEST ELEVATION SOUTH WEST ELEVATION SOUTH EAST ELEVATION NORTH EAST ELEVATION

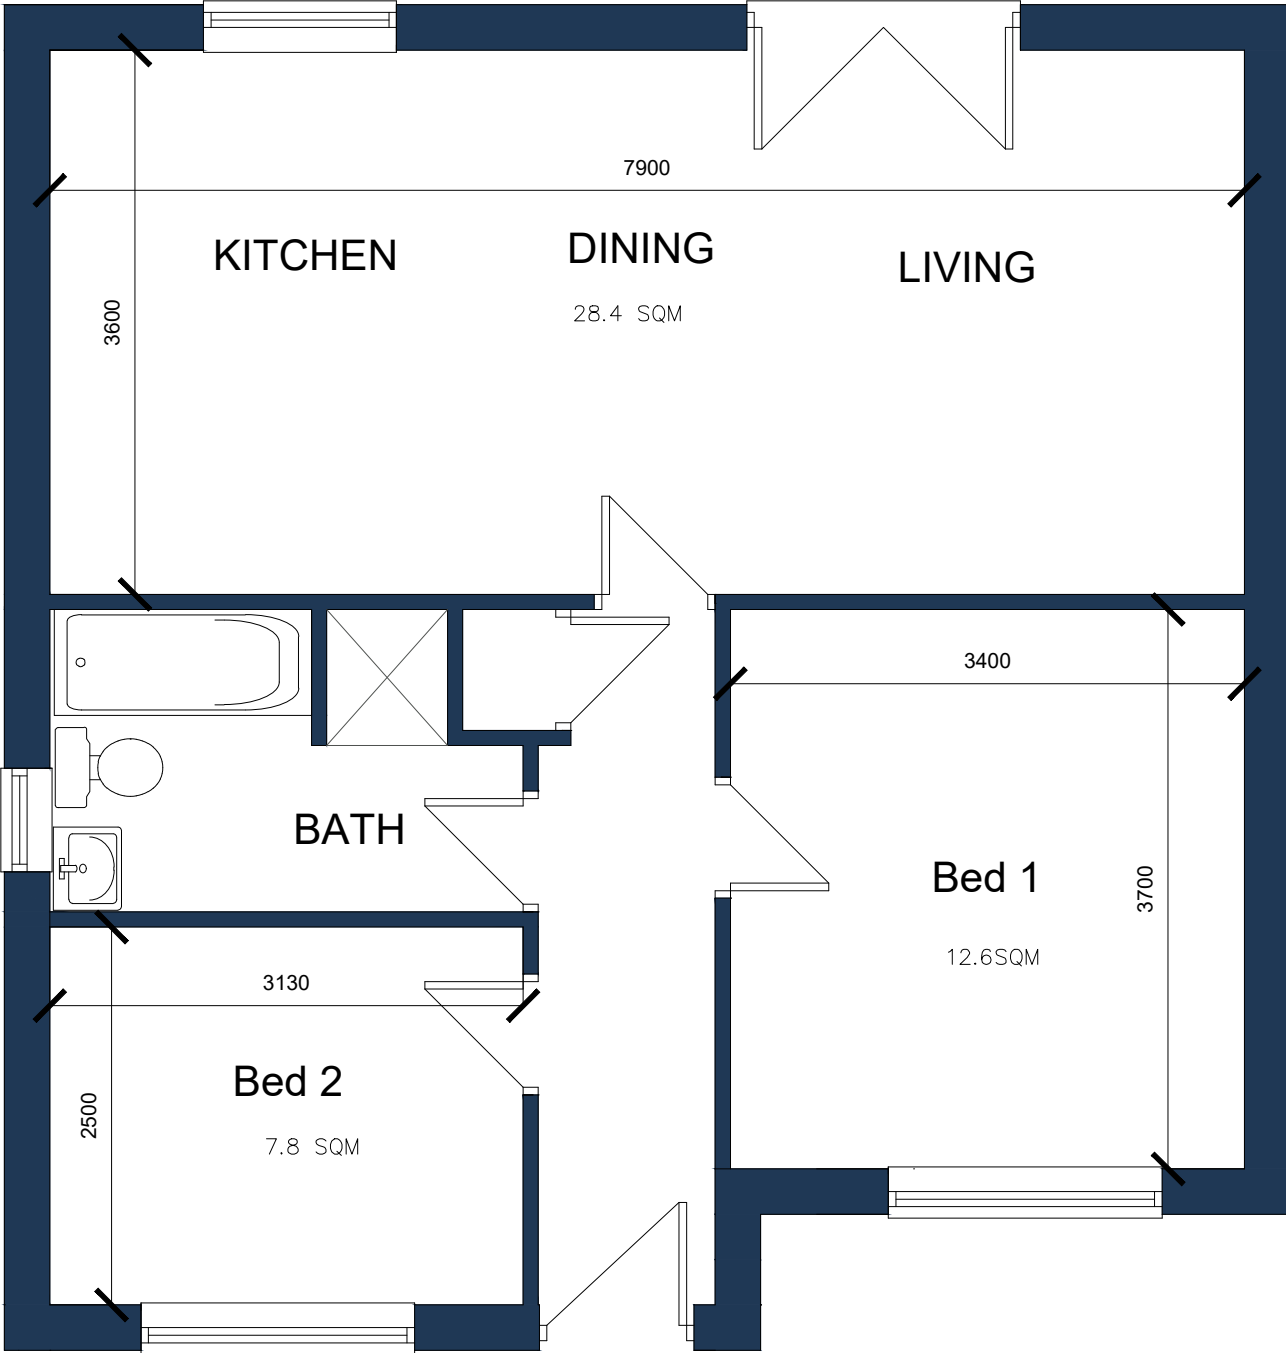

GROUND FLOOR PLAN



OFFICE ONE
34 VICTORIA ROAD
BARNESLEY,
S70 2BU
Email: info@whiteaguspartnership.co.uk
Web: www.whiteaguspartnership.co.uk

Phone: 01226 208482

ARCHITECTURAL SERVICES			Client.		
Project. RESIDENTIAL DEVELOPMENT ON FORMER B.M.B.C. GARAGE SITE, WOODLAND DRIVE BARNESLEY S70 6QS			CORDALT LTD		
Drawing Title. PLANS & ELEVATIONS DETACHED BUNGALOW			Date. APRIL 2020	Scale. 1:50 & 1:100 @ A2	
Ref. 20-002			Dwg. No. 03	Rev.	
Date	Suffix	Description	Date	Suffix	Description