



PLANNING SUBMISSION AREAS	
REF	STRUCTURE ID
1	11kV DNO SUBSTATION KIOSK
2	SITE MAIN SUBSTATION KIOSK
3	INLET WORKS TRANSFORMER SUBSTATION KIOSK
4	INLET WORKS MCC20 SWITCHROOM KIOSK
5	PST No.2 MCC KIOSK
6	SLUDGE THICKENING BUILDING
7	ASP No.2 TRANSFORMER SUBSTATION KIOSK
8	ASP No.2 MCC KIOSK
TOTAL STRUCTURE AREA	

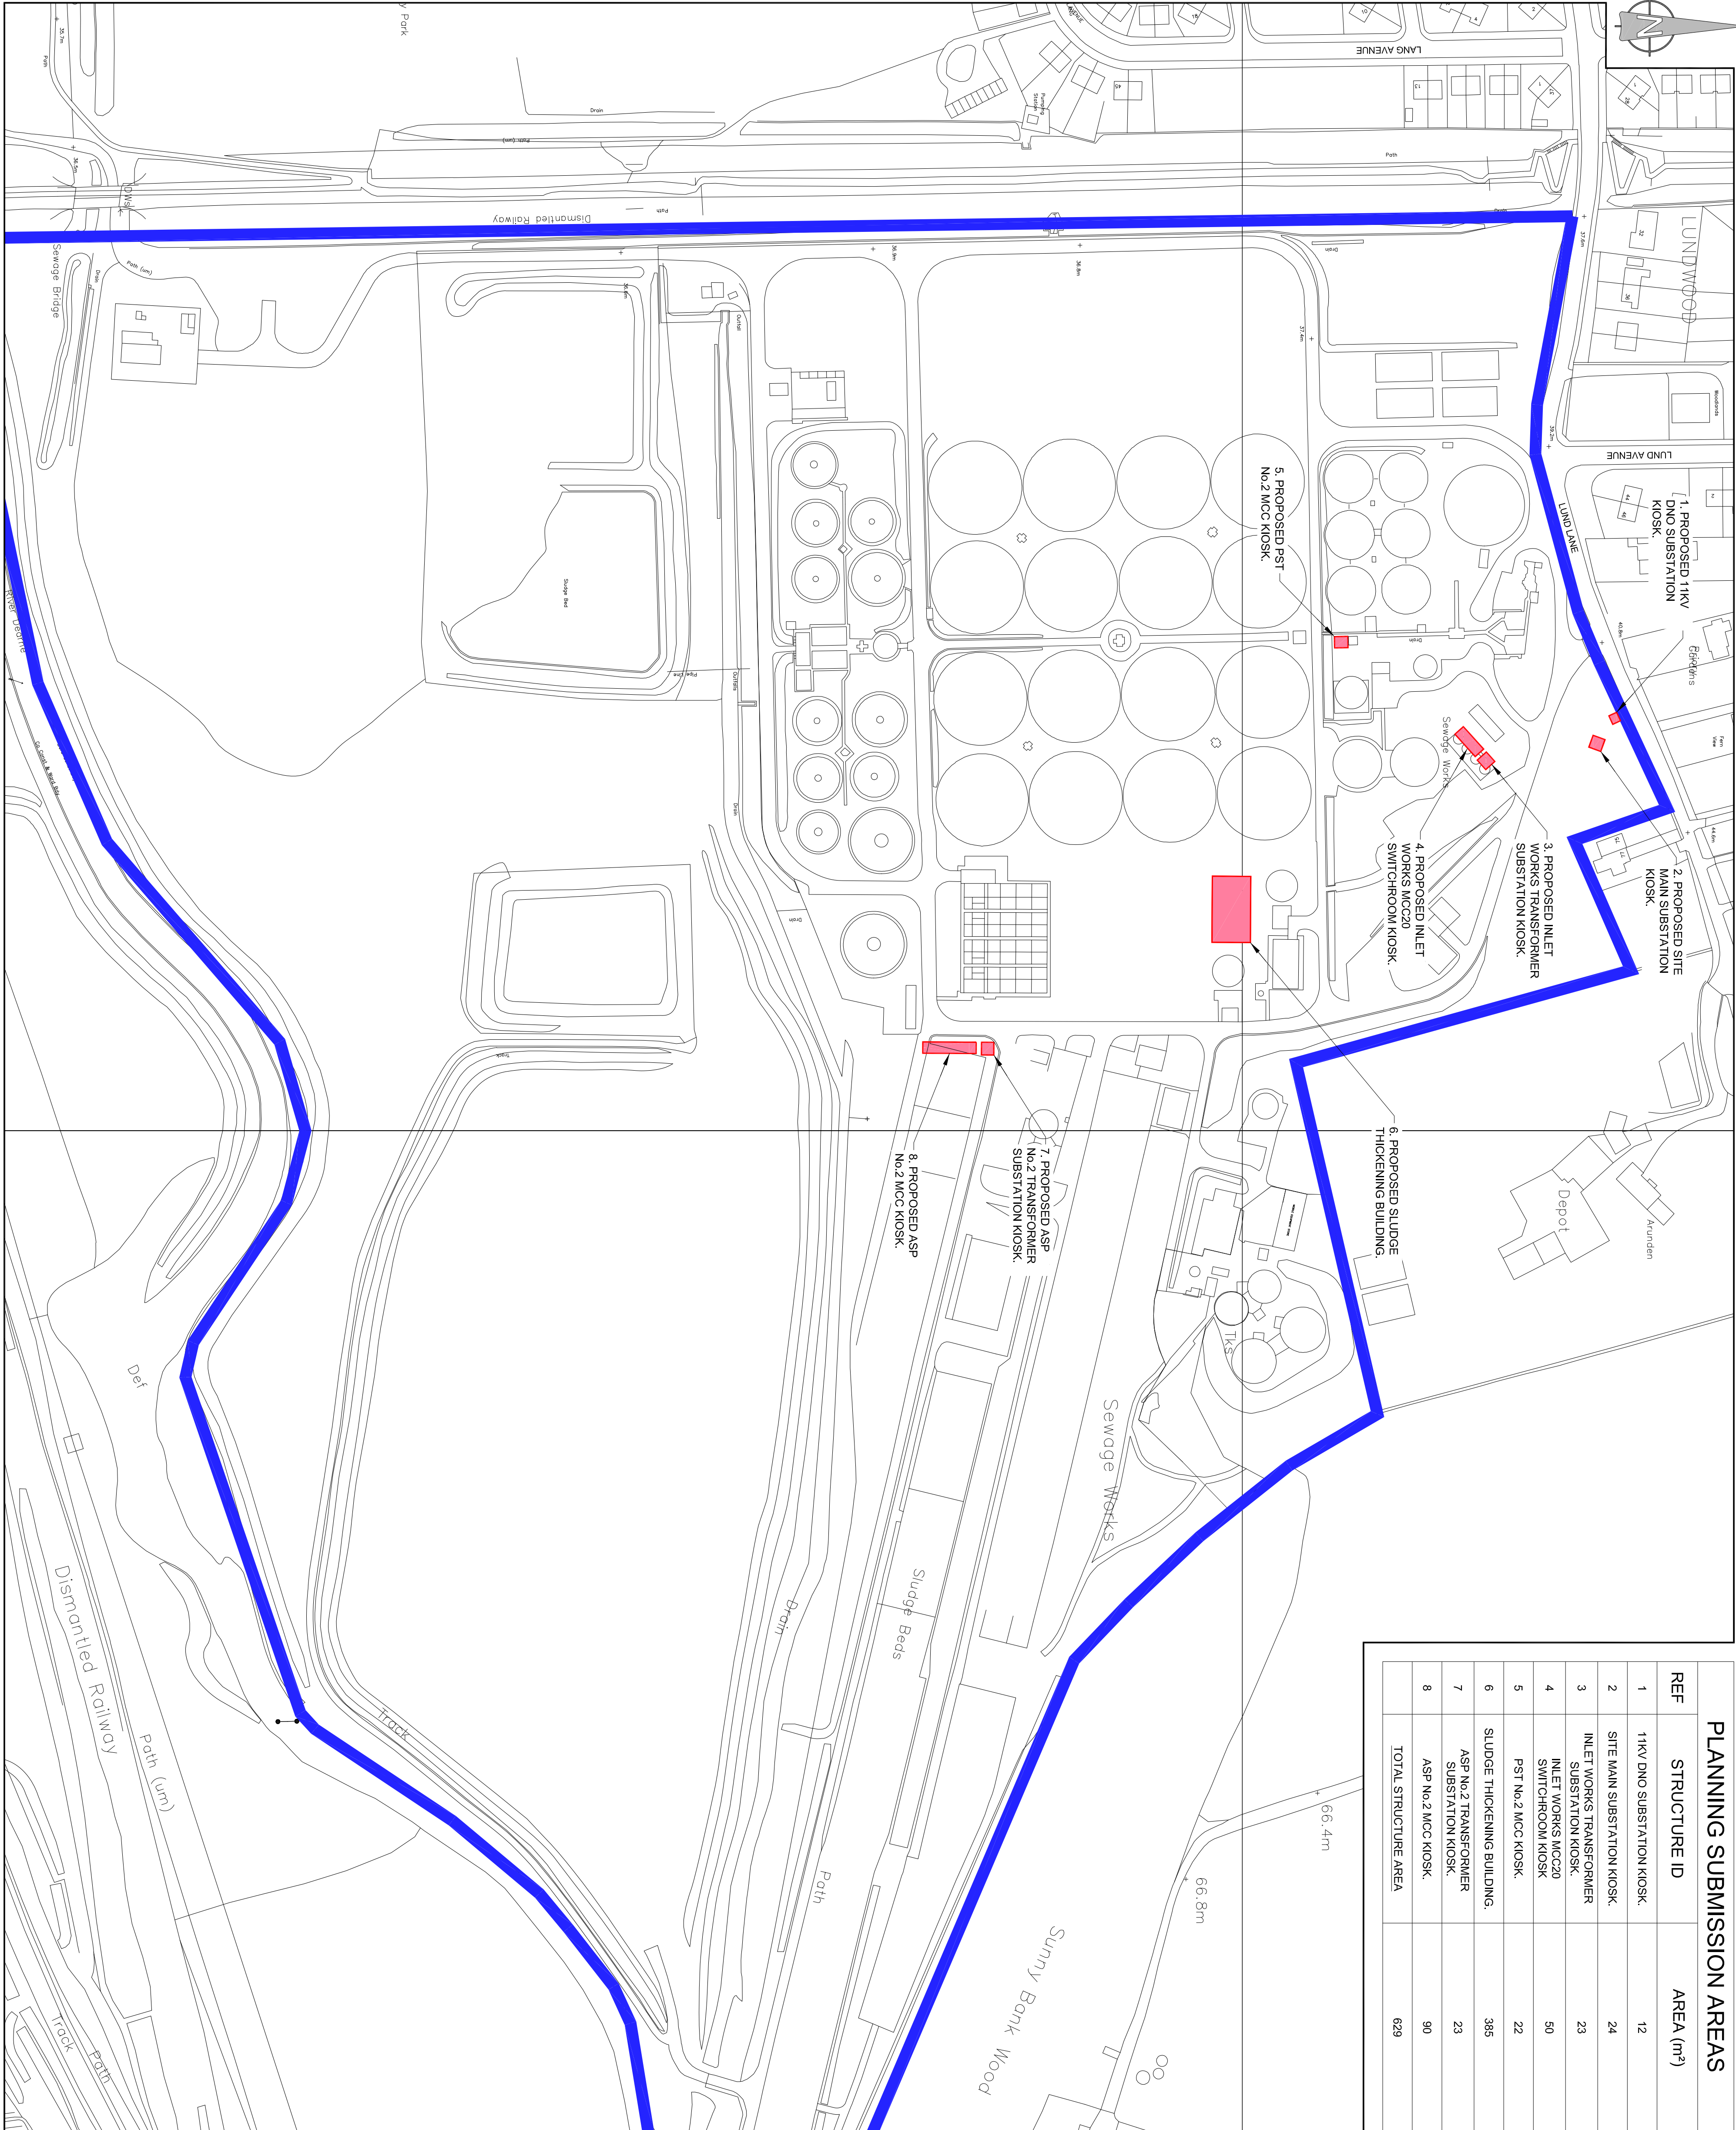

LOCATION PLAN

SCALE 1:1250

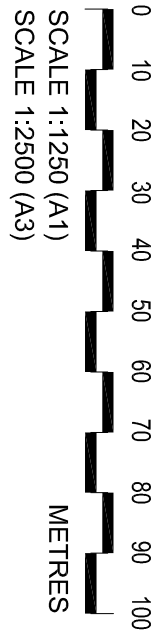

- NOTES
- DO NOT SCALE FROM THIS DRAWING.
 - ALL DIMENSIONS ARE IN MILLIMETRES (mm) & ALL LEVELS ARE IN METRES (m) AOD, UNLESS STATED OTHERWISE.
 - ALL DIMENSIONS & LEVELS CHECKED ON SITE AND ANY DISCREPANCIES REPORTED TO GHD.

LEGEND

EXTENT OF SITE BOUNDARY

APPLICATION BOUNDARY

P01	ISSUED FOR PLANNING APPROVAL	08.01.18
Issue	Change Log	Date
S4	Preparation	08.01.18
P01	CC	DJ
BS	GB	08.01.18

The Studio, 51 Brookfield Road
Cheadle, SK8 1ES, United Kingdom
T 0161 491 4600 E Ukmail@ghd.com
W www.ghd.com

INTERSERVE CONSTRUCTION LTD.
KEYS ROAD
KINGS HILL INDUSTRIAL ESTATE
ALFRETON
DERBYSHIRE
DE55 7FD
Tel: 01773 547500
Fax: 01773 547501

INTERSERVE CONSTRUCTION LIMITED

Yorkshire Water Services Ltd
Western House,
Western Way,
Halifax Road,
BDE 2SZ

Framework	AMP 6	Work Status	LARGE
FW Ref ID / Project Code	R1263	FW Ref ID	3022012
SHE			
LUNDWOOD WWTW UPGRADE AMP 6			
OS Grid Reference	SE378071	OS Grid Reference	DAZ 308,309
PLANNING SUBMISSION SITE WIDE PLANNING PROPOSAL LOCATION PLAN			
SPR Reference	SA100002497	Scale	A1
Original Design / OSN Reference		Scale	A1

Sheet Description	FOR CONSTRUCTION APPROVAL	Scale	S4	Revise	P01
Drawn By		Scale			
R1263-GHD-316-01-DR-C-01072					