



EXISTING AND PROPOSED SHOPFRONT ELEVATION AND SECTION AT 50 HIGH STREET, WOMBEWELL, S73 8BH-1:50 - A3

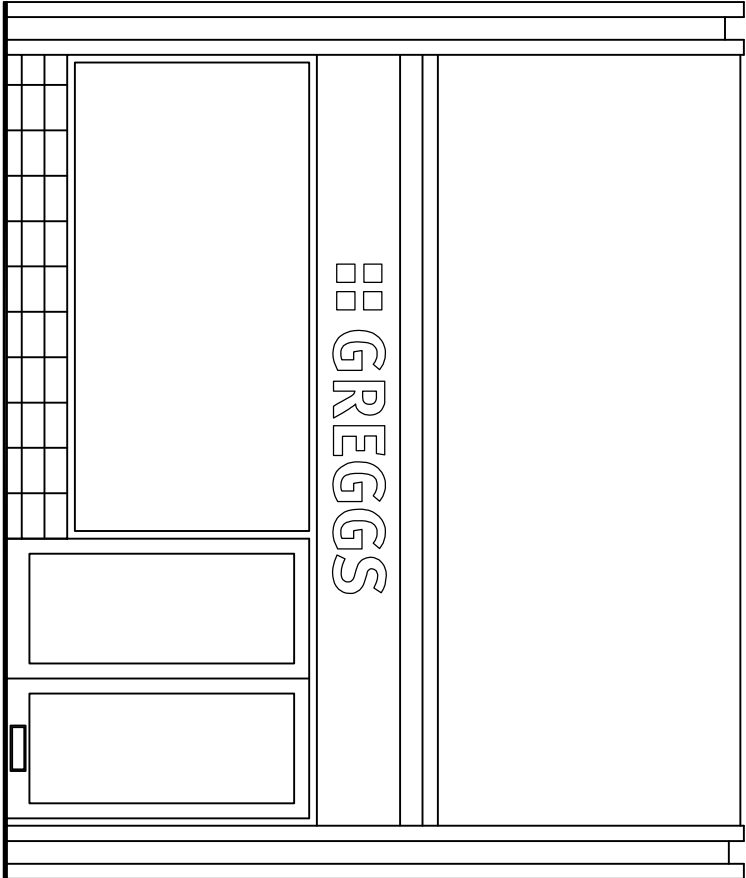

EXISTING SHOPFRONT ELEVATION

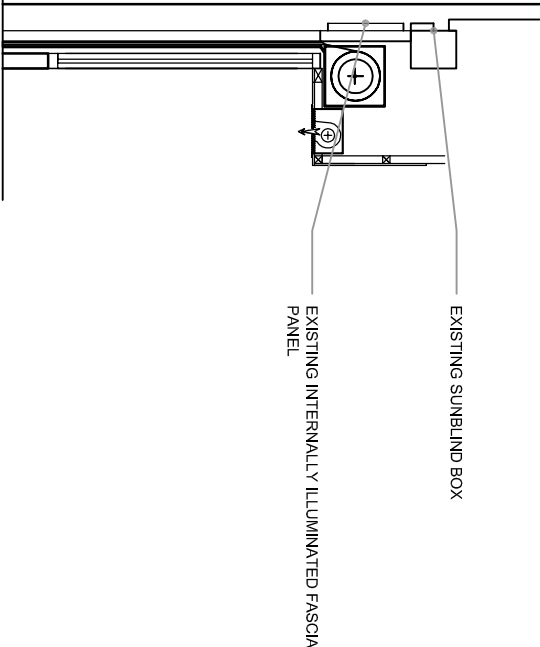


EXISTING SHOPFRONT SECTION

NEW SLIMLINE INTERNALLY ILLUMINATED
BADGE SIGN GREGGS SIZE 1- 2350x600mm.
SIGN BOX CONSTRUCTED FROM 10g
ALUMINIUM STOVE ENAMELLED BLUE TO BS
18653. 'GREGGS' LETTERING IN FRET CUT
OPAL PERSPEX WITH NONILLUMINATED
25mm RETURNS. QUATRO DOTS FRET CUT
PERSPEX TO PANTONE 471. LETTERS AND
QUATRO DOTS ILLUMINATED ONLY.

NEW ELECTRIC PUNCHED AND GLAZED
ALUMINIUM ROLLER SHUTTER BY CENTRAL
SHUTTERS. SHUTTER TO OPEN WITH
POLYCARB INSERTS. BOTTOM SECTION TO BE
SOLID. 4IN-LINE SHUTTER CURTAIN TO HAVE
90mm WIDE ALUMINIUM LATHS. SHUTTER AND
LATHS FINISHED RAL 1001 (60%
GLOSS).SHUTTER BOX TO BE RECESSED
BEHIND FASCIA SIGN.

SLIDING DOORS TO BE FLUSH GLAZED 100 x
45mm ALUMINIUM SECTIONS TO BE
FINISHED BEIGE TO MATCH RAL 1001.
PROVIDE AND INSTALL STEEL INSERT
HANDLES. ALL GLAZING WORKS TO BE IN
ACCORDANCE WITH SAFETY GLASS BS
6206.

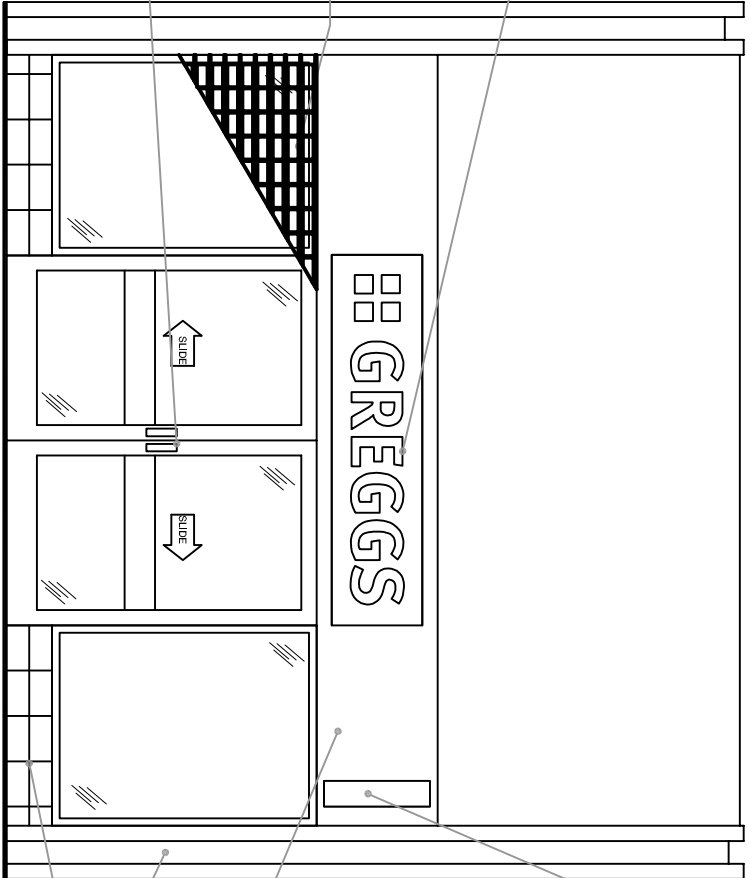

PROPOSED SHOPFRONT ELEVATION

NEW PROJECTING SIGN TO
SUPPLIED AND FITTED BY SIGNAGE
CONTRACTOR.


INTERNALLY ILLUMINATED BOX
CONSTRUCTION FROM 10g
ALUMINIUM STOVE ENAMELLED
BEIGE TO MATCH RAL1001.
LETTERS AND QUATRO DOTS
ILLUMINATED ONLY.
'GREGGS' LOGO IN
APPLIED WHITE VINYL.

700mm 700mm 172mm

the bakers
the bakers' LETTERING
TO PANTONE 471.

SHOPFITTER TO REMOVE EXISTING FASCIA,
SOFFIT ETC. AND REPLACE WITH NEW
EXTERNAL QUALITY PLYWOOD FACED ON
ALL EXPOSED EDGES WITH ALUMINIUM
PANELS STOVE ENAMELLED BEIGE TO
MATCH RAL 1001.

THOROUGHLY CLEAN AND REPAINT FULL
HEIGHT OF PLASTERERS
STALLRISER TO BE FACED IN FREE ISSUE
TILES (300 x 150mm), FINISHED BEIGE.

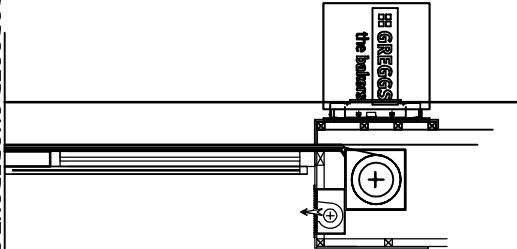

PROPOSED SHOPFRONT SECTION