


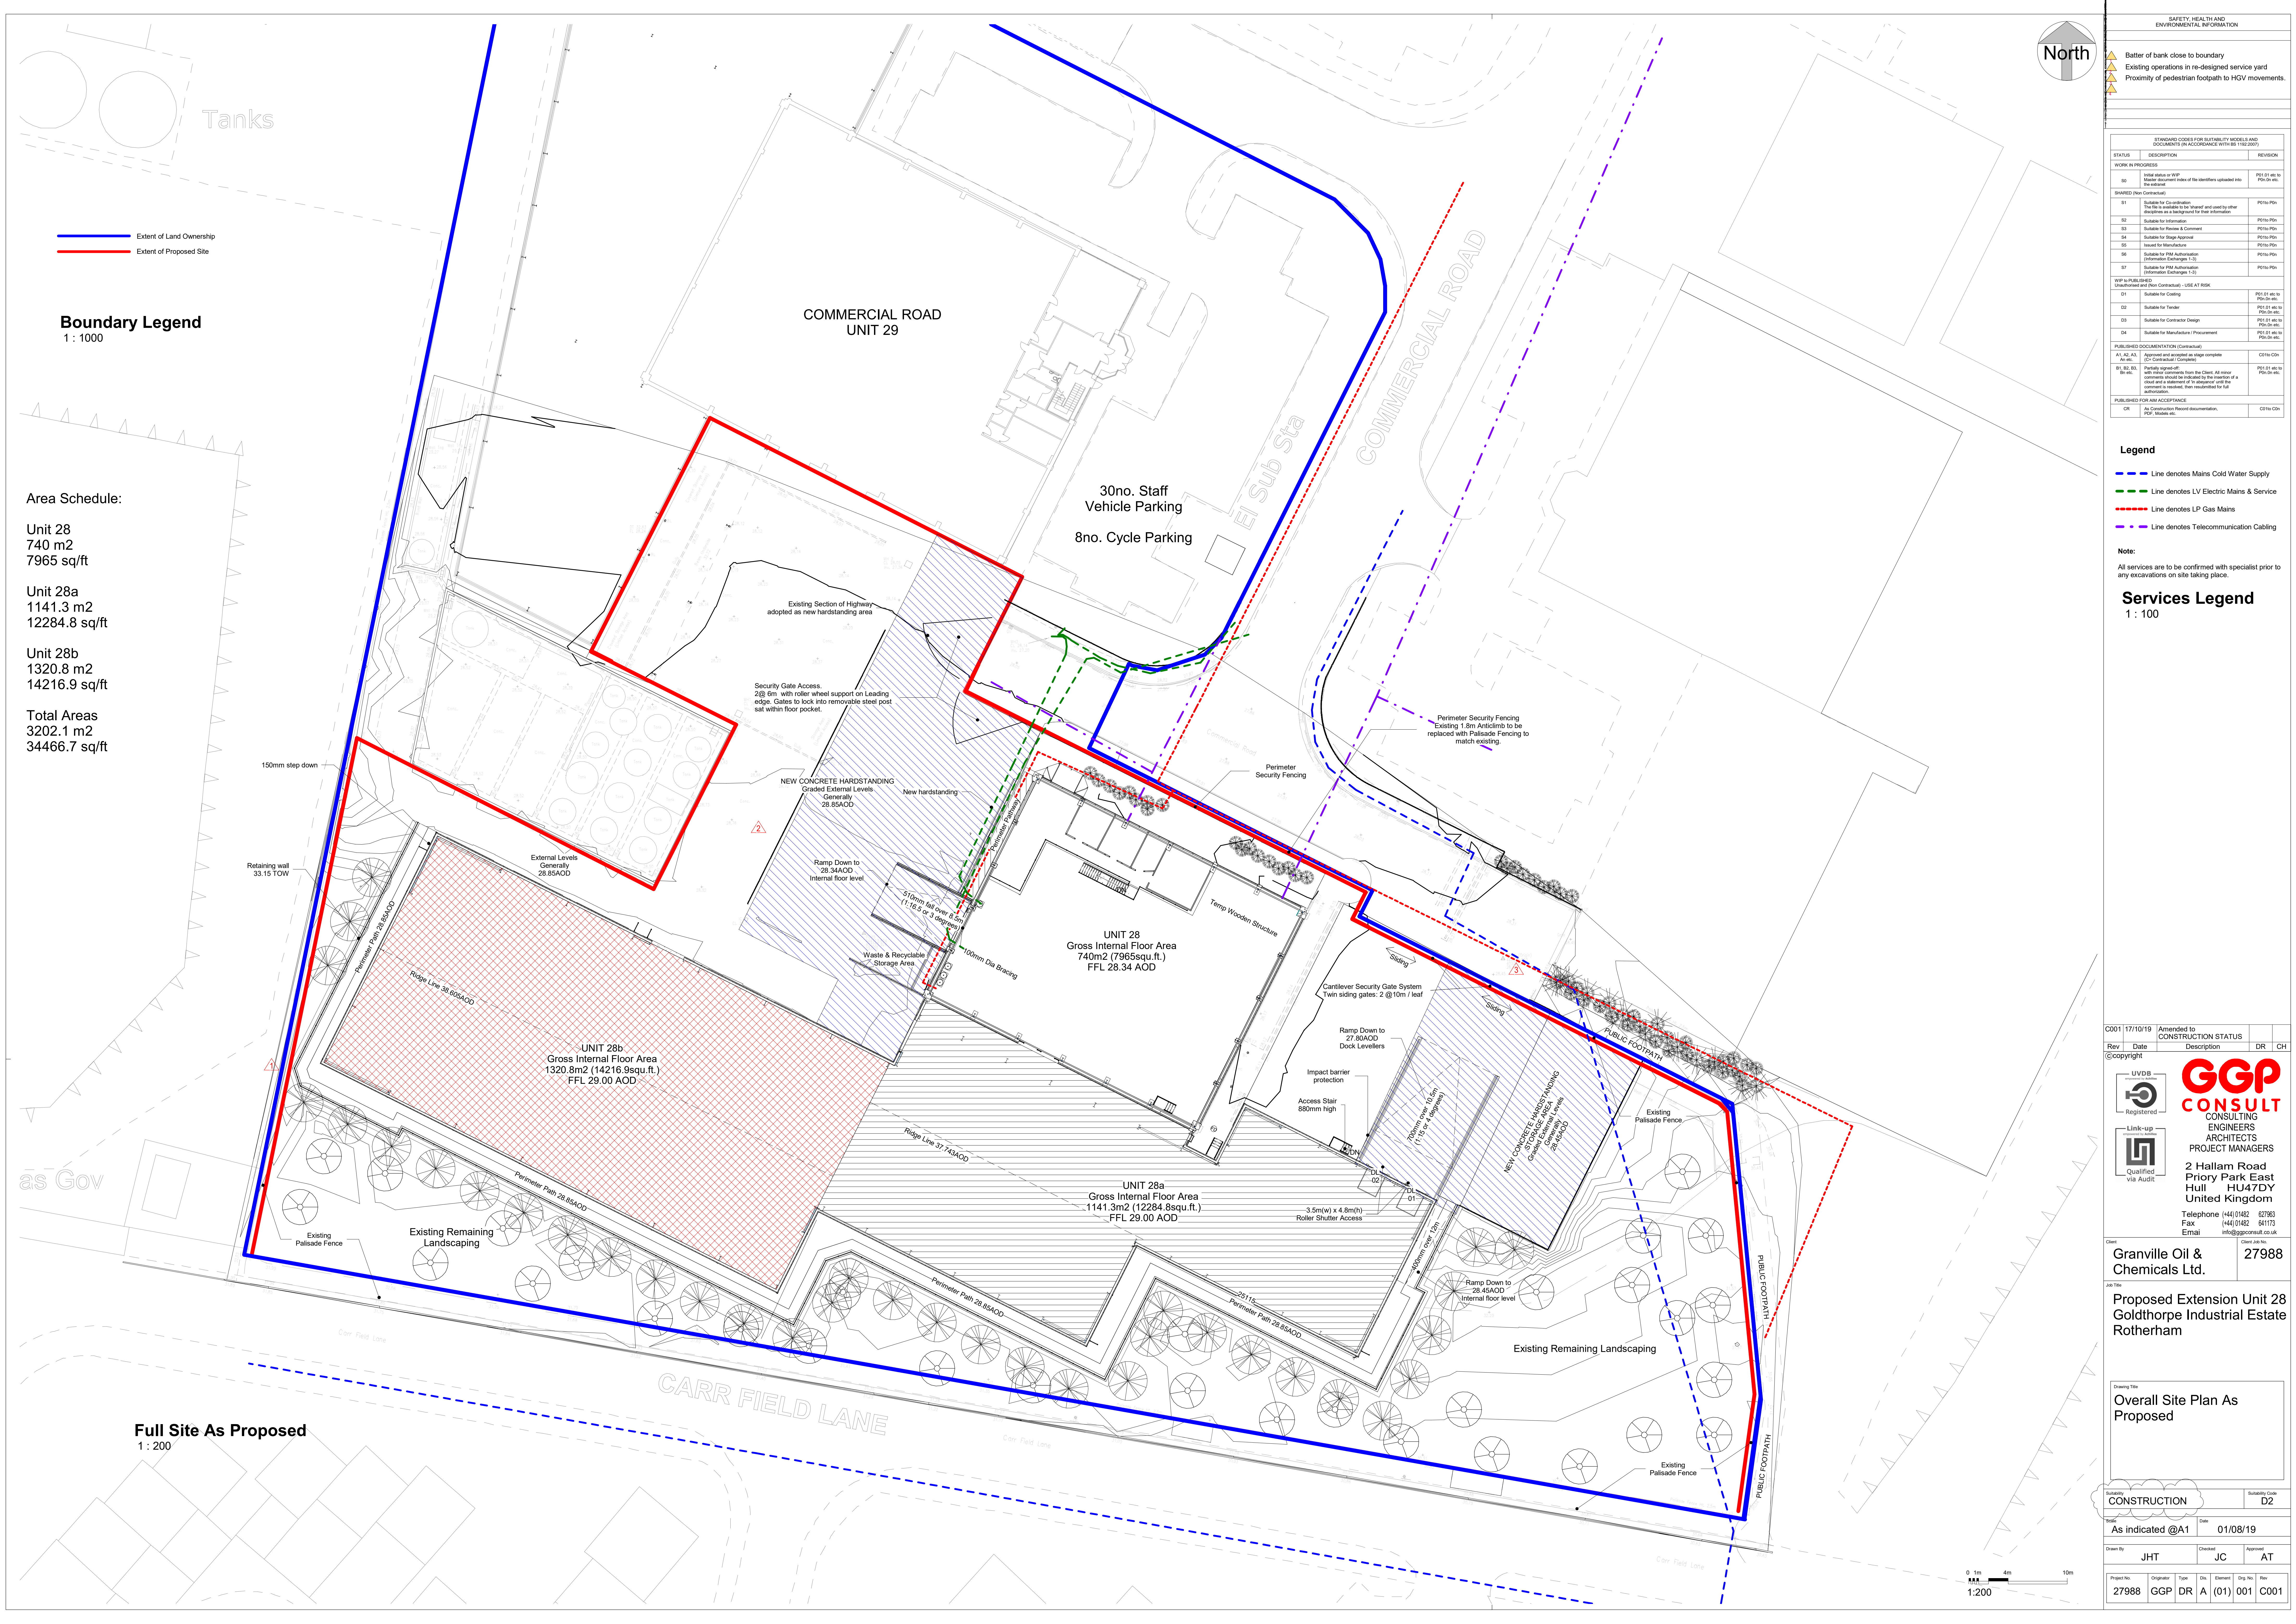

Boundary Legend
1 : 1000

Area Schedule:


Unit 28
740 m2
7965 sq/ft

Unit 28a
1141.3 m2
12284.8 sq/ft

Unit 28b
1320.8 m2
14216.9 sq/ft

Total Areas
3202.1 m2
34466.7 sq/ft

Full Site As Proposed
1 : 200

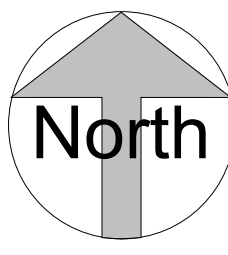

SAFETY, HEALTH AND ENVIRONMENTAL INFORMATION		
Batter of bank close to boundary		
Existing operations in re-designed service yard		
Proximity of pedestrian footpath to HGV movements.		
