


GENERAL NOTES

- Drawing illustrates drawing intent for planning purposes
- Drawing to be read in conjunction with the planting specification reference CRM.066.006.L.R.001 and the Landscape Management Plan CRM.066.006.L.R.002
- Planting proposals based upon drawings reference 1334 SK005 Revision E, provided by GSDA Ltd.
- For arboricultural method statement refer to drawing reference CRM.066.006.Ar.R.001, provided by Enzygo Ltd.
- Refer to ecologist's information for full details of ecological features
- Refer to engineer's details for level and drainage information
- Building foundations to be confirmed by engineer with reference to planting proposals and NHBC guidance or similar, where relevant.

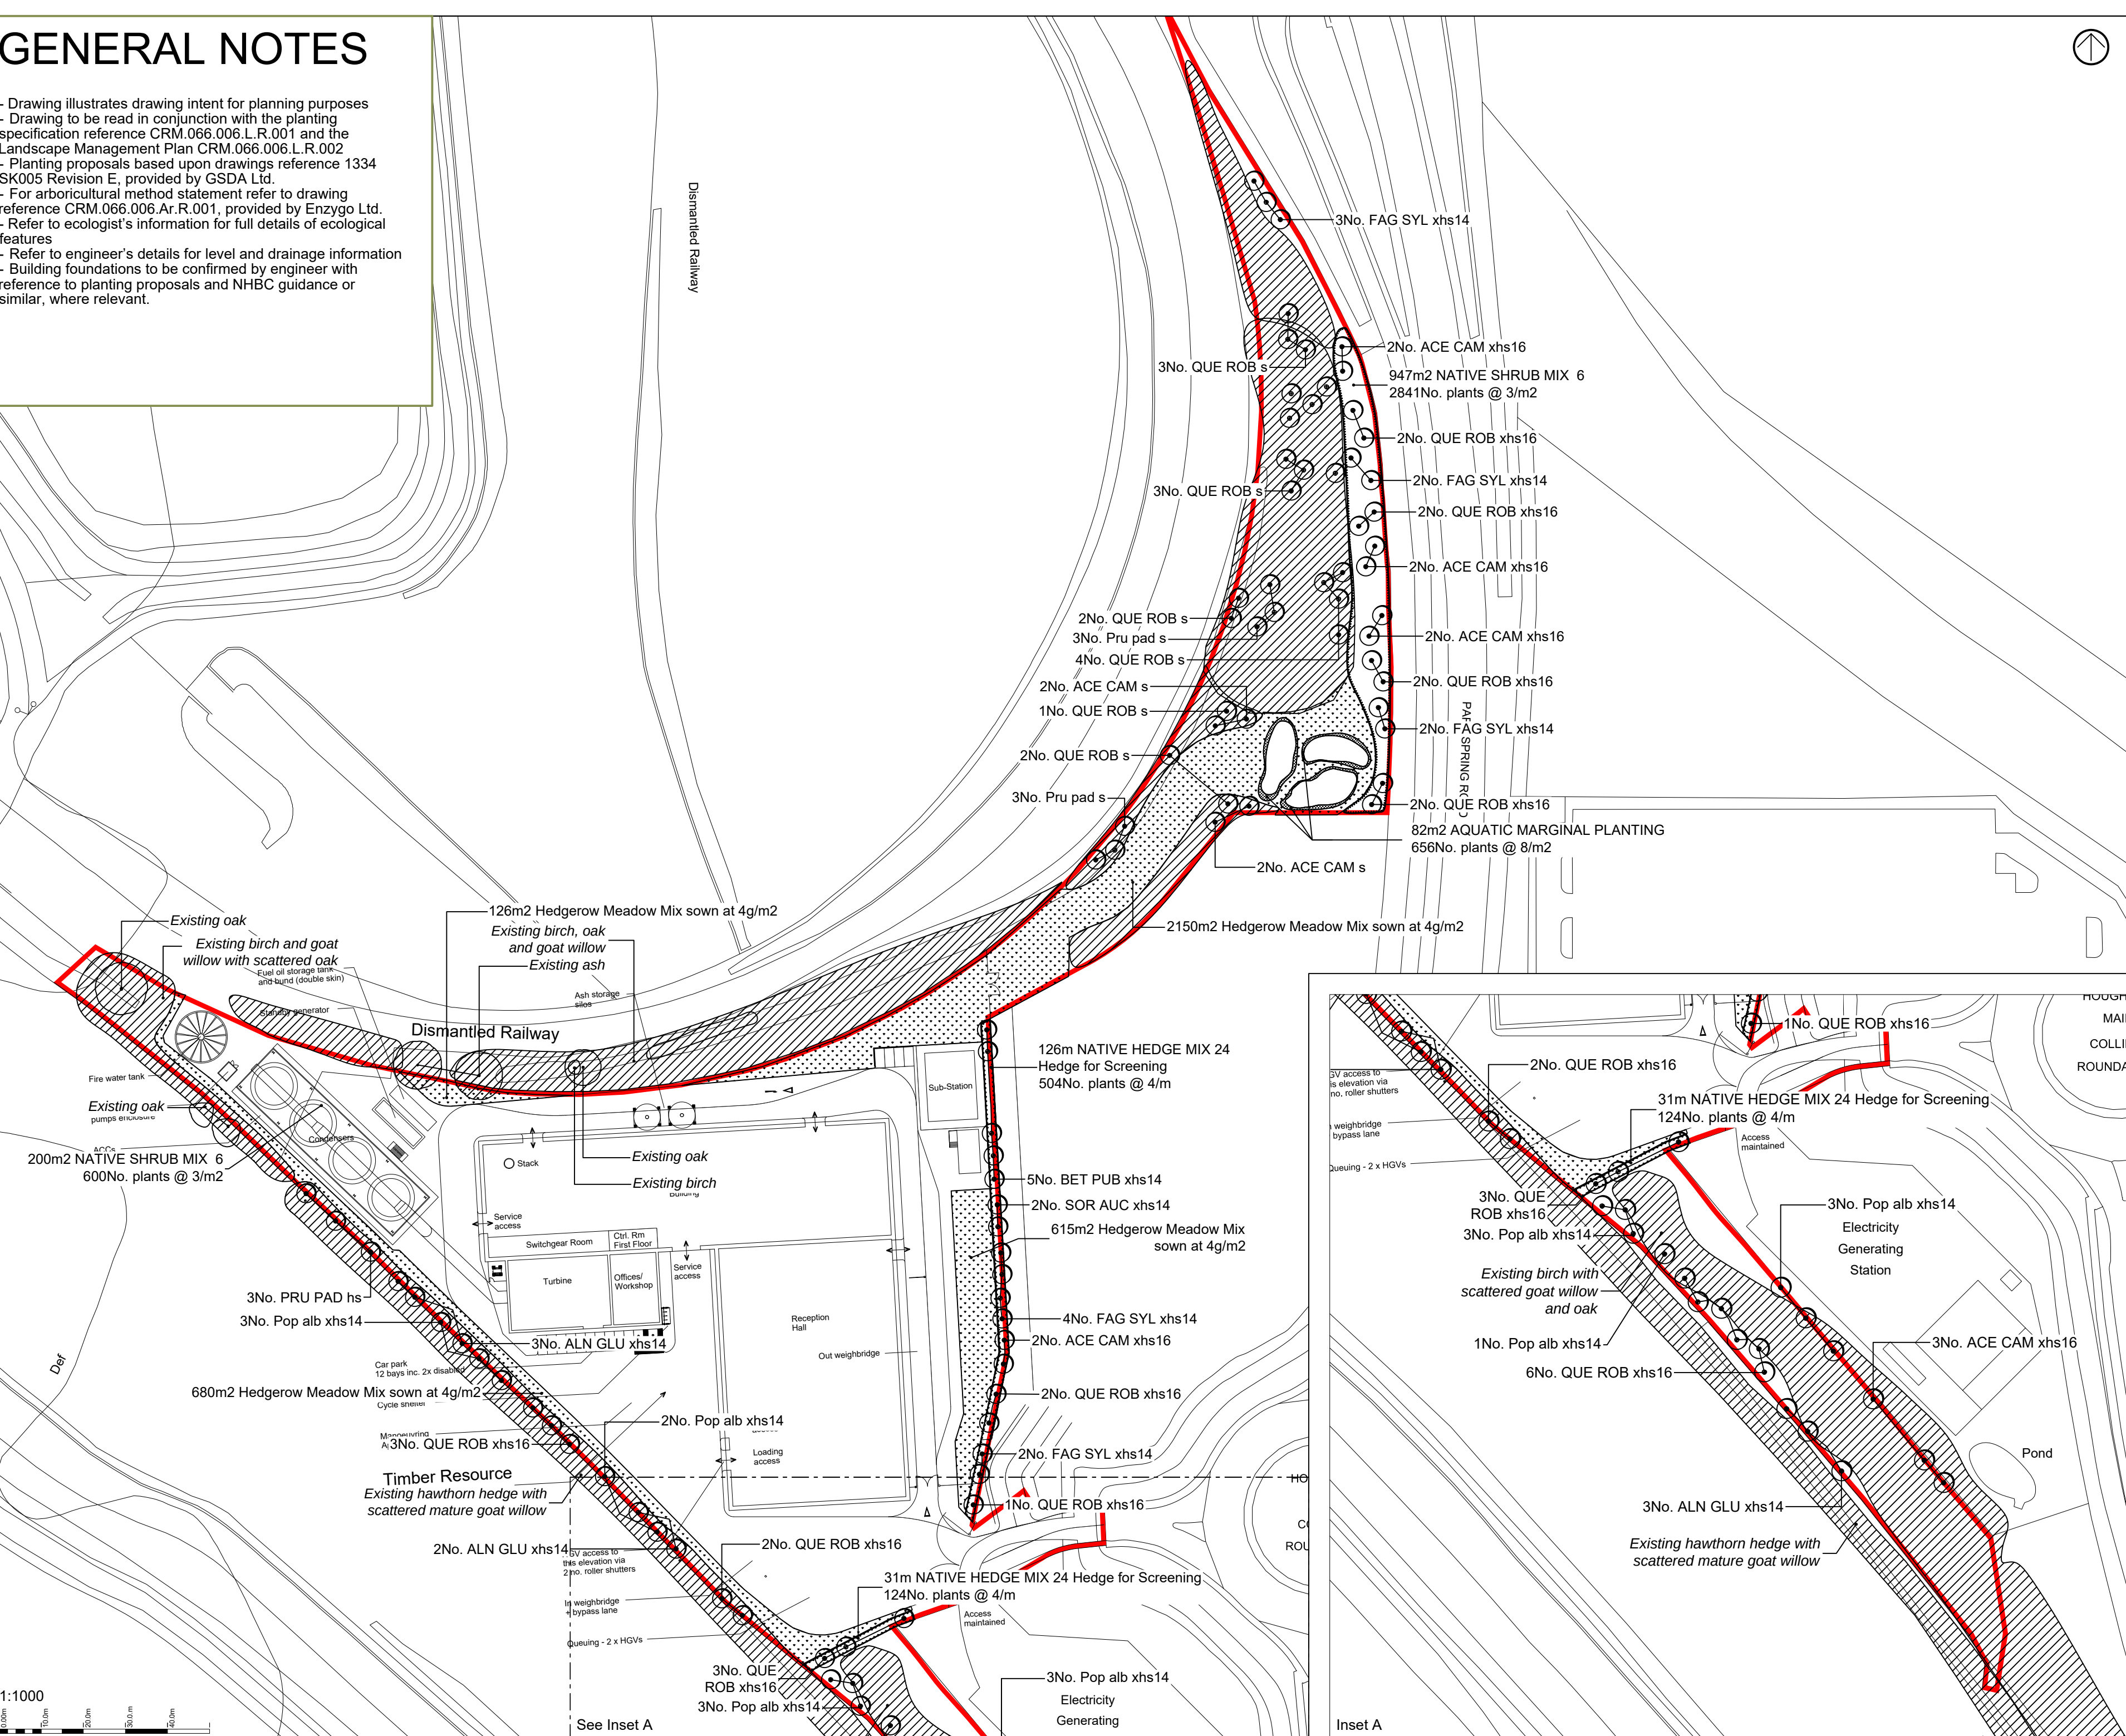

KEY

Soft Works

- | | |
|---|--|
|  | Existing areas of young trees and shrubs |
|  | Existing mature trees |
|  | Planting-Hedges |
|  | Planting-SemiNative Mixes |
|  | Planting-Shrubs |
|  | Grass-Wildflower |
|  | Tree-Extra Heavy Standard |
|  | Tree-Heavy Standard |
|  | Tree-Select Standard |
| | Site boundary |

C	02.02.2018	WH	Decreased trees, species & hedgerow mix added
B	31.01.2018	VM	Increased tree planting
A	04.01.2018	VM	Revised to GSDA layout 1313_PL003 rev. B
-	09.11.2017	VM	Preliminary
Rev	Date	By	Comments



Samuel House, 5 Fox Valley Way, Stocksbridge, Sheffield, S36 2AA

CLIENT:
Peel Environmental Limited

SCALE: 1:1000@A2 PROJECT REF: CRM.066.006

DRAWN: VM CHECKED: SF DATE: Feb 18

PROJECT:
Houghton Main TRRC,
South Yorkshire

TITLE:
Planting Details (Sheet 1 of 2) Rev C

DRAWING NO:
CRM.066.006.L.D.004.C