
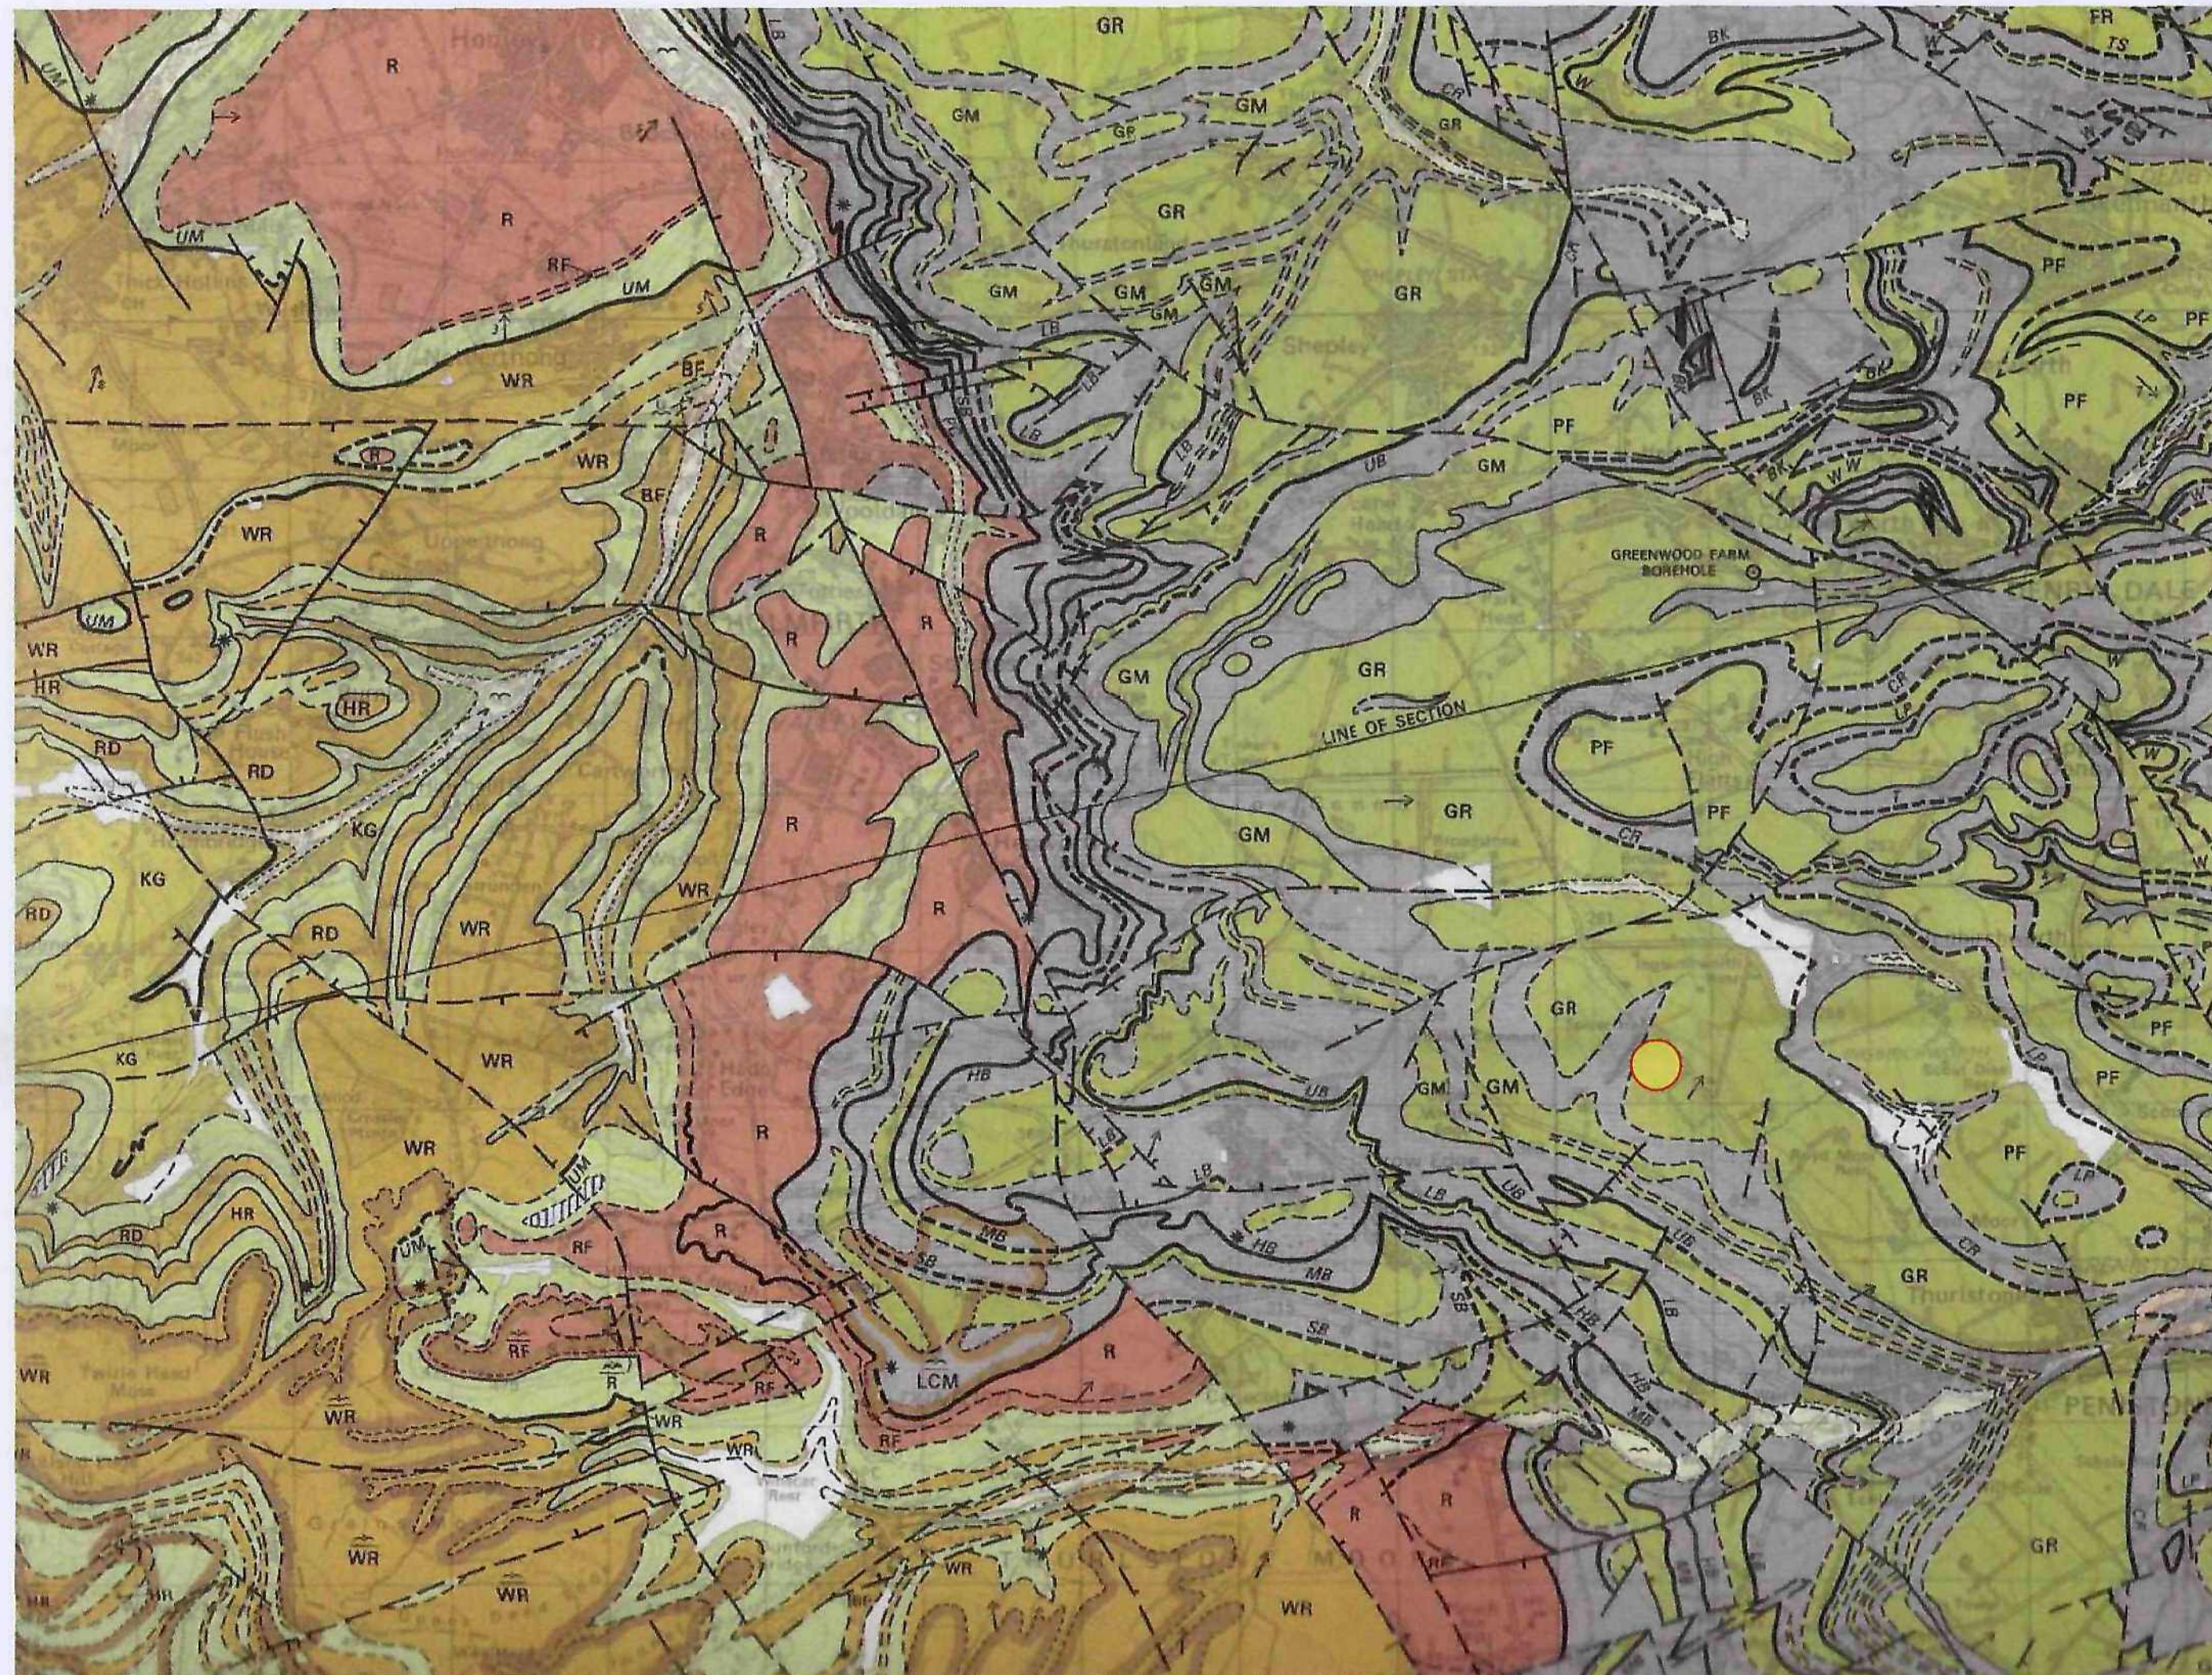


RALIZED VERTICAL SECTIONS
SCALE 1:3000

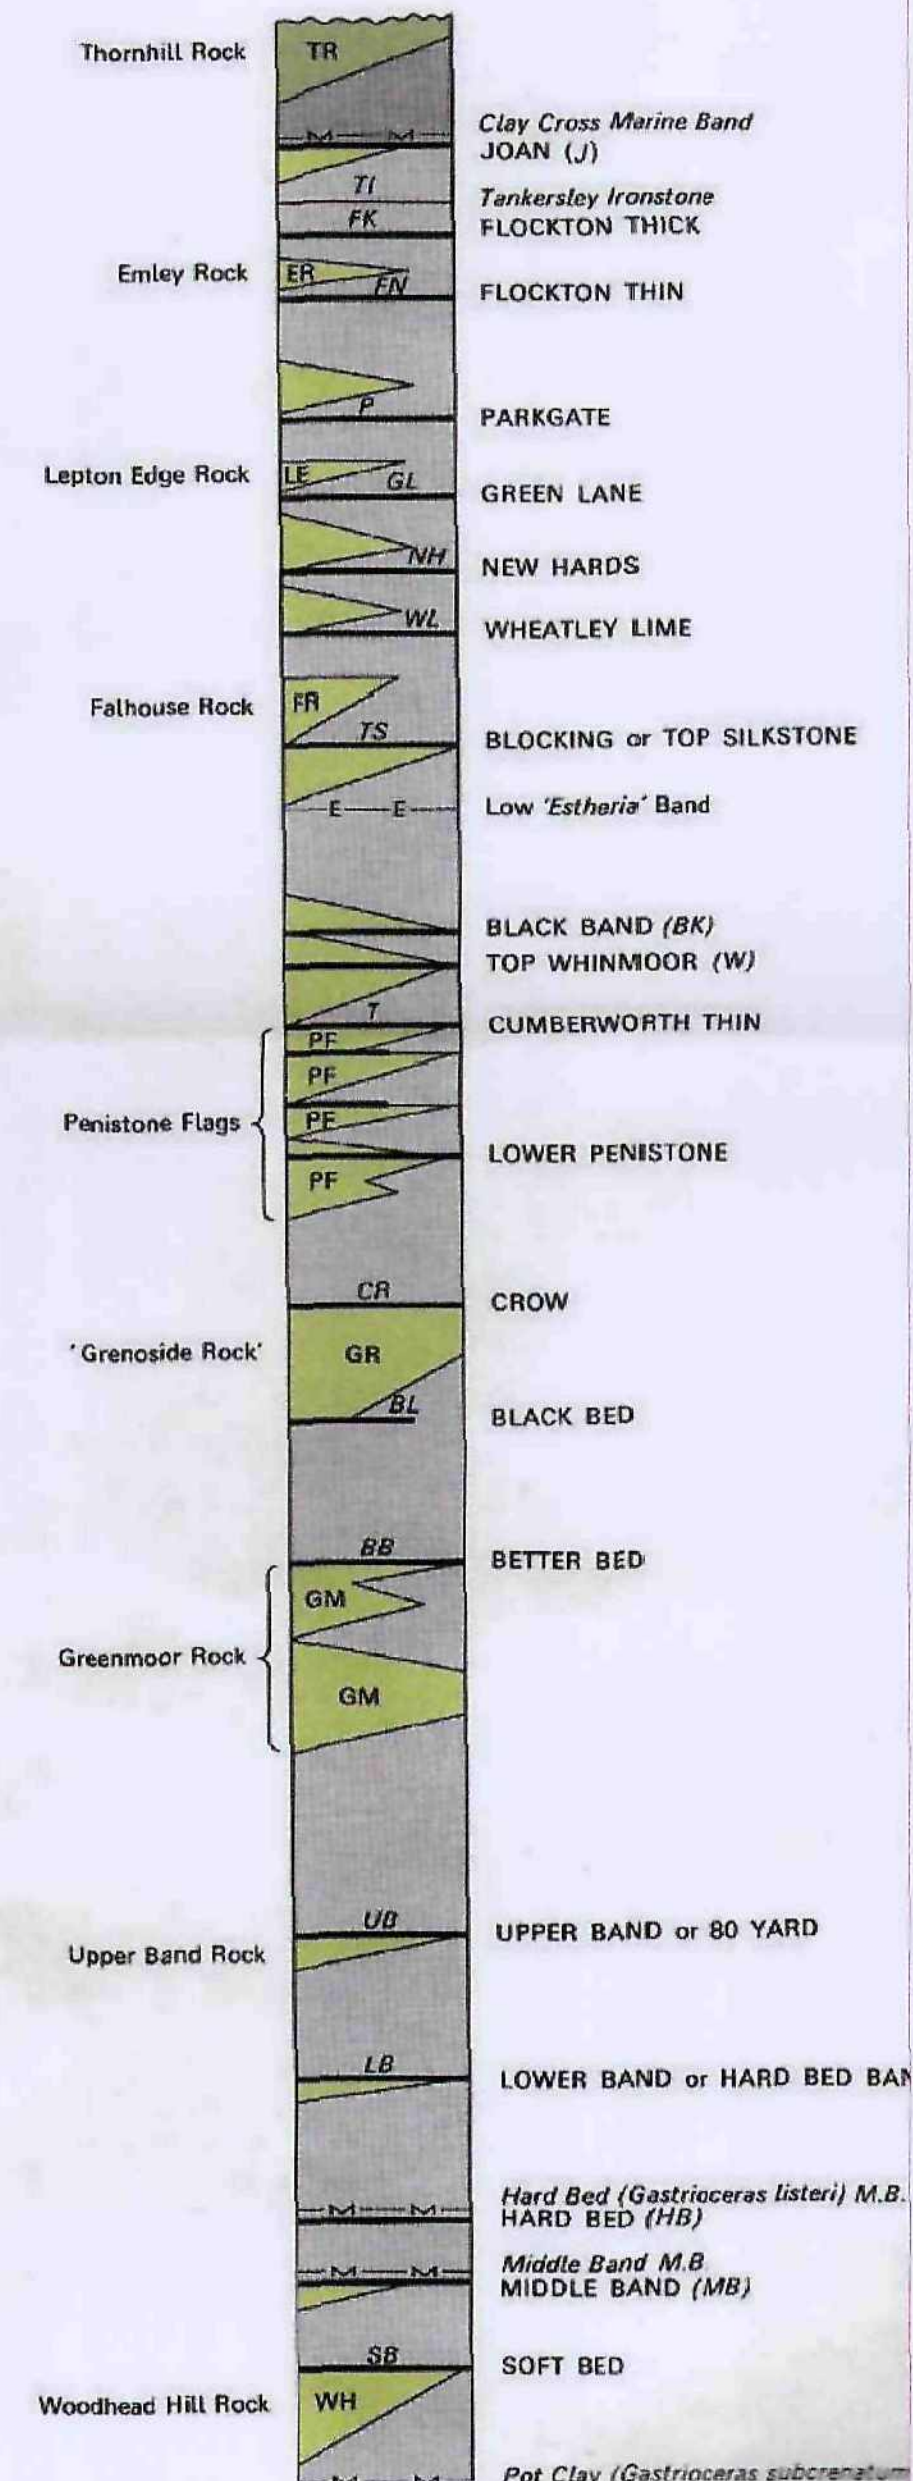

REVISIONS		
Date	Description	By
11/11/06	11/11/06	11/11/06
11/11/06	11/11/06	11/11/06
11/11/06	11/11/06	11/11/06
11/11/06	11/11/06	11/11/06

Spicer House

N

FGB Fennell, Green & Bates
FENNELL, GREEN & BATES
25 Smyth Street
Wakefield
West Yorkshire
WF1 1SD
Tel: 01924 572197
Fax: 01924 385559
e-mail: fgb@fgb-surveyors.co.uk

Client
J.G.Pears
Bella Vista Farm
Hartcliffe
Penistone
S36 9FN

Job Title
SPICER HOUSE

Project Title
Working Scheme

Scale
N/A

Date
Dec 06

Drawn by
SW

Checked

Dwg. title
Regional Geology Plan

DWG No.
JGP/SH/GEOL

Job no.
01

Rev.
00

PLOT SIZE: A2. PLOT SCALE: 1: TYPE SCALE HERE