


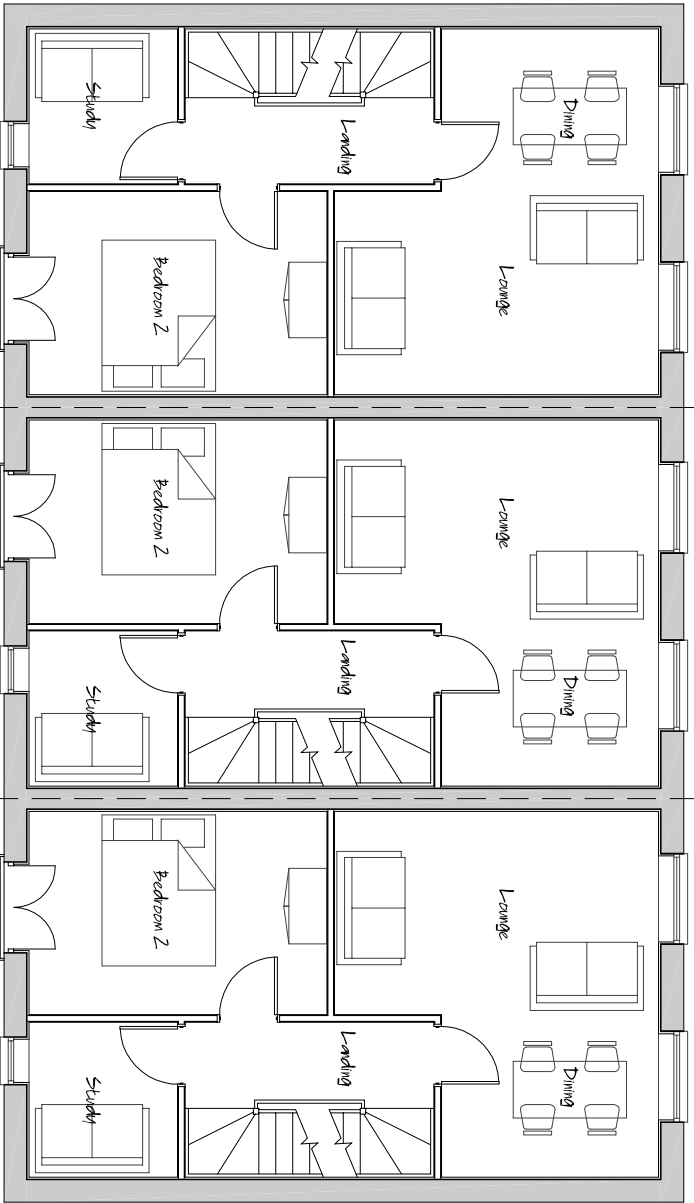


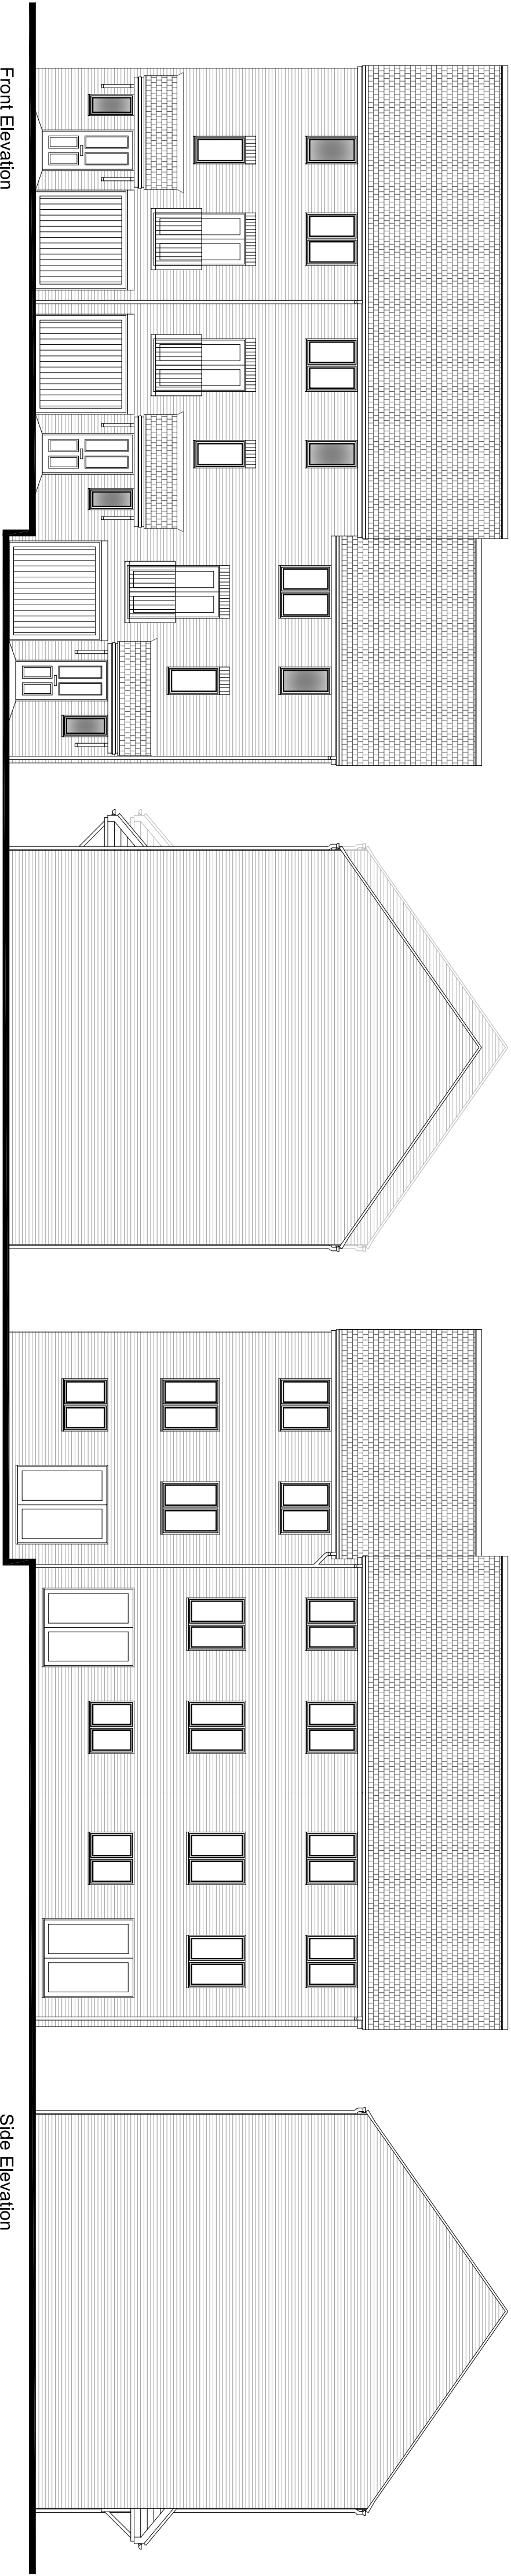

First Floor Layout

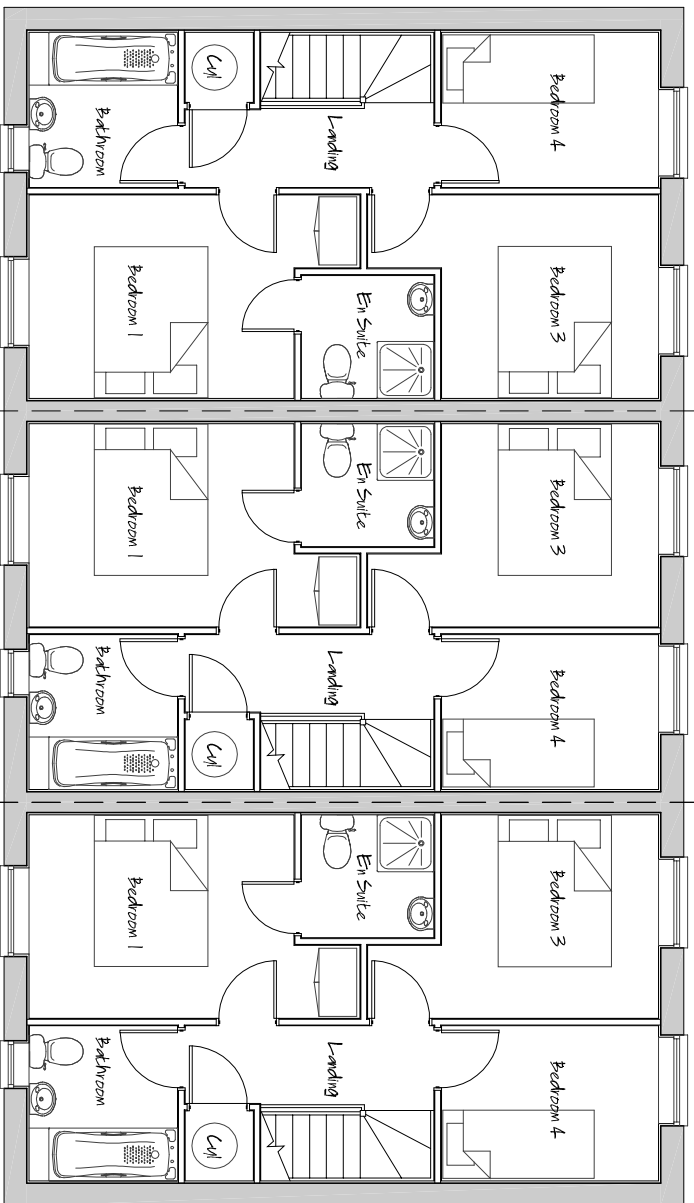

Second Floor Layout

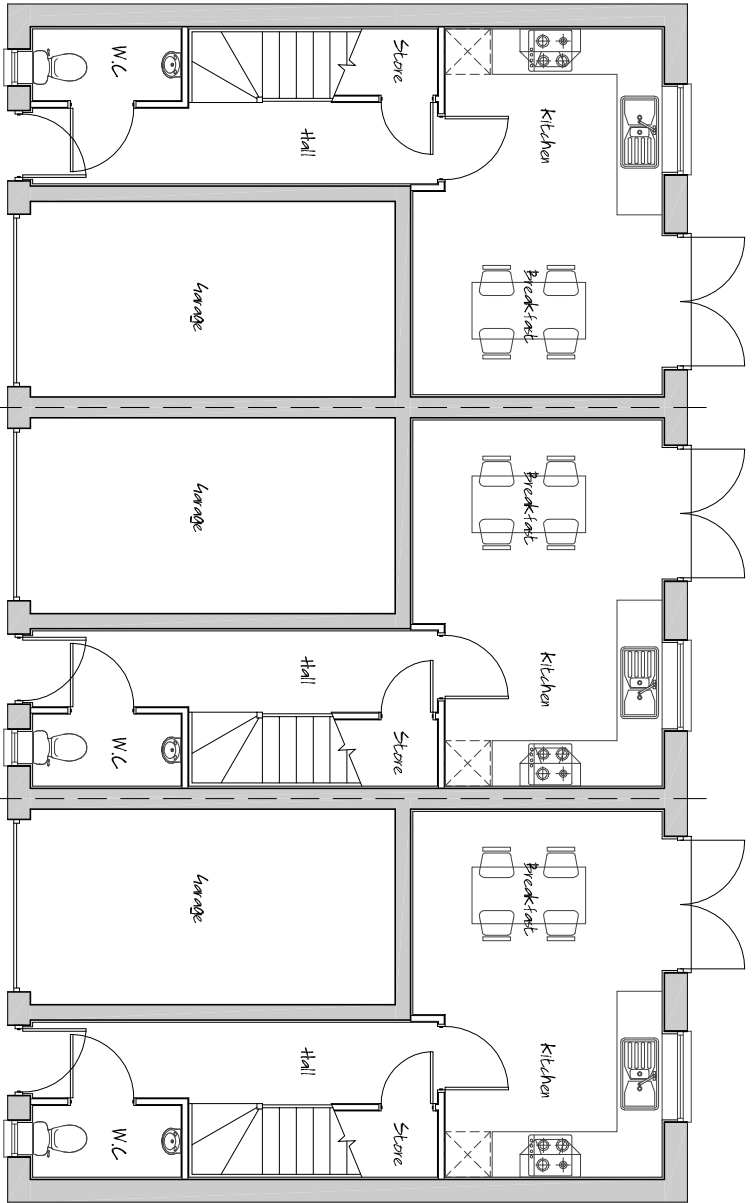

Ground Floor Layout

PLOTS 124-126 – PLANNING DRAWING

architectural design

town planning

landscape architecture



John R Paley Associates

CLIENT

PERSIMMON WEST YORKSHIRE

PROJECT

RESIDENTIAL DEVELOPMENT

UPPER SHEFFIELD ROAD

BARNISLEY

DRAWING OF

PLOTS 124-126

PLOT SPECIFIC PLANNING DRAWING

MARKETING NAME

drawing no

P09:4234.137

rev

0

date

JULY 10

scale @ A1

1:100

drawn

RAN

check

CAH

date

JULY 10

1 Red Hill Crescent
Paragon Business Village
Wakefield
WF1 2DE

1-01924 393322
1-01924 384282
e-ran@jrpaassoc.co.uk