


NOTES

- 1 ALL WORK TO BE CARRIED OUT IN ACCORDANCE WITH THE BUILDING REGULATIONS AND THE REQUIREMENTS OF THE LOCAL AUTHORITY.
- 2 NO DIMENSIONS TO BE SCALED FROM THIS DRAWING.
- 3 THE CONTRACTOR SHALL VERIFY ALL LEVELS AND DIMENSIONS ON SITE BEFORE COMMENCEMENT OF WORK.
- 4 ON SITE ALTERATIONS TO THE CONSTRUCTION OR FINISHES SHOWN OR IMPLIED ON THIS DRAWING MUST BE DRAWN TO THE ATTENTION OF THE ARCHITECT BEFORE SUCH WORK IS IMPLEMENTED.
- 5 ALL TIMBERS REQUIRE PRESERVATIVE TREATMENT

© COPYRIGHT RESERVED

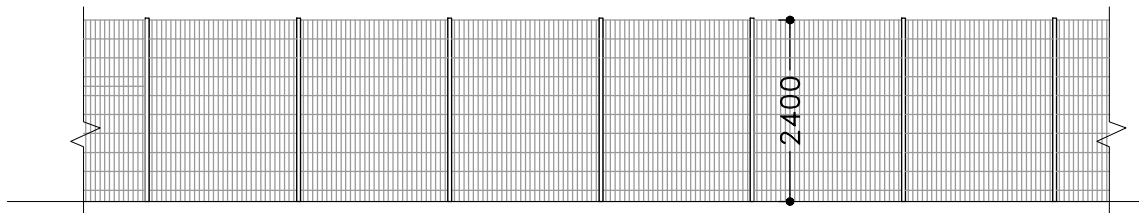

ELEVATION OF GREEN WELD MESH FENCE

Rev	Date	Details
Drawing Status:		
PRELIMINARY		
		
Progressive Architecture, 4 Lewisham Road, Slaitthwaite, West Yorkshire, HD7 5AL Tel: 01484 846786		
Client:		
Equans		
Site:		
Kings Oak Primary School Fencing Scheme		
Drawing Title:		
Elevation of Fence		
Project Number:	Drawing Number:	Revision:
P1194	03	-
Date:	Scale:	Drawn:
17.11.2023	1:100 @ A4	KEF