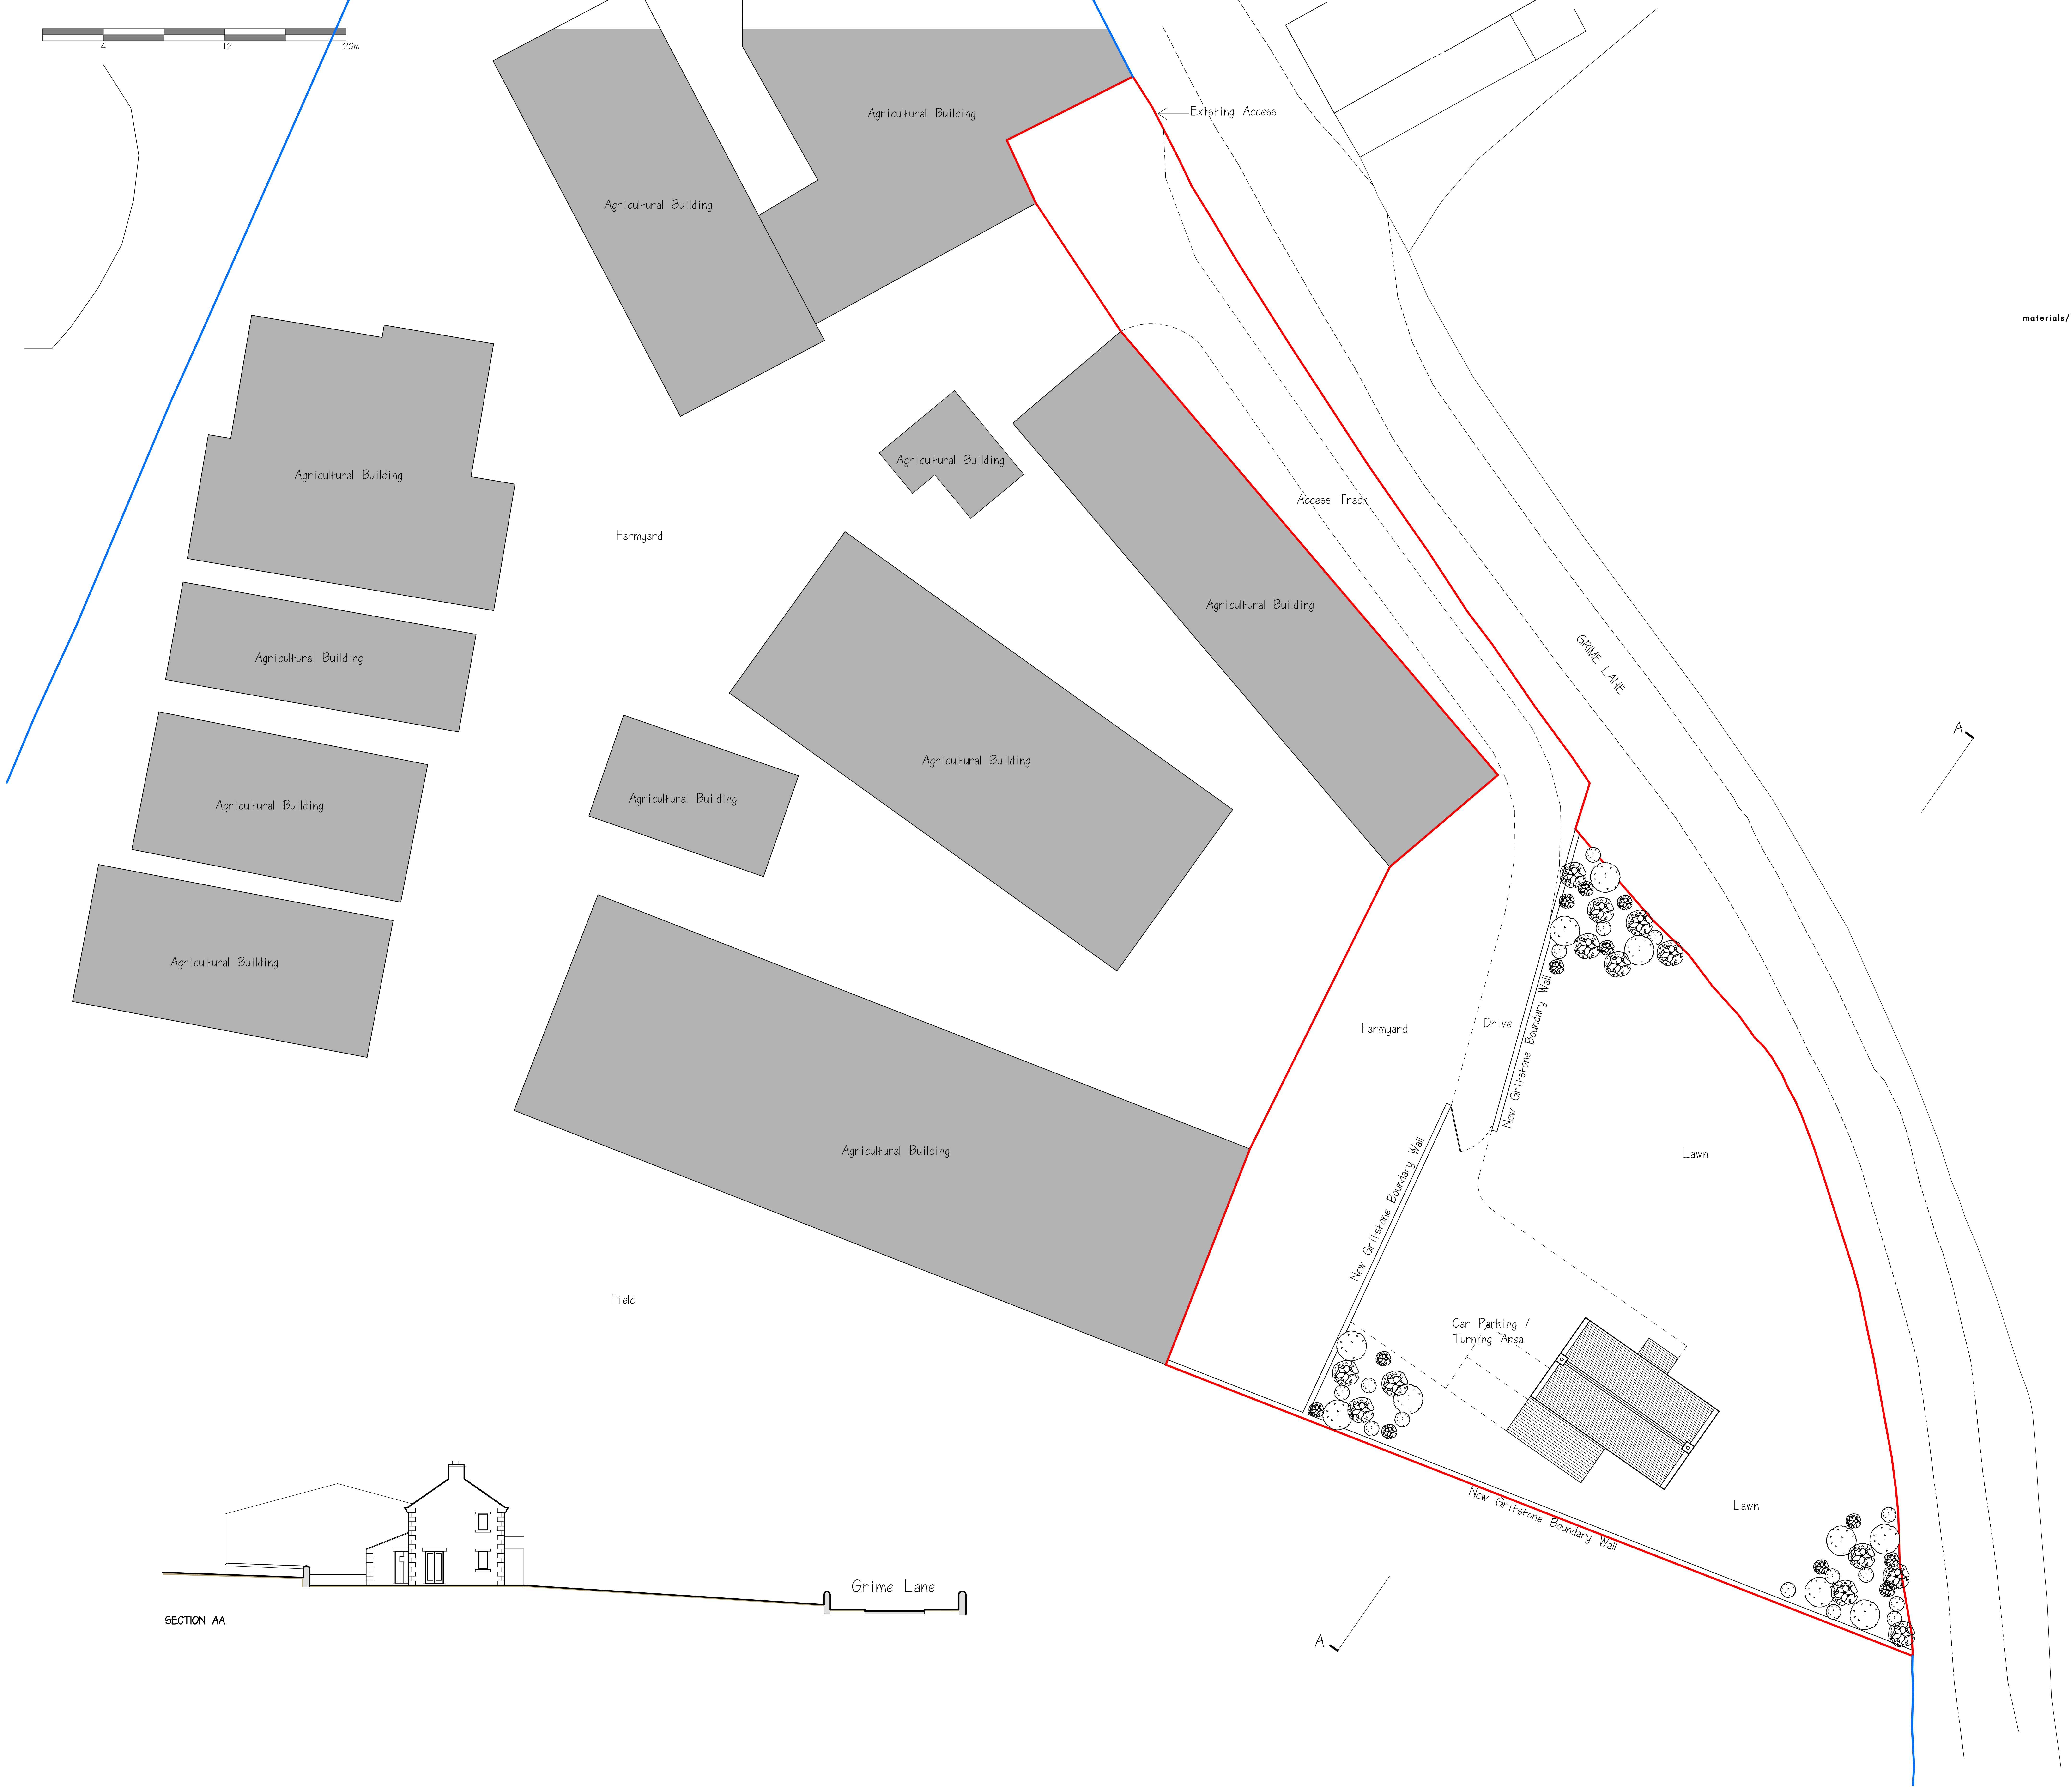
4
12
20m
Agricultural Building
Agricultural Building
Existing Access
Agricultural Building
Agricultural Building
Farmyard
Access Track
Agricultural Building
Agricultural Building
GRIME LANE
Agricultural Building
Agricultural Building
Agricultural Building
Agricultural Building
Agricultural Building
A
Farmyard
Drive
New Gritstone Boundary Wall
Lawn
New Gritstone Boundary Wall
Field
Car Parking / Turning Area
New Gritstone Boundary Wall
Lawn
Grime Lane
SECTION AA
A

This drawing is to scale but scaled dimensions should not be used for on-site construction purposes. Only drawings showing dimensions should be used for construction work.

This drawing is the sole copyright of Oldfield Design Ltd. Any discrepancies between this drawing and other information shall be reported to Oldfield Design Ltd.

materials/planting

Tree copses to corners of curtilage made up of:-

Sorbus Aucuparia,
Crataegus Monogyna,
Betula Pendula and
Pinnus Sylvestris

Drive, car turning area and car parking spaces formed with compacted crushed stone/stone chippings

Remainder of curtilage to be grassed as lawns.

revisions

A - Oct'11 - Amendments prior to planning submission

project
PROPOSED ERECTION OF
AGRICULTURAL WORKER'S
DWELLING

address
'MARTIN NEST FARM',
GRIME LN, HEPWORTH

for
MR PETER TURNER

title
PROPOSED SITE BLOCK
AND LANDSCAPING PLAN

dwg no.
1111-02A

scale
1:200 on A1 Sheet

date
JUNE 2011

OLDFIELD DESIGN
PLANNING AND ARCHITECTURAL CONSULTANTS