



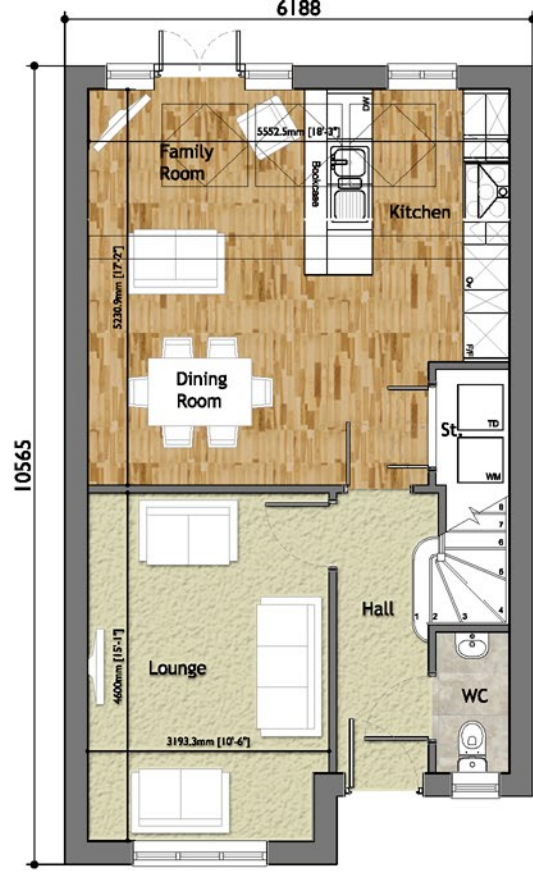

Ground Floor Plan

Scale 1:100

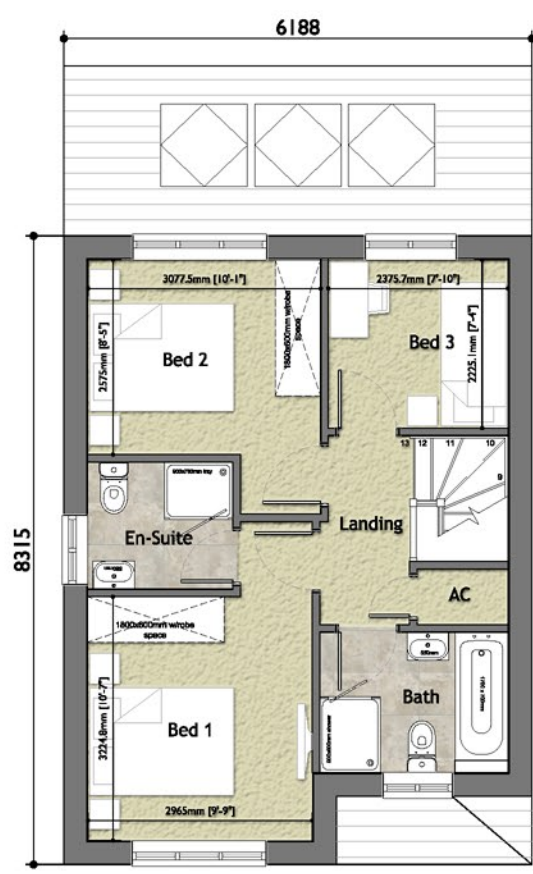


First Floor Plan

Scale 1:100



The Blyth	
Old Ref :	-
Gross Area :	1002 sqft
Ground Floor :	568 sqft
First Floor :	434 sqft
Circulation :	91.0 sqft
Net to Gross	9.08 %
ALL Areas and dimensions are taken to STRUCTURAL FINISH .	

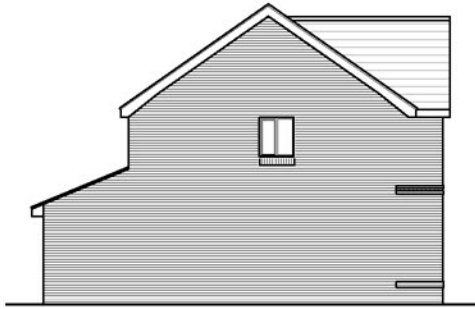

Side Elevation

Scale 1:200



Rear Elevation

Scale 1:200




Front Elevation

Scale 1:100 6.0 (Brick)



Front Elevation

Scale 1:100 6.1 (Render)

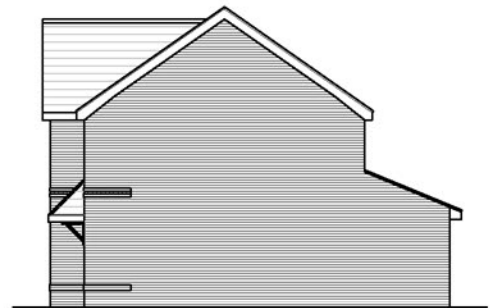

Side Elevation

Scale 1:200

The Blyth

(1002sqft) BLTH-01



Partnerships North