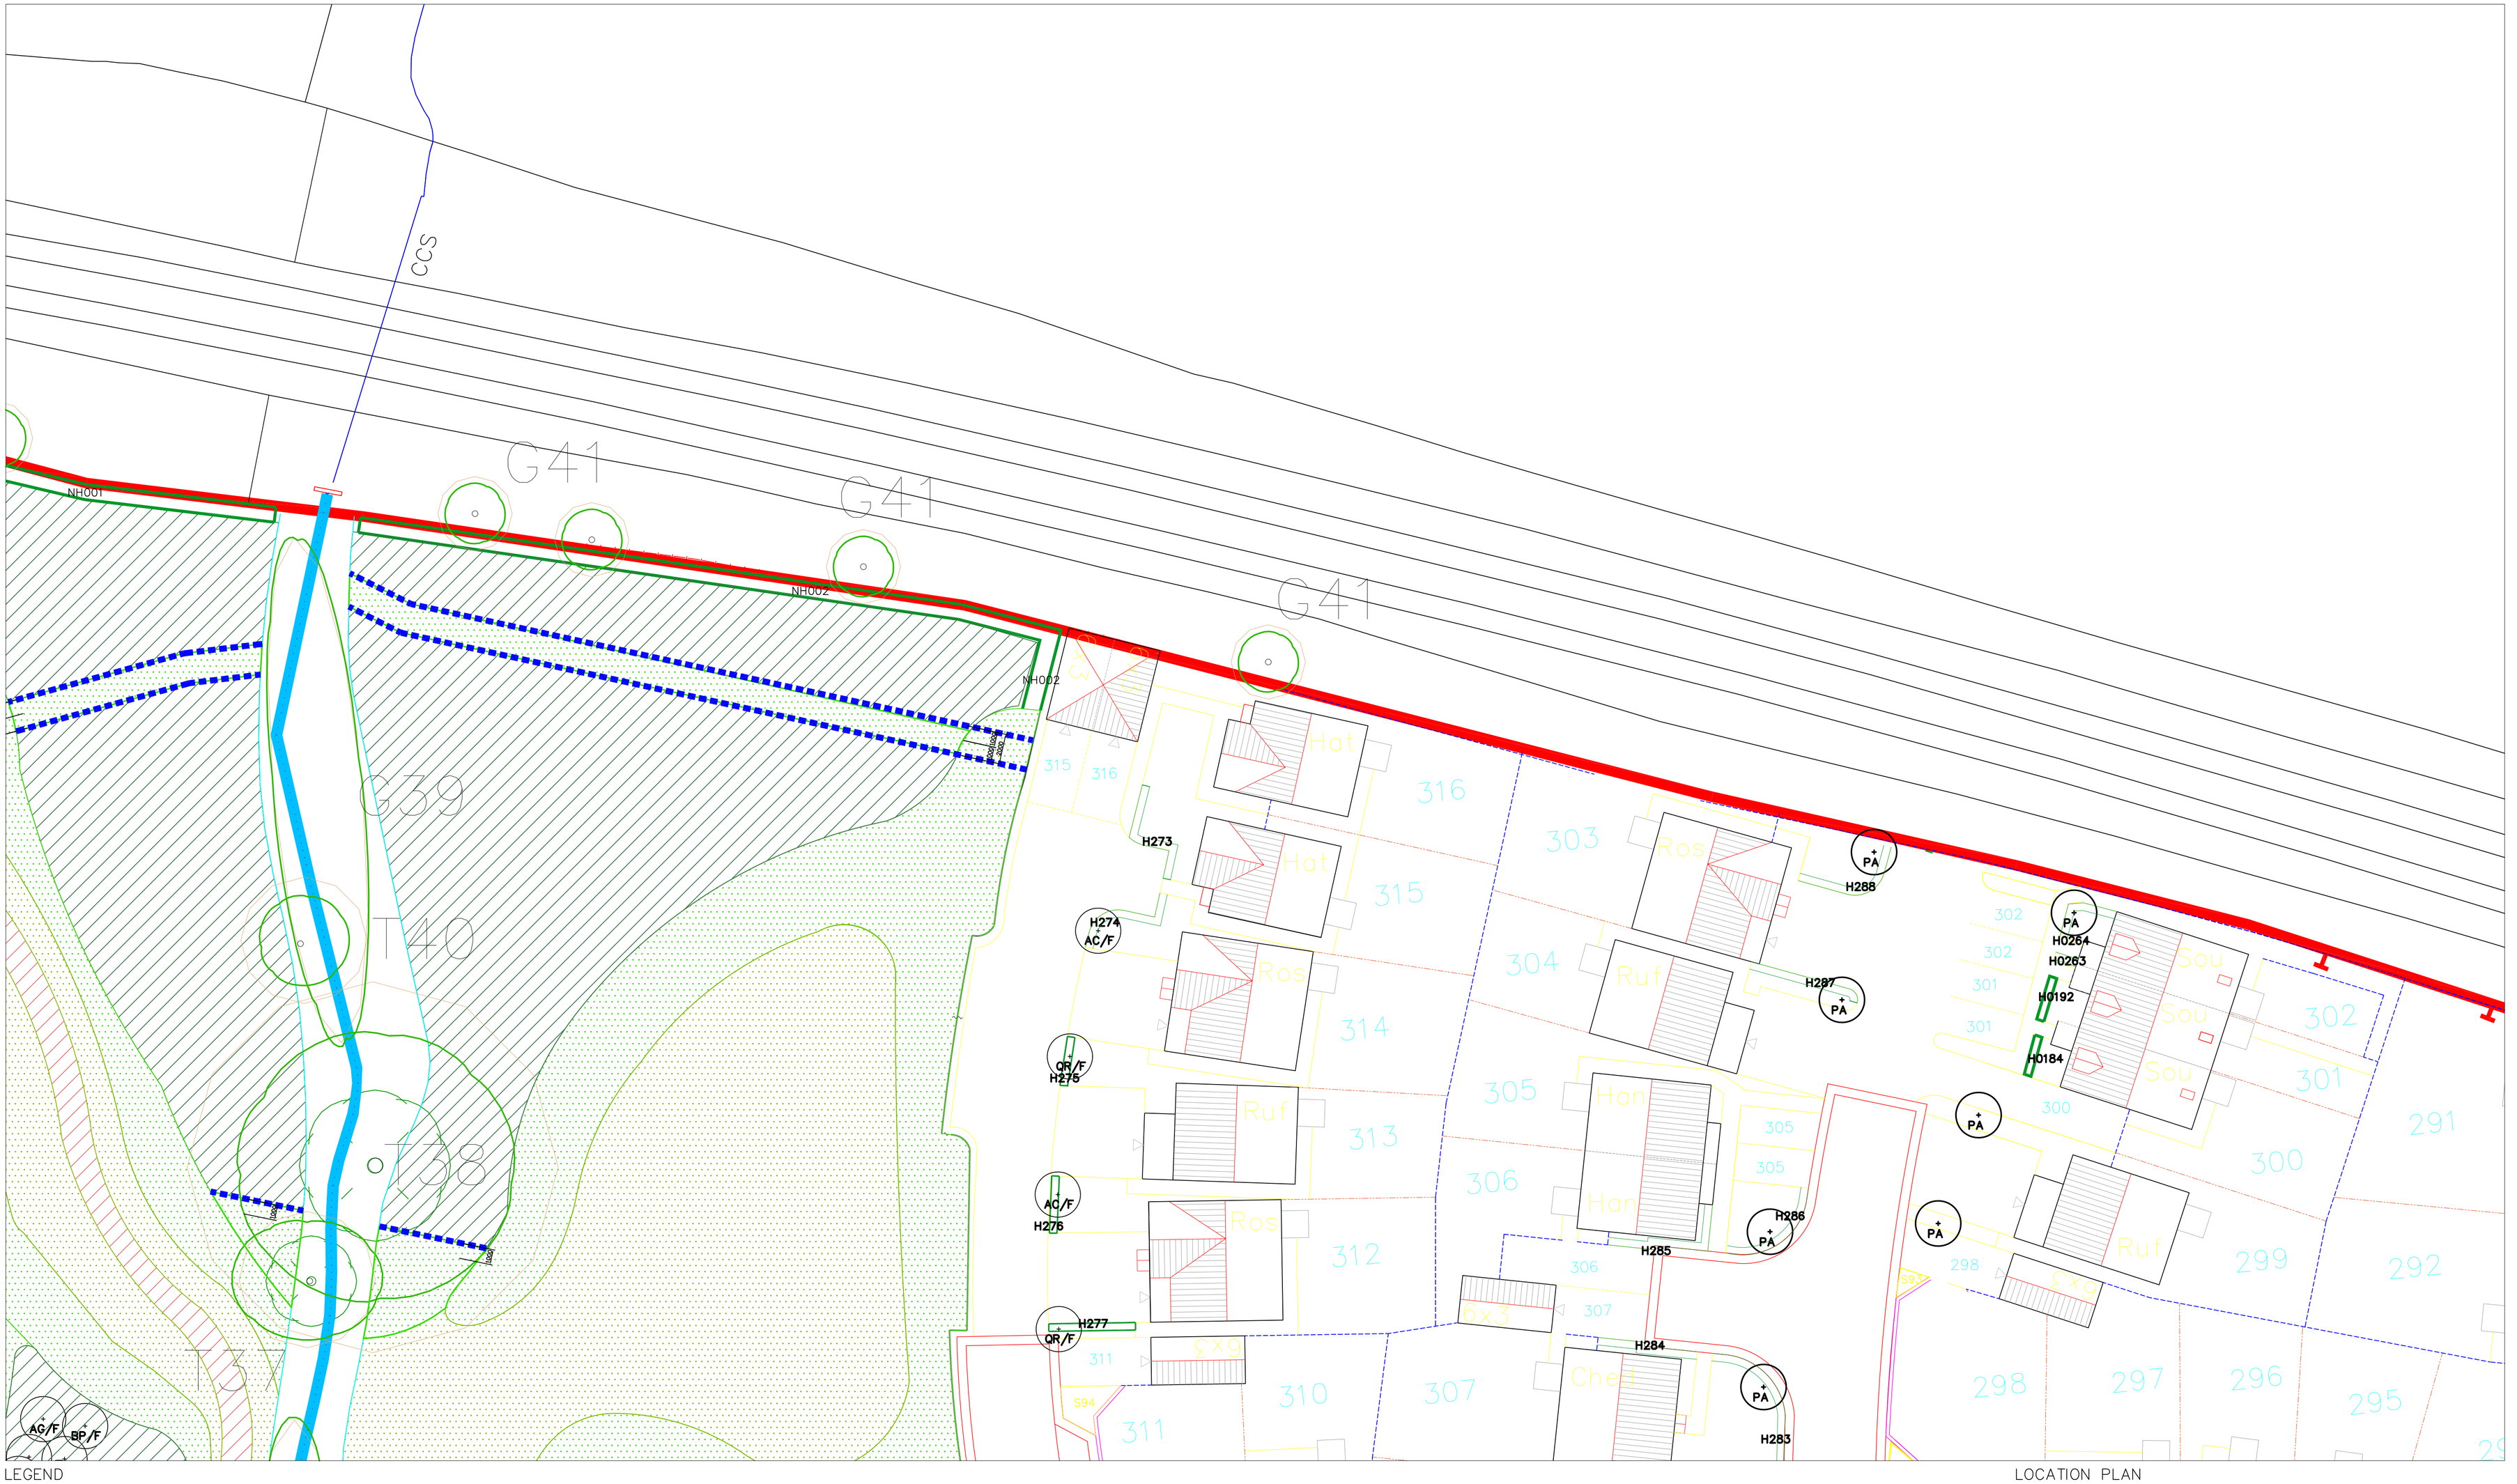

LEGEND

Existing Trees
Refer to drawing Appendix 4: Tree Protection Plan Ref: 1310 for trees to be retained / removed produced by AWA Tree Consultants

Proposed Trees

H222 Proposed Hedges

S23 Proposed Shrub Beds

W1 Mix

Wildflower Grass; EM5F Mix by Emorsgate Seeds. Sowing Rate: 1.5g/m²

Wildflower Grass; EL1F Mix by Emorsgate Seeds. Sowing Rate: 1.5g/m²

Amenity Grass; A22 Mix by Germinal Seeds. Sowing Rate: 50.00g/m²

Existing Watercourse.
Refer to Ecological Estates report EE-P-007-01 for recommendations to this area

Proposed Bulb Planting

gtRootbarrier325, 2m wide, total length 220Lm(offset distance from proposed services located on drawing)

Proposed Footpath

LOCATION PLAN

Note.
To be read in conjunction with drawings 5685-93-014,015, 016, 017

robinson

Robinson Landscape Design
The Studio, Hedgeley, North Bank
Haydon Bridge, Hexham, NE47 6LY
Tel: 01434 684 100
info@robinsonlandscapedesign.co.uk

Wilthorpe, Barnsley
Drawing Name
Planting Plan 3 of 13

Drawing No: 5685-93-003
Scale at A1: 1:200
Drawn: CJT
Checked: TR
Date: 13-02-2015

Rev.	Drawn: Checked:	
G	Drawn: ERF Checked: CJT Date: 08-12-2016	Plan updated with new housing layout
F	Drawn: ERF Checked: CJT Date: 28-11-2016	Plan updated with new housing layout
E	Drawn: FW Checked: CJT Date: 26-02-2016	W1 Mix amended, root barrier added
C	Drawn: FW Checked: CJT Date: 08-01-2016	Amended in line with the new layout
B	Drawn: CJT Checked: TR Date: 12-08-2015	Layout updated following comments
A	Drawn: CJT Checked: TR Date: 24-02-2015	Layout updated following comments