
MATERIALS PLAN - WHITE HART ROAD, PENISTONE

Bellway

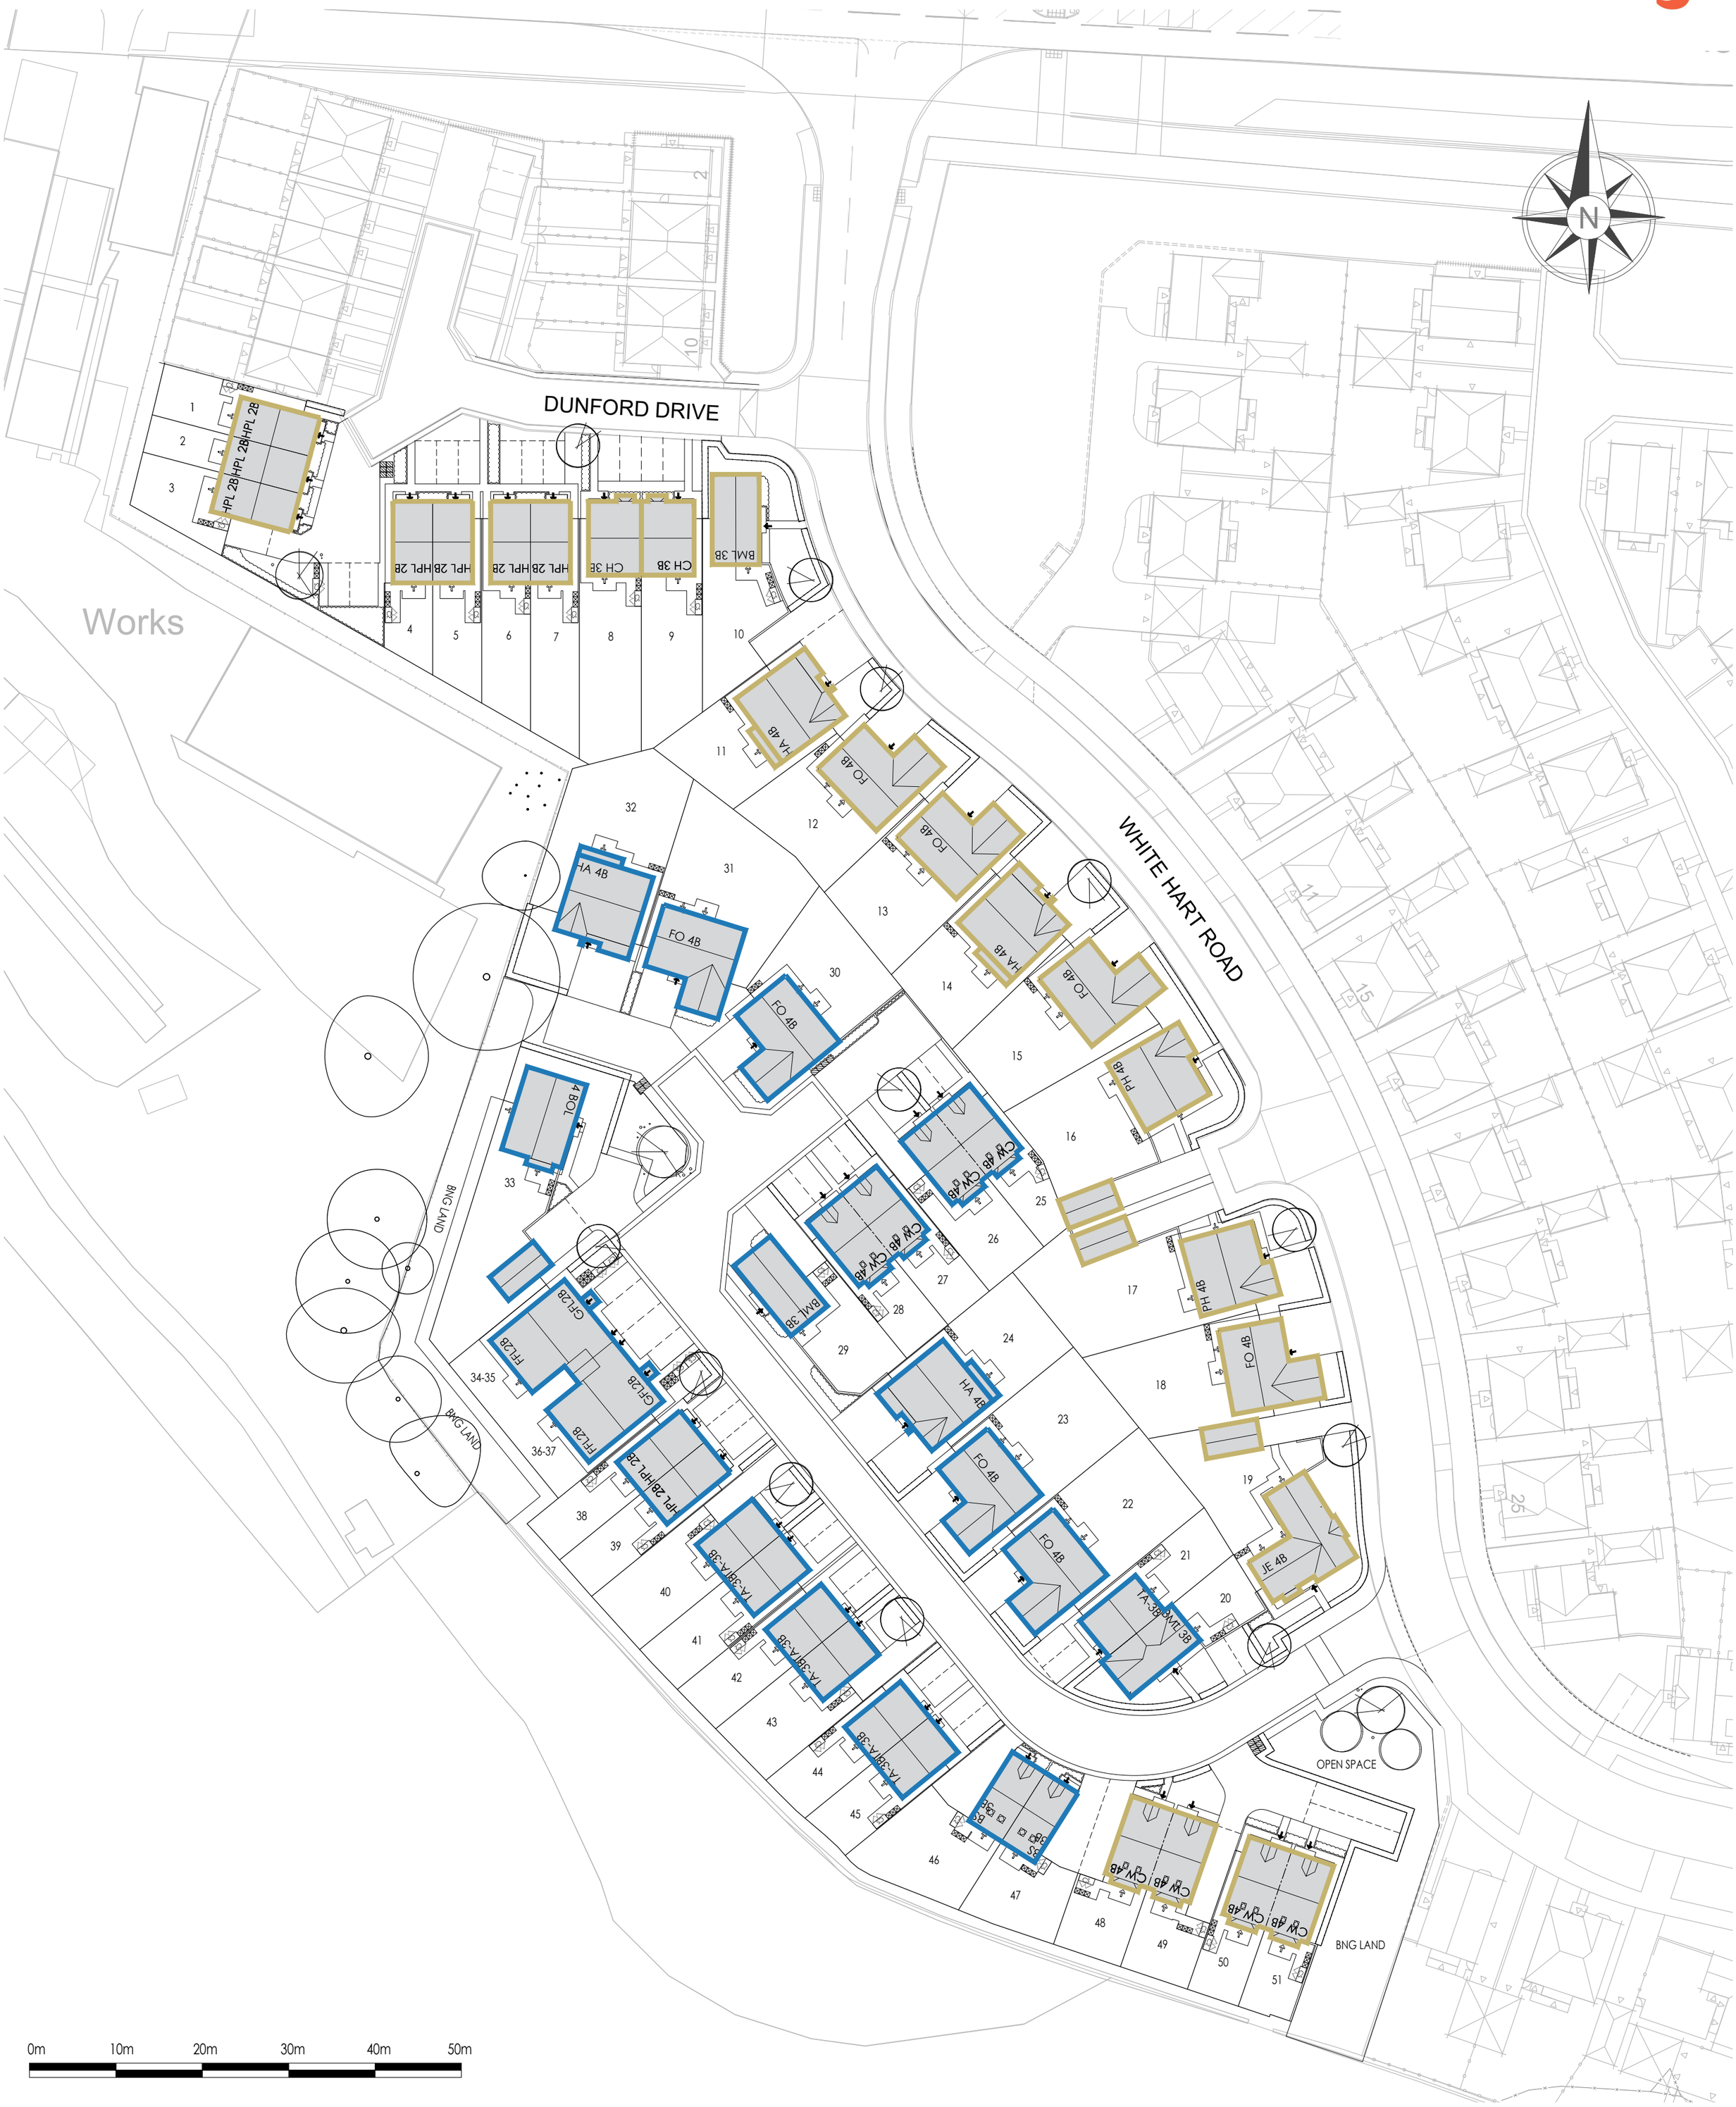

0m 10m 20m 30m 40m 50m

DRAWING LEGEND:

FACING MATERIALS:

- MAIN STONE - MARSHALLS CROMWELL WEATHERED PITCHED
- MAIN BRICK - FORTERRA FARMSTEAD ANTIQUE
  DETAIL BRICK - SMOOTH RED BRICK

ROOF TILES:

- ROOF - SANDTOFT CALDERDALE SLATE GREY

ADDITIONAL DETAILS:

- FRONT DOOR - ANTHRACITE (RAL 7016)
- MORTAR COLOUR - NATURAL
- WINDOW COLOUR - ANTHRACITE (RAL 7016)
- GARAGE DOOR - ANTHRACITE (RAL 7016)
- CANOPY - ANTHRACITE (RAL 7016)
- WINDOW SURROUND - ANTHRACITE (RAL 7016)
- FASCIA/SOFFIT - ANTHRACITE (RAL 7016)
- RAINWATER PIPE - BLACK
- METER BOXES - BLACK

MATERIALS PLAN - 2524-SI-04A
WHITE HART ROAD, PENISTONE
BELLWAY
SCALE:1:500@A2 - JUNE 2026

PARKER PEEL
ARCHITECTURAL
e info@parkerpeel.co.uk **w** www.parkerpeel.co.uk **t** 01924 921 860