


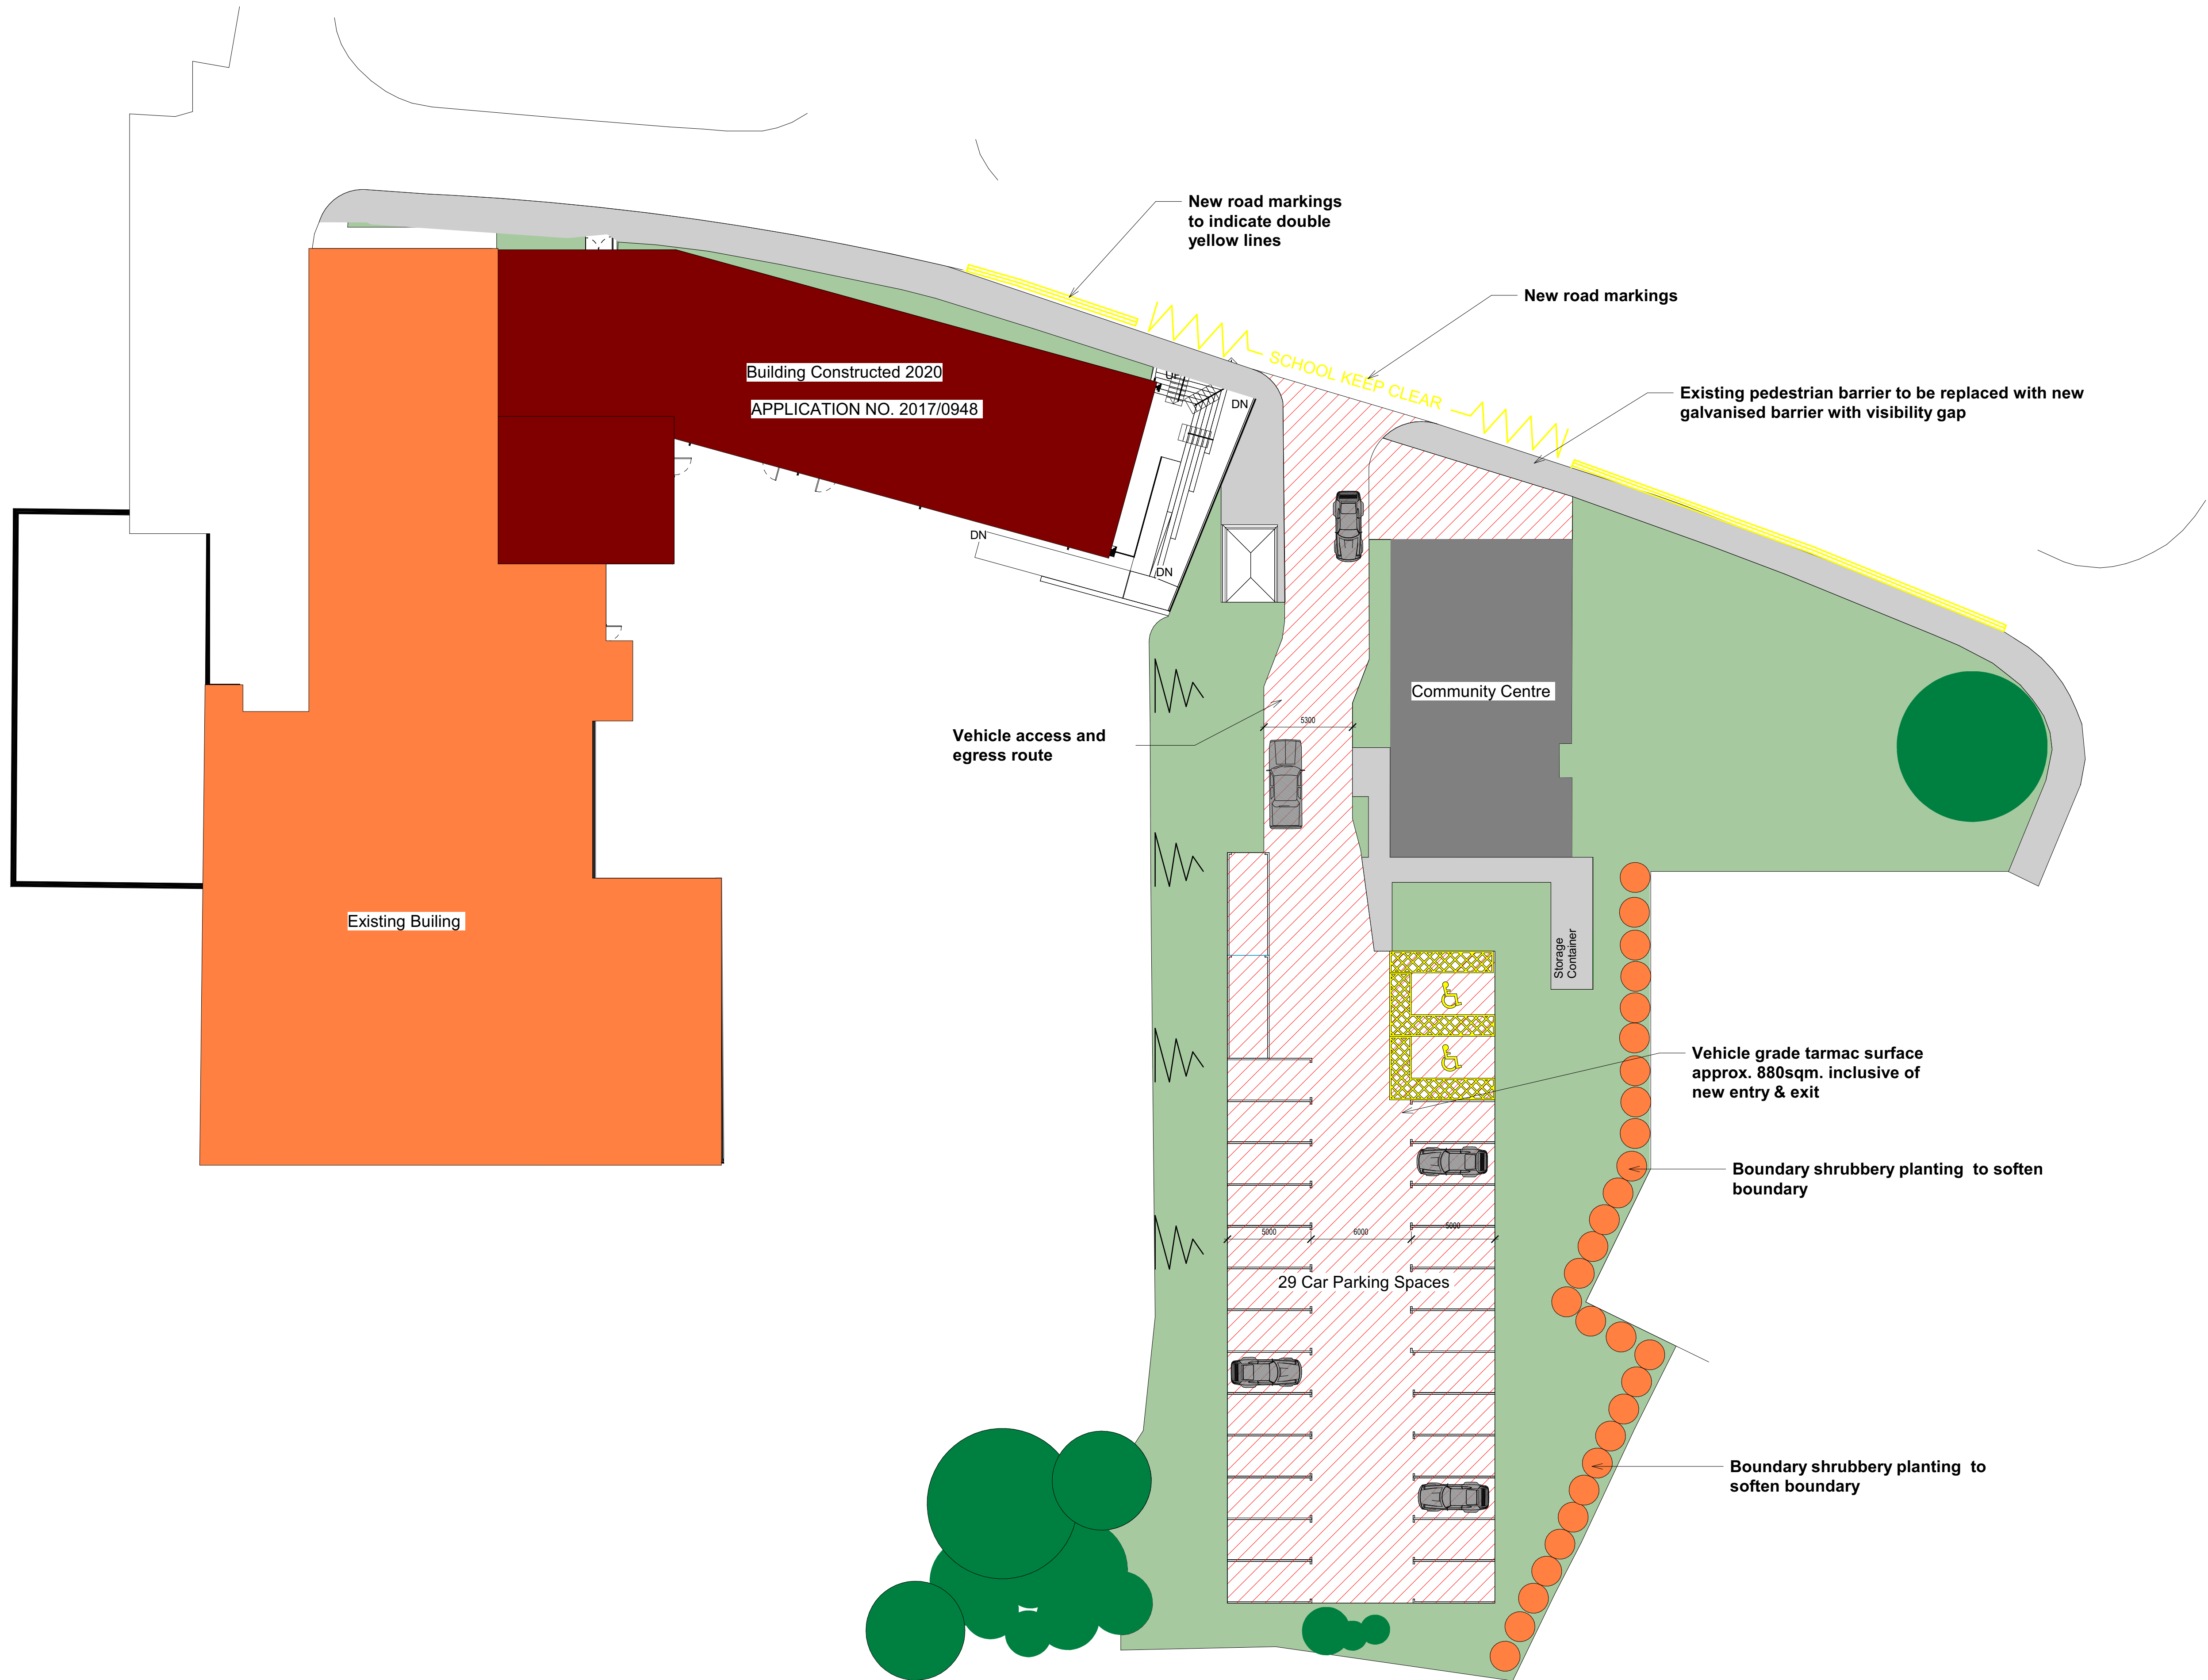

SCALE 1 : 200

F	Comments from highways incorporated within layout	06/06/22		PD
E	Revised Car Park Arrangement	17/01/22	JM	
D	Revised Road Markings	23/10/18	JM	
C	Car Park Arrangement Revised Following Planning Client Comments	16/10/18	JM	
B	Car Park Arrangement Revised Following Planning Officers Comments	12/10/18	JM	
A	Amendments From Comments 05/08/18	10/09/18	JM	
Rev	Description	Date	Dr by	App by
original by	date created		approved by	
GR	05/24/17		PD	



AHR Building Consultancy Ltd
Norwich Union House
High Street
Huddersfield
HD1 2LF
United Kingdom

T +44(0)1484 537411
F +44(0)1484 530332
E huddersfield@ahr-global.com
www.ahr-global.com

client name			
Saint John the Baptist Primary School			
project			
New Car Park at Junior School			
drawing			
Site Works Plan			
computer file		plot date	
H:\BC\HJD\2021\00615.000 - St John's Primary, Penistone - New Car Park\Consult\New Planning Application			
project number		scale	
2015.00996.000		1 : 200 @A1	
drawing number	rev	issue status	
PEN-AHR-XX-00-DR-A-90-003		PLANNING	
This drawing is to be read in conjunction with all related drawings. All dimensions must be checked and verified on site before commencing any work or producing shop drawings. The originator should be notified immediately of any discrepancy. This drawing is copyright and remains the property of AHR.			