



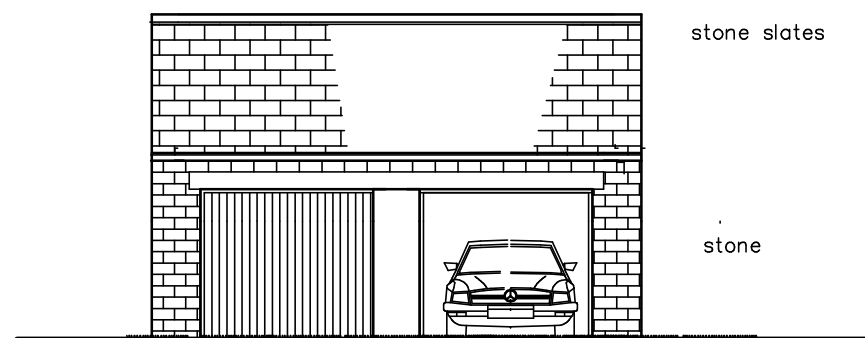


TO FRONT

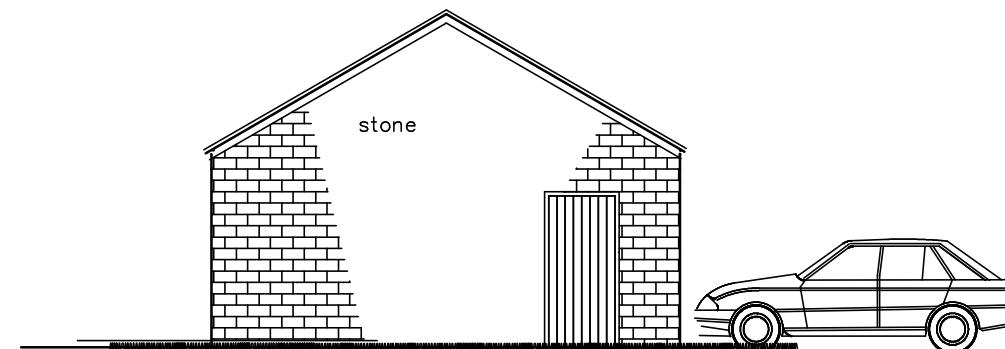


TO SIDE

35x5 mild steel straps and floor, ceiling and roof level at 2.0 centres
D.P.C. s to head, sill and reveal of all external openings
CN5x lintels to internal openings

roof trusses braced in accordance with BS 5268 Part 111
Any land drain or watercourse on site to be diverted
so as not to pass under proposed building. Diversion to be
approved and inspected by Local Authority

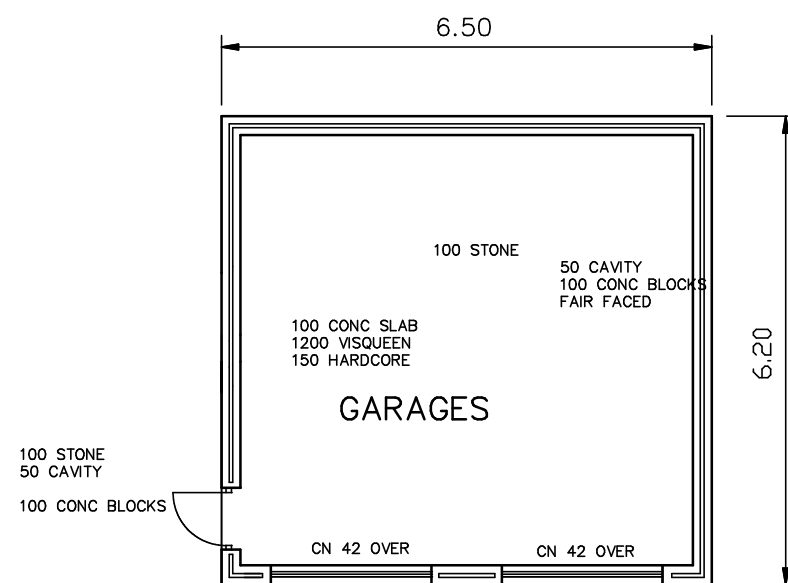

PLAN

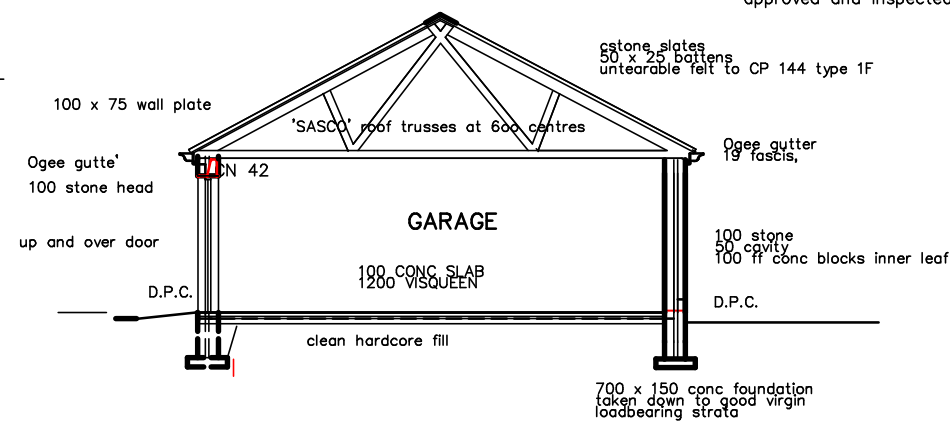

SECTION

MALLAIEU

ARCHITECTS

WREN COTTAGE, STRINGER HOUSE LANE,
EMLEY, HUDDERSFIELD. HD8 9SU.

01924 848334
07971 041016

JOB TITLE

MR MRS R WALKDEN
THE STABLES
HEY SLACK FARM
HEY SLACK LANE
UPPER CUMBERWORTH
HUDDERSFIELD

GARAGE

DRAWING
LAYOUT

NUMBER
3117/5/a

SCALE
1:100

DATE
MAY 2017