
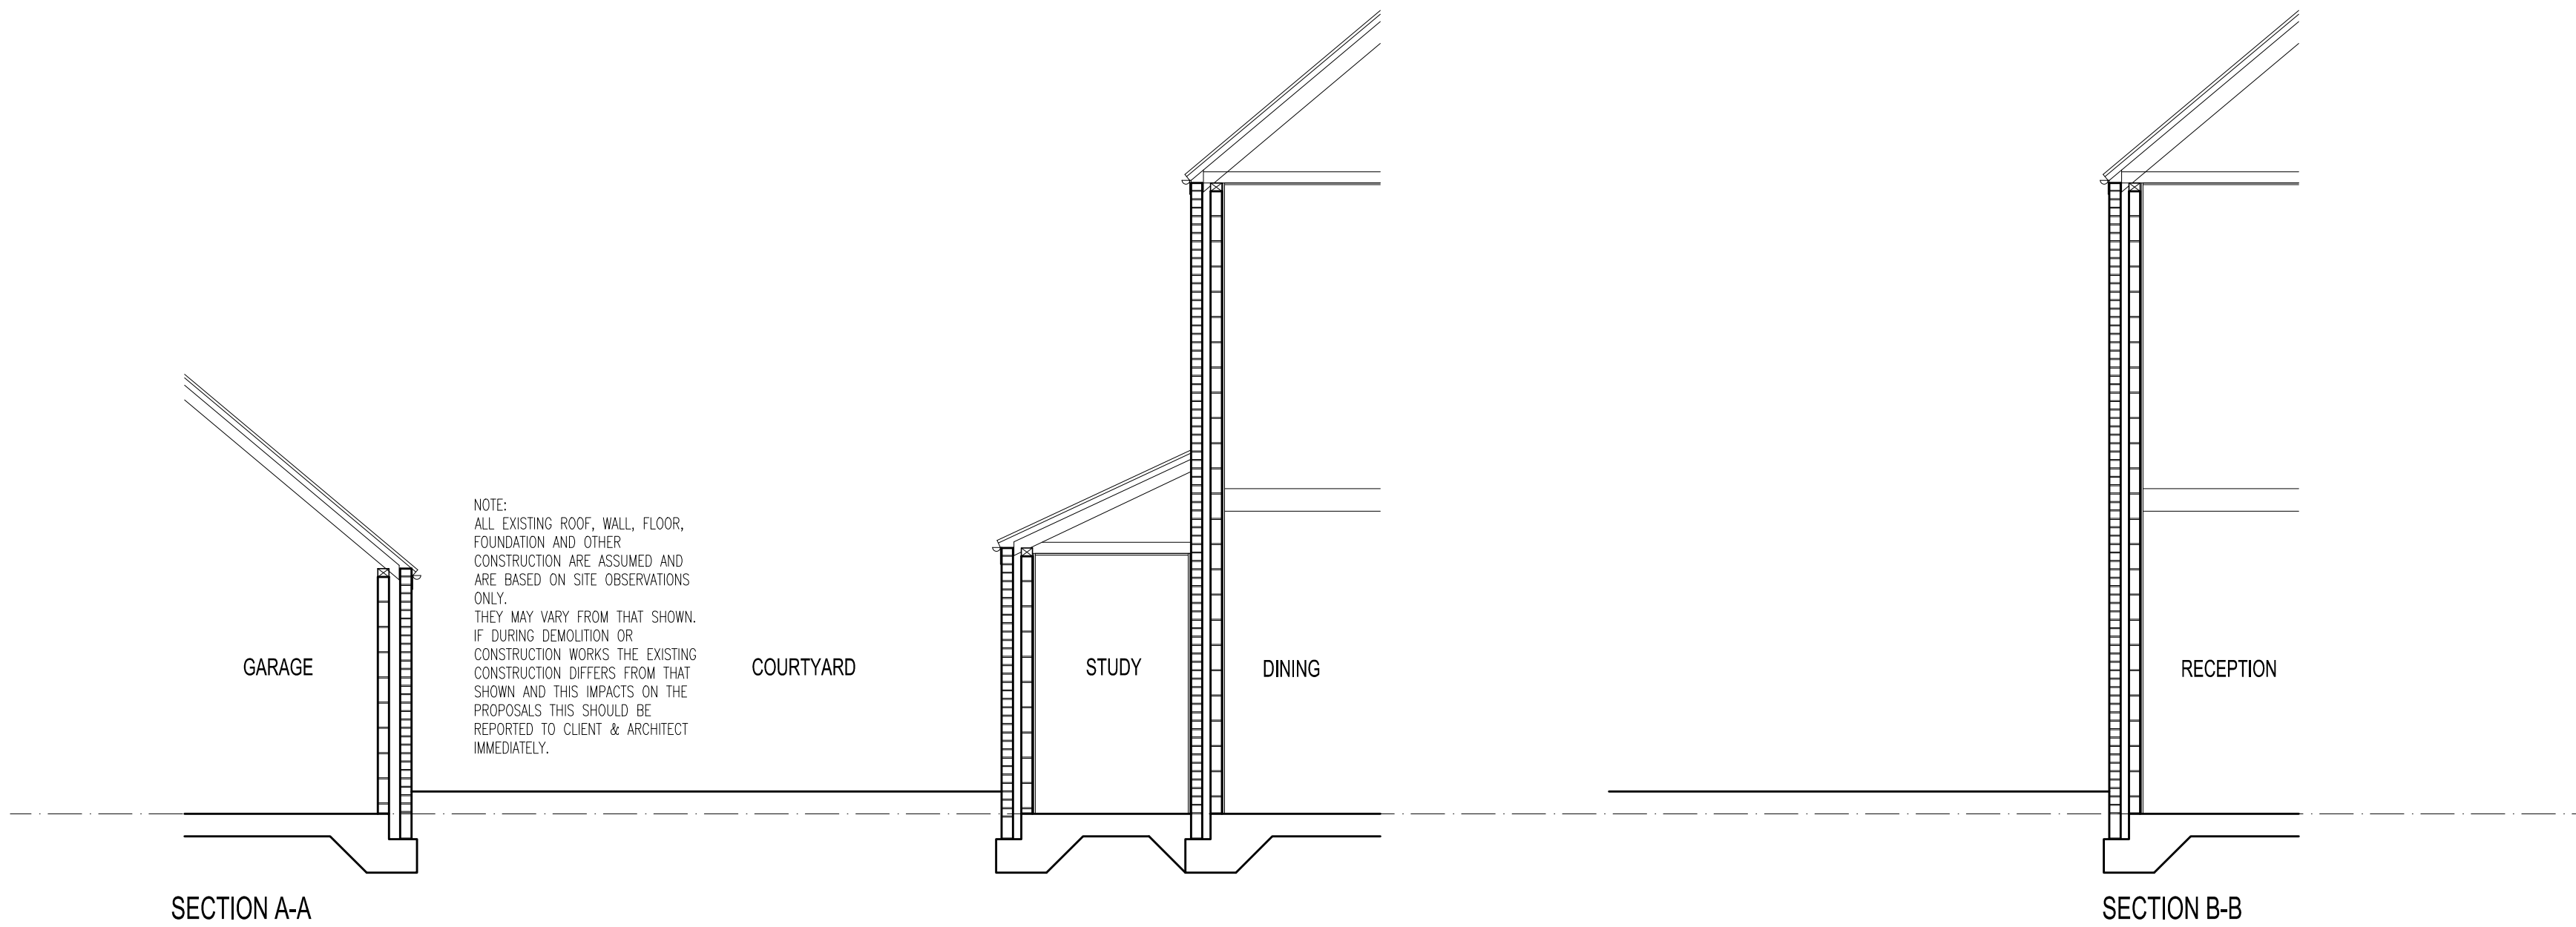


Revisions		
Rev ID	Alteration	Date
P01	Building Control Submission.	27.11.2020

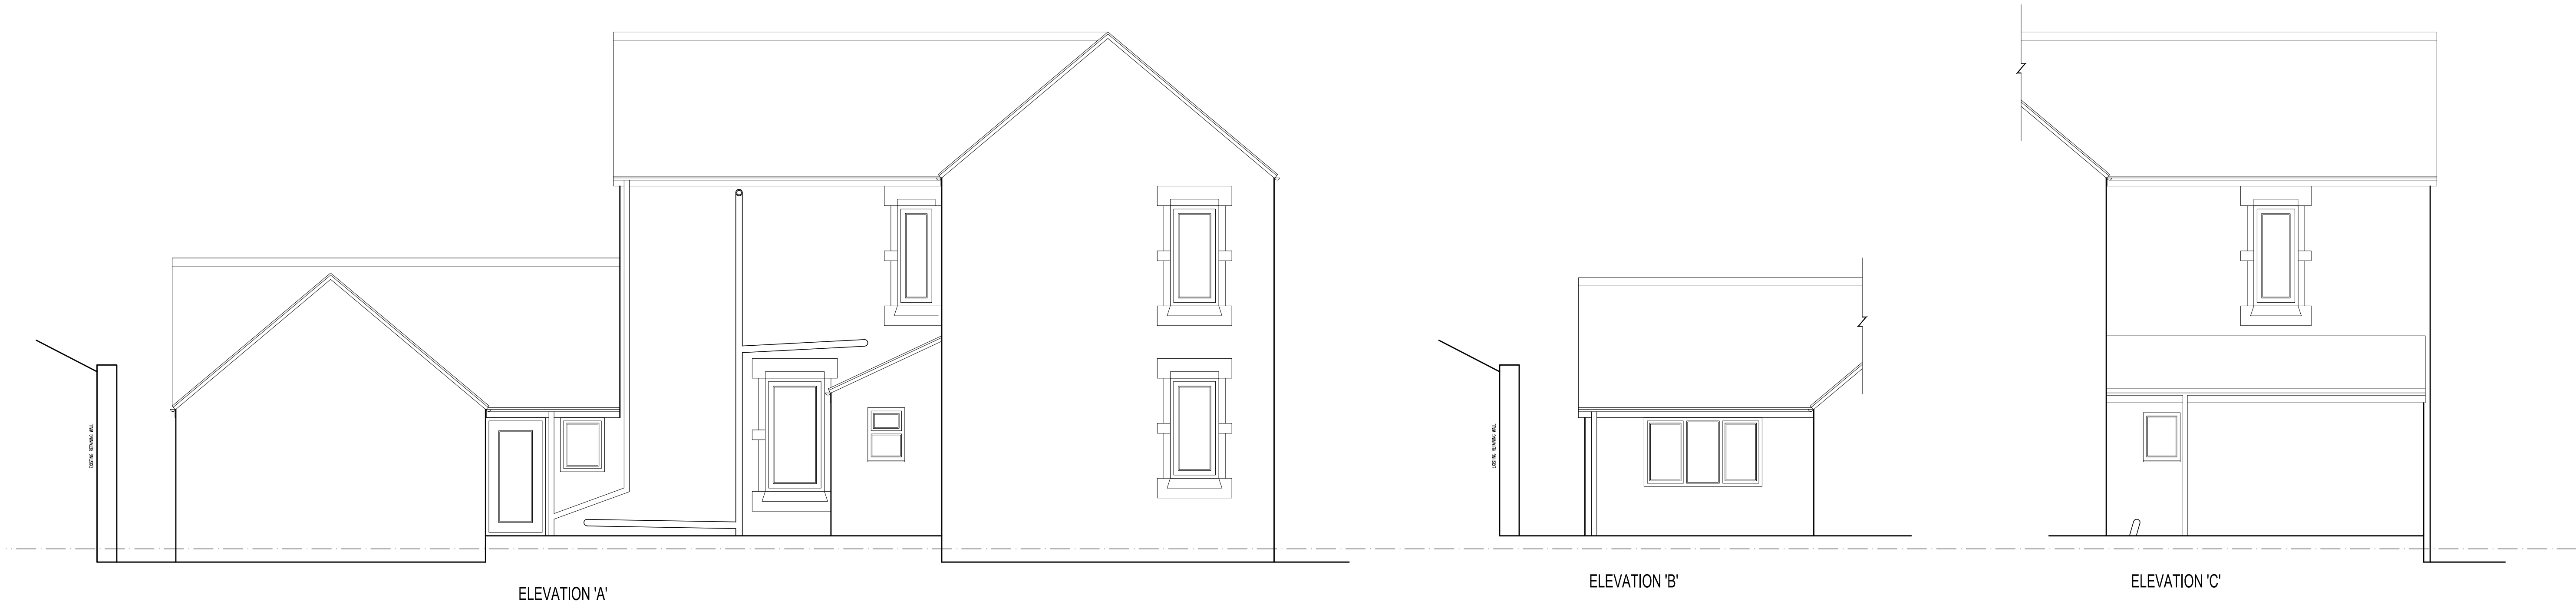

Units 11/12 South Street
Park Hill
Sheffield
S2 5PN
T: +44 (0)114 275 9896
E: home@aadarchitects.co.uk

Client Details
KCR Build

**17 Bank End Road, Worsbrough,
S70 4QJ**
Extension to Existing Dwelling

Existing Elevations & Sections

scale	1:50	@A1
date	drawn	checked
Nov. 2020	MH	PN

Job Number: 020-005
Document Number:
020-038-AAD-ZZ-DR-A-102-P01

This document and its design content is copyright ©. It shall be read in conjunction with all other associated project information including models, specifications, schedules and related consultants documents. Do not scale from documents. All dimensions to be checked on site. Immediately report any discrepancies, errors or omissions on this document to the Originator. If in doubt ASK. Where this document has been printed at a paper size not indicated on the drawing the user should be aware that scales will also vary and care should be taken when viewing these drawings.