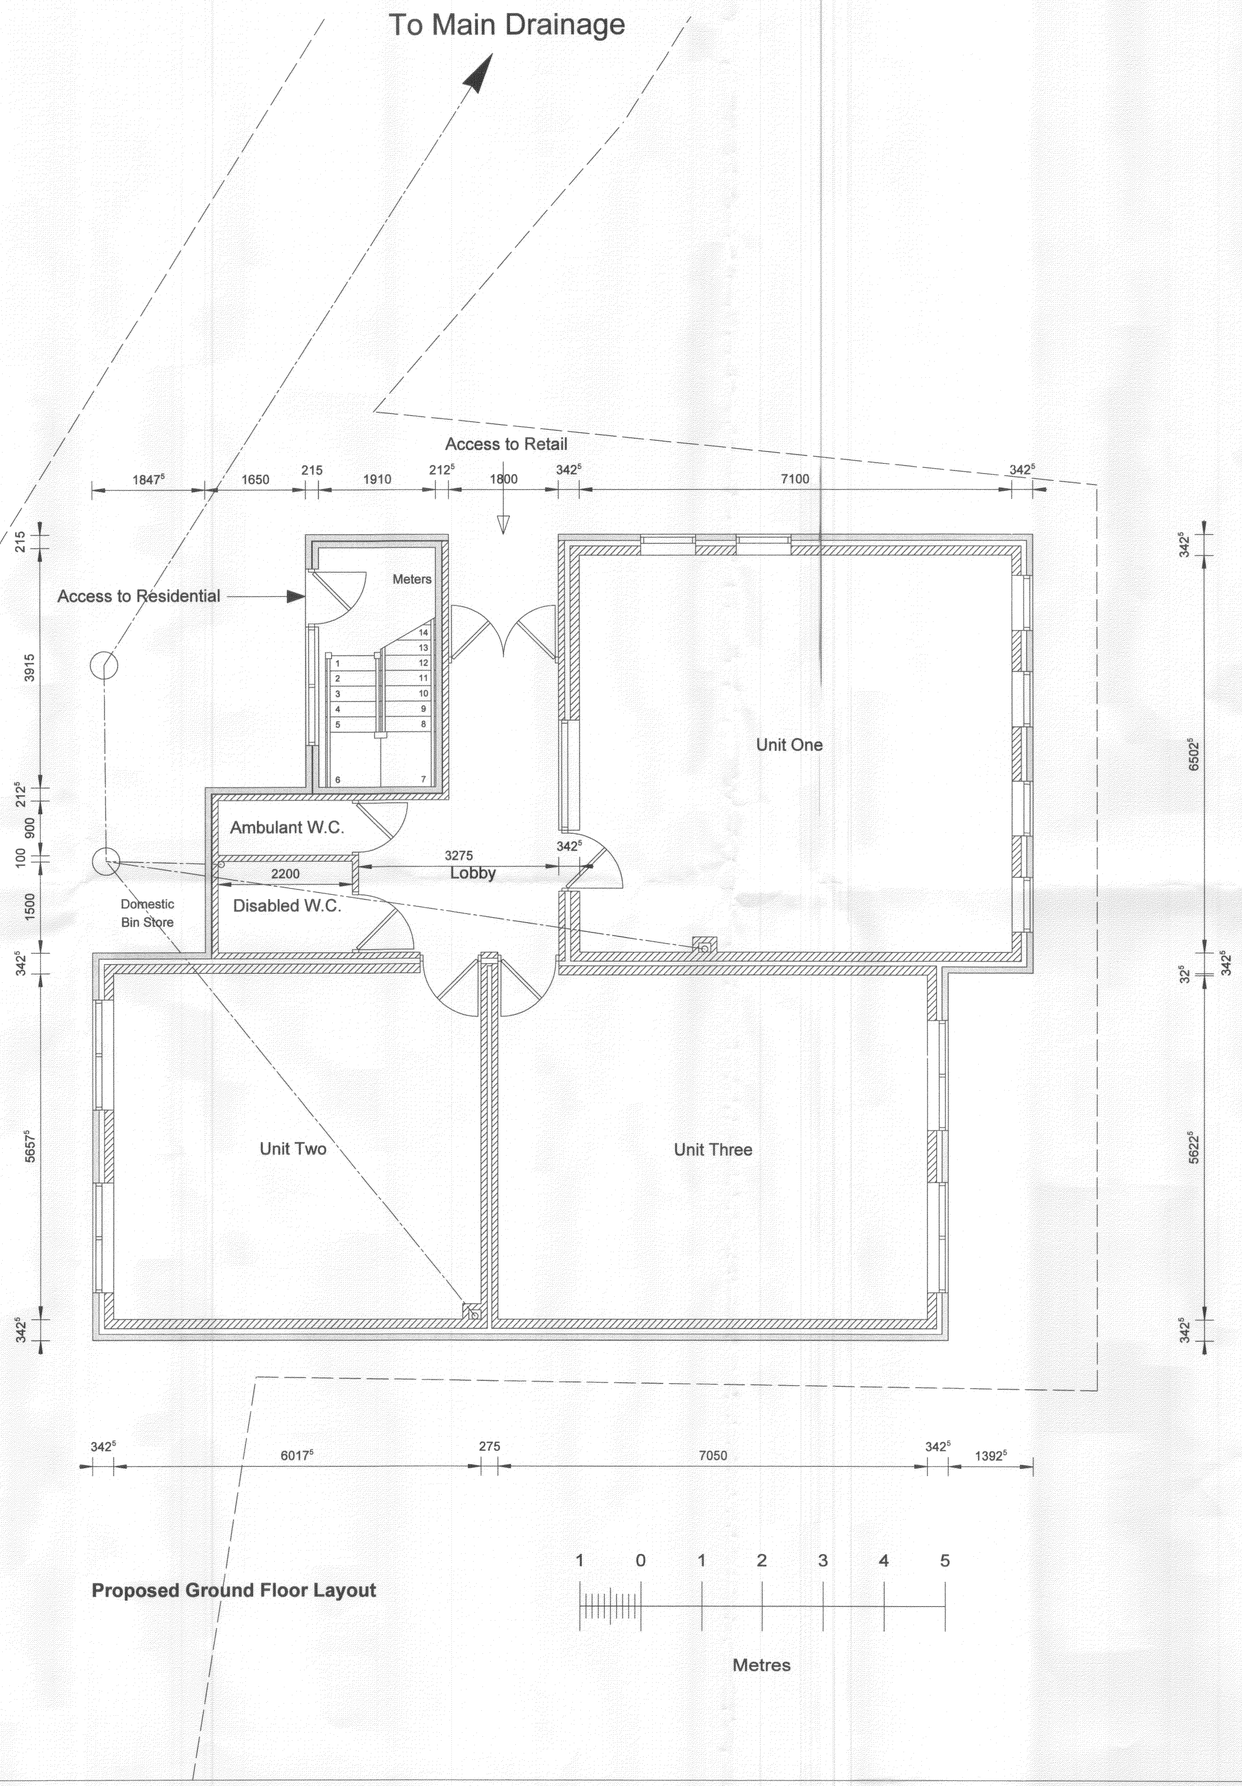



**Proposed Ground Floor Layout**

| REV | CHANGES | DATE |
|---|---|---|
| | | |
| | | |
| | | |
| A | Scale Bar Added | Nov 09 |

| | |
|---|---|
| CLIENT: | L D Interiors |
| PROJECT: | Proposed Commercial Plaza with Residential Units Over at Land off Milton Road, Hoyland, Barnsley |


**JOHN BOX ASSOCIATES**

Architectural and Planning Consultants and Chartered Building Surveyors

The Annexe, Beverley House, 166 Moorgate Road, Rotherham, South Yorkshire, S60 3BE
Tel: 01709 364911 Fax: 01709 364915
Email: john.box@btconnect.com


| | |
|---|---|
| DRAWING REF: | JBA.2827.102 |
| DATE: | October 2009 |
| SCALE: | 1:50 @ A1 |
| DRAWING BY: | WH |