




N O T E S

KEY

Phoenix 2 Duo Recycler (P2-12W with Elite 6x4 chassis)

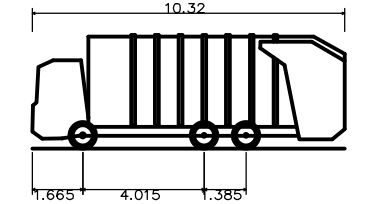

Overall Length 10.320m
Overall Width 2.500m
Overall Body Height 4.200m
Min Body Ground Clearance 0.200m
Track Width 2.500m
Lock to Lock Time 4.00s
Kerb to Kerb Turning Radius 9.450m

- Vehicle forward manoeuvre
- Wheels forward manoeuvre
- Vehicle reversing manoeuvre
- Wheels reversing manoeuvre

NOTES

General Notes

- This drawing is to be read in conjunction with all relevant ARP and Architects drawings and project specifications.

/	BHB	28.02.20	Issued for approval	MDJ	MI
Rev	By	Date	Revision	Chk	Apvd

ARP ARP ASSOCIATES
Chartered Consulting Engineers

Northwest House • 5 & 6 Northwest Business Park • Servia Hill, Leeds • LS6 2QH
☎ 0113 245 8498 ☎ 0113 244 3864 • leeds@arpassociates.co.uk • www.arpassociates.co.uk

ARP Associates is a trading division of ARP Geotechnical Ltd, a company registered in England and Wales with company number 3773811, whose registered office is at 5/6 Northwest Business Park, Servia Hill, Leeds LS6 2QH

TITLE REFUSE VEHICLE TRACKING
SHEET 1 OF 2

PROJECT
HALIFAC ROAD,
THURGOLAND

CLIENT
ARNCLIFFE HOMES

DRAWING STATUS
PRELIMINARY

Scale	Date	Drawn
1:250 @ A1	FEB 20	BHB
	Chk.	MDJ

Drg. No.	Rev
956/38/16.01	/