



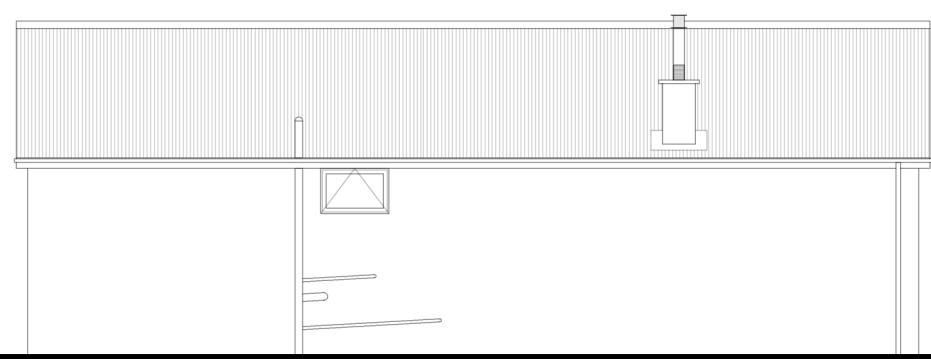


Existing Front Elevation

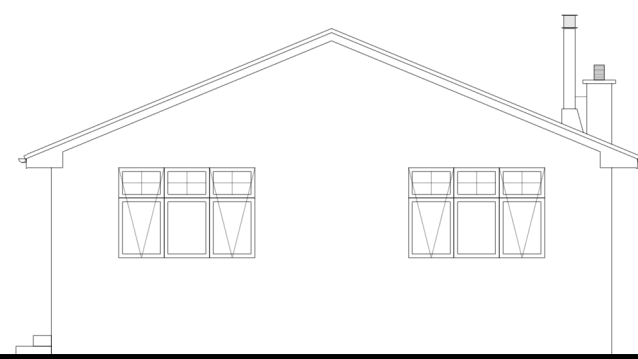

Existing Side Elevation




Existing Rear Elevation

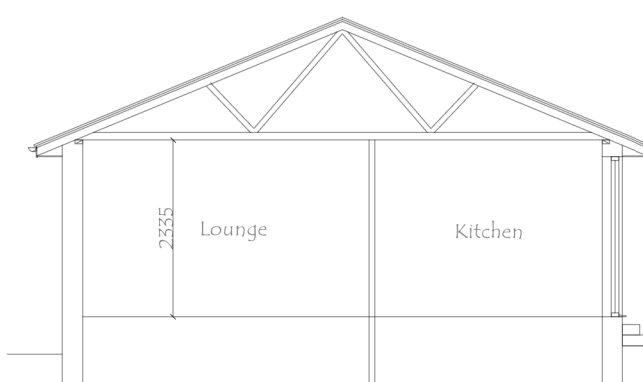


Existing Rear Elevation




Proposed Front Elevation

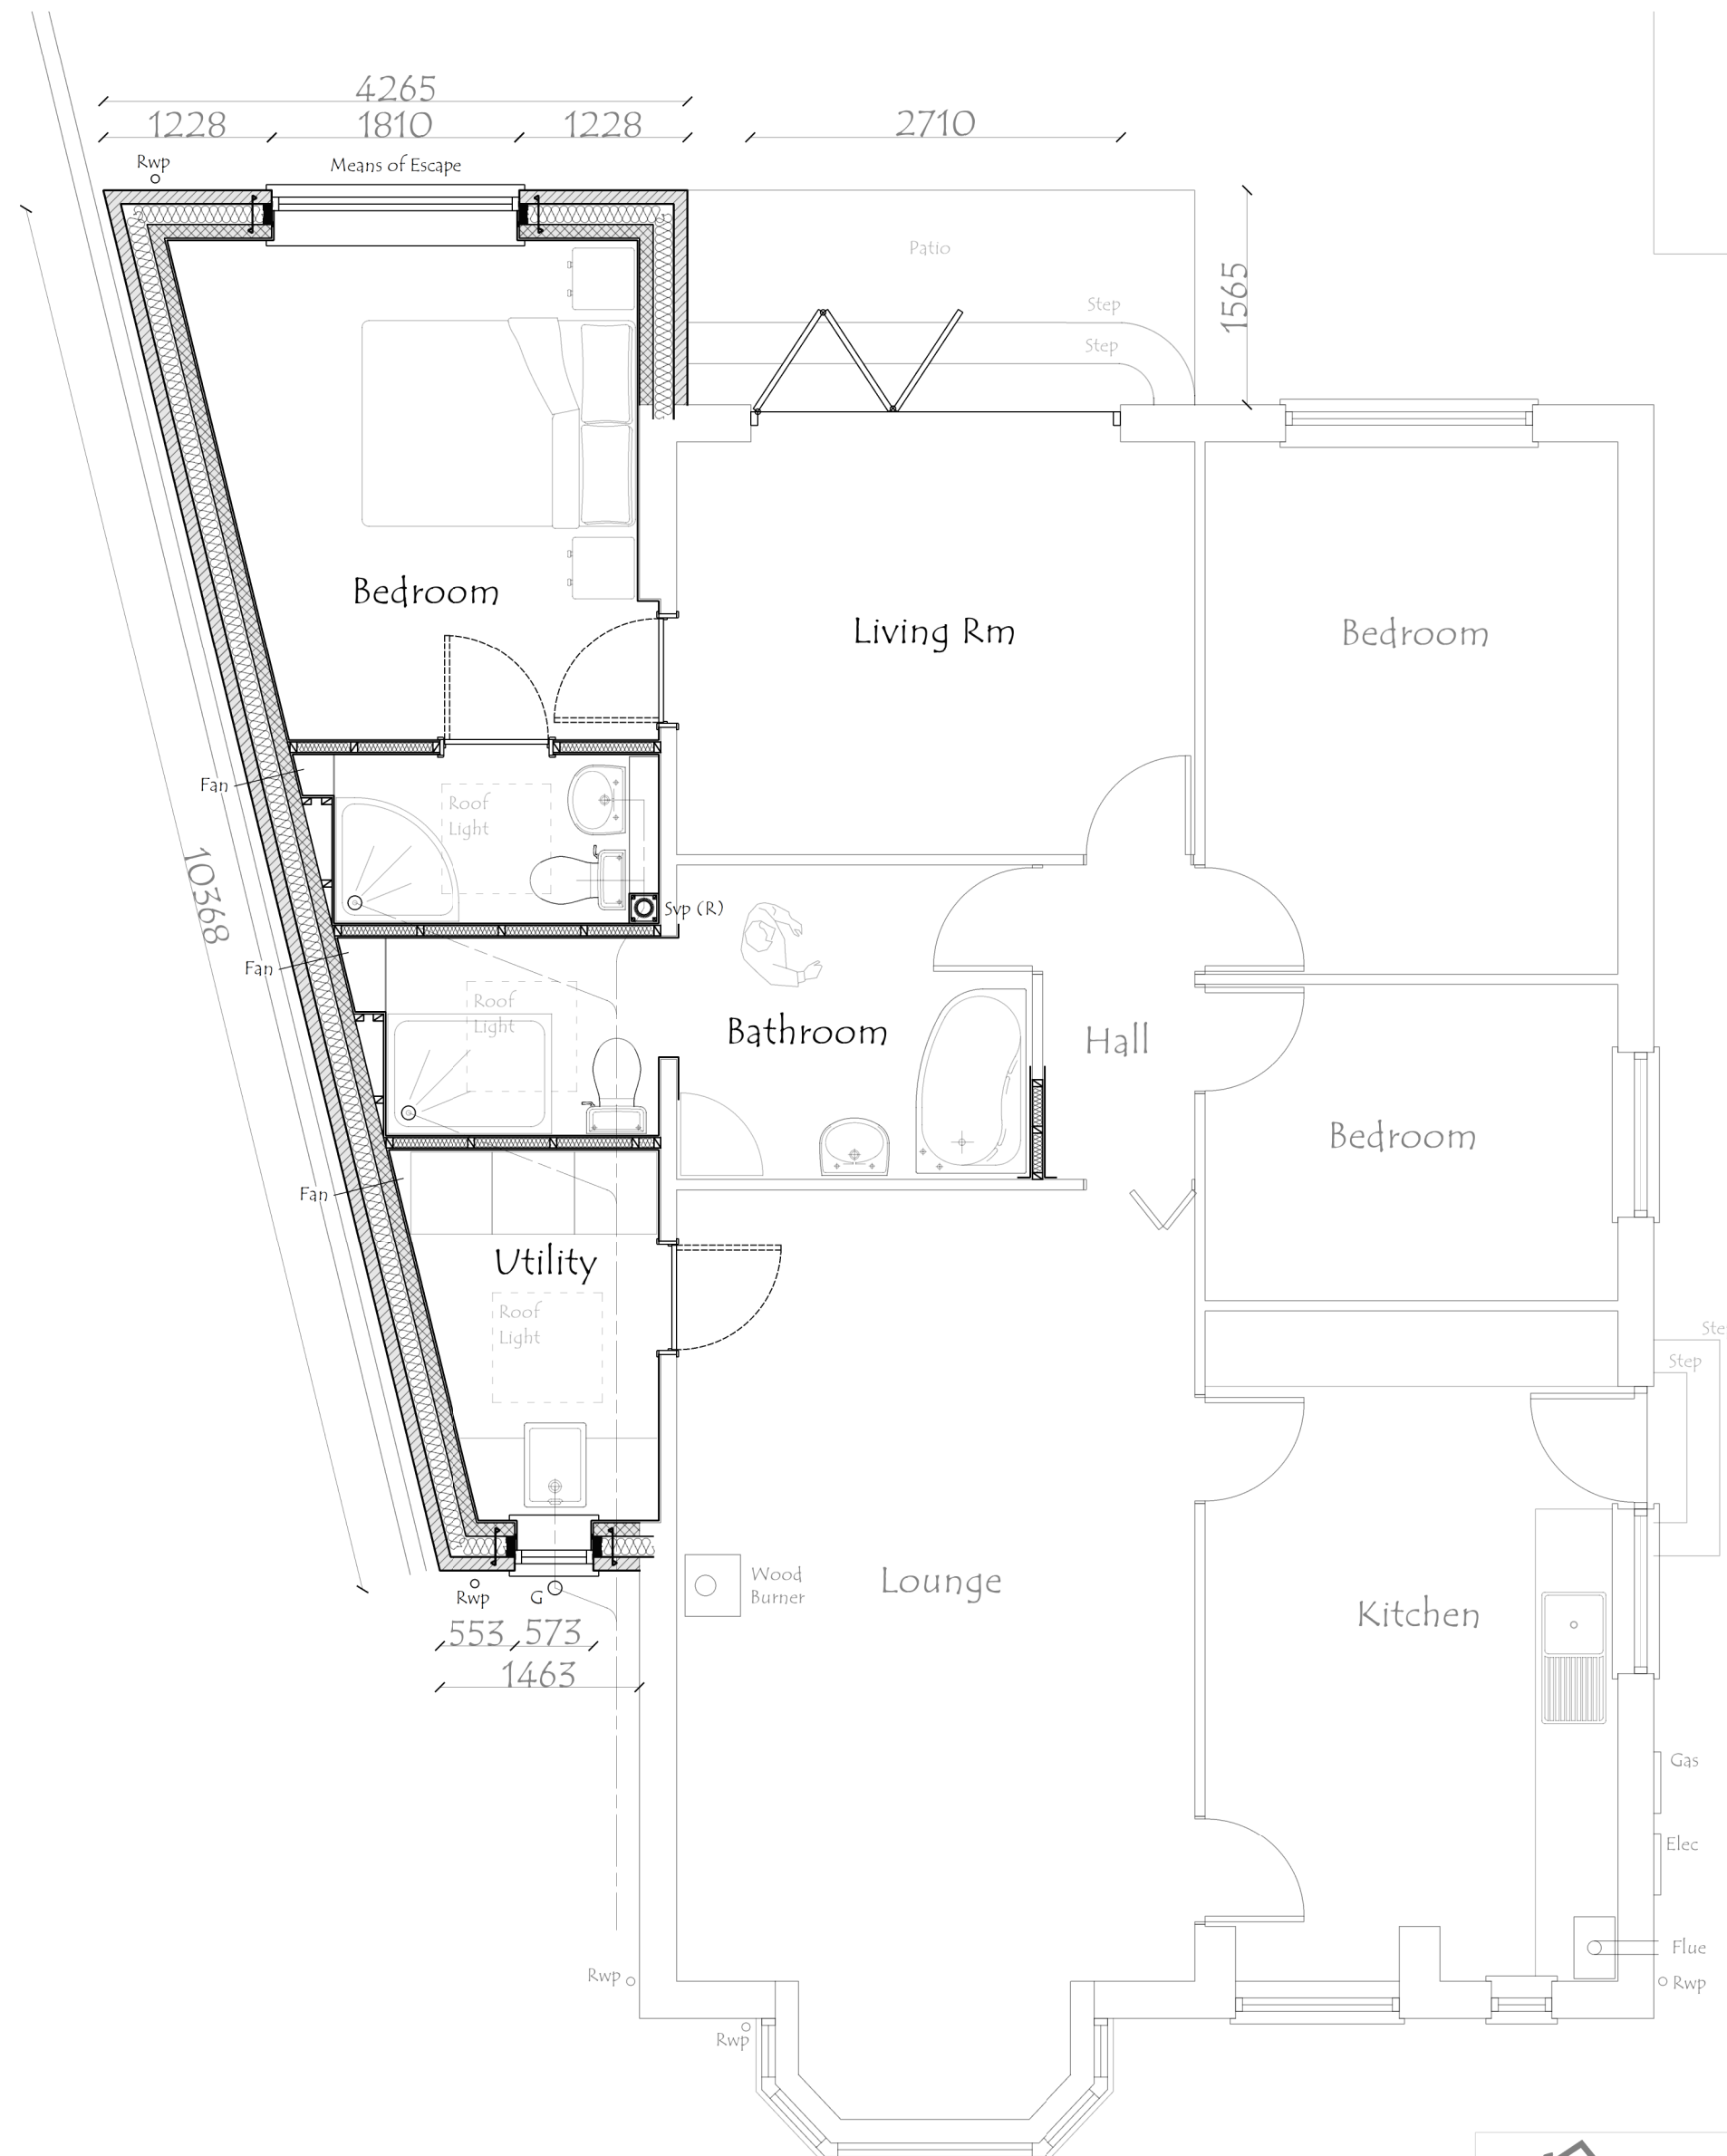


Proposed Ground Floor Plan

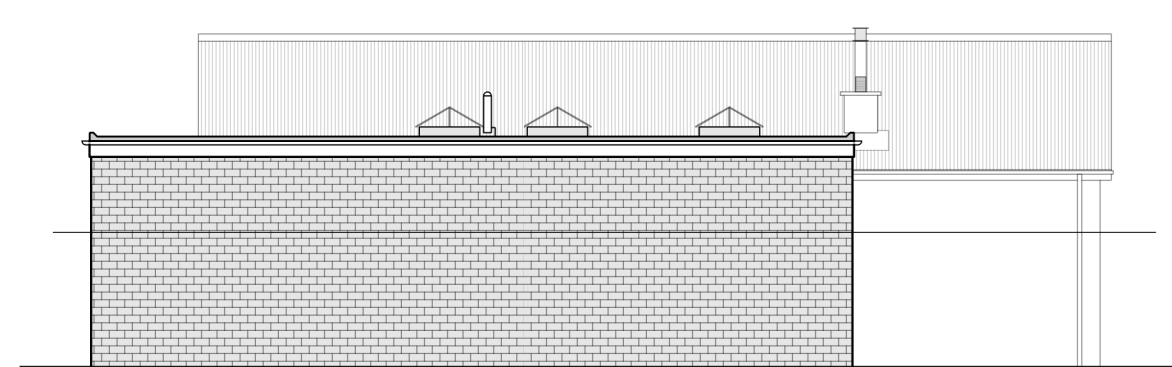


Proposed Side Elevation

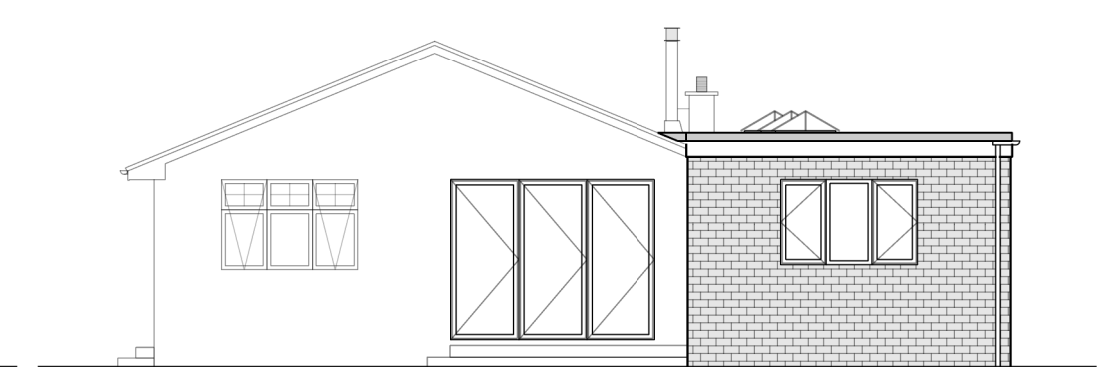


Proposed Rear Elevation

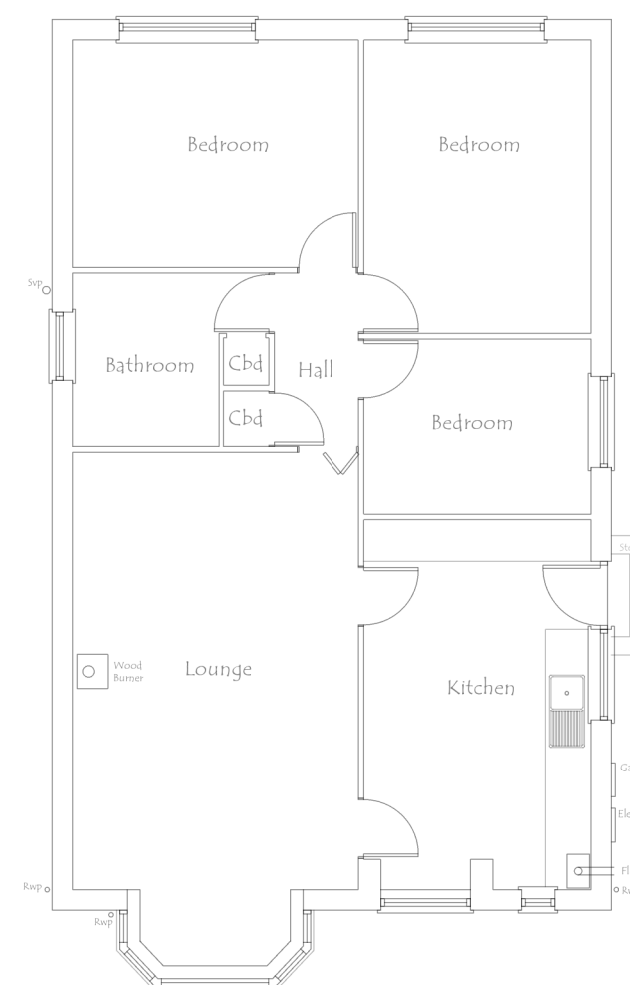


Existing Ground Floor Plan

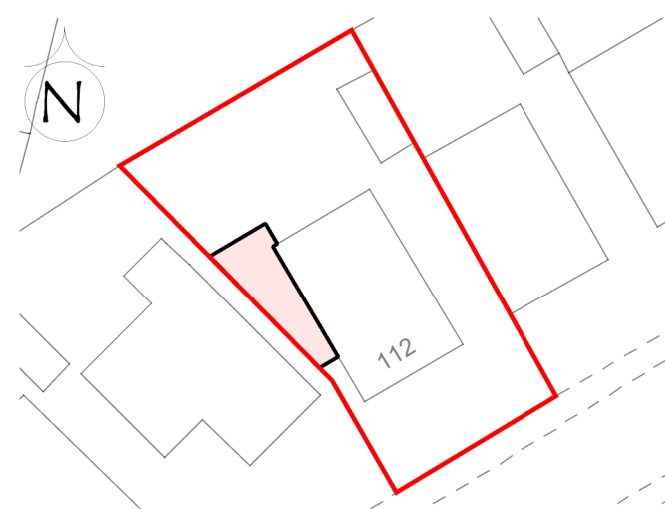

Site Plan 1:500

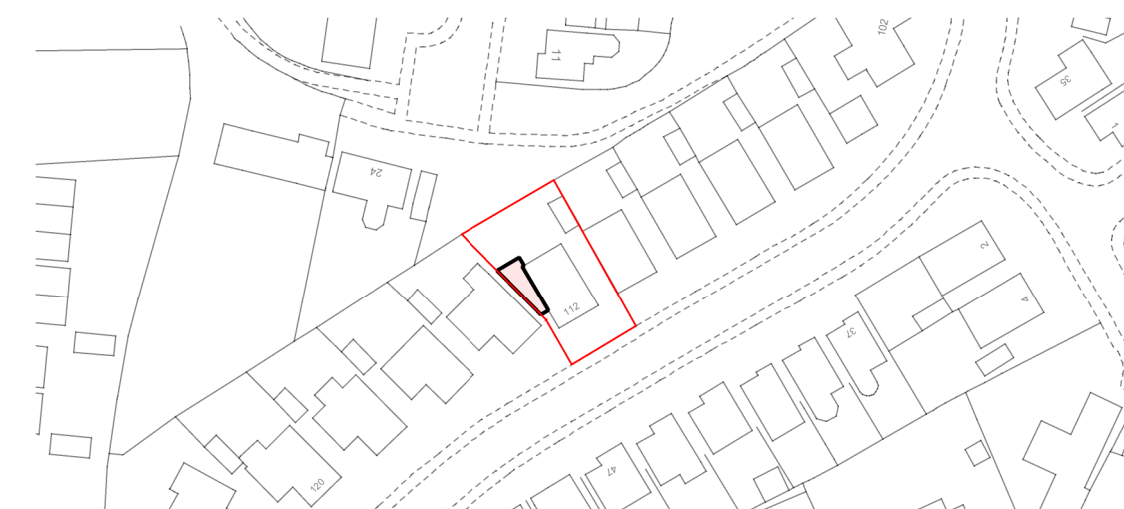

Location Plan 1:1250

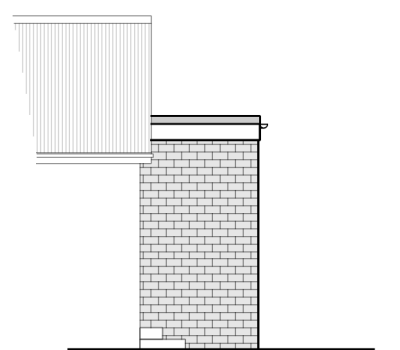

Proposed (Part)
Side Elevation