
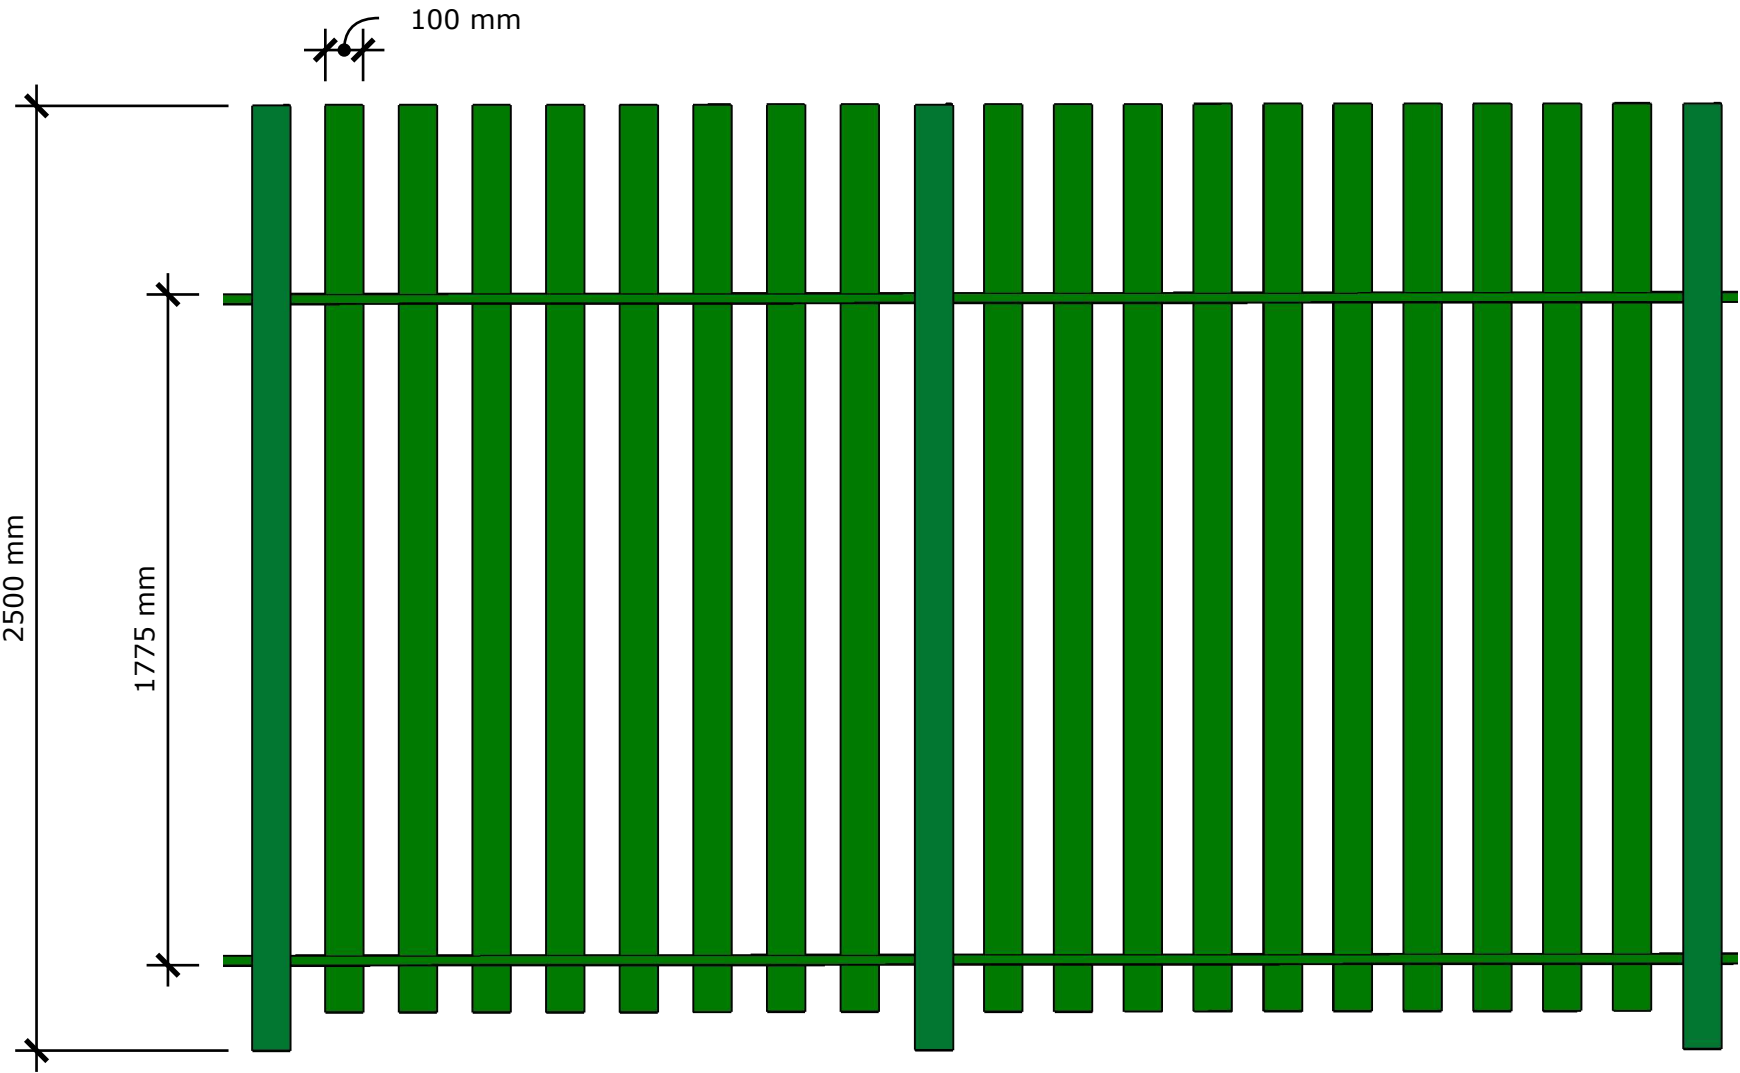


FRONT VIEW

SIDE VIEW

TOP VIEW

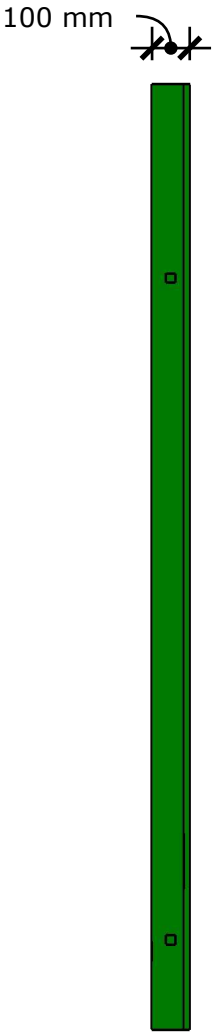

Standard 2.5m Security fence

SCALE: 1mm:20mm @A3

DATE 20/10/2016	CREATED BY Yogi S Murthi
DATE 02/05/2017	CHECKED BY Niel Gates
DATE 02/05/2017	APPROVED BY Kieran Tarpey