


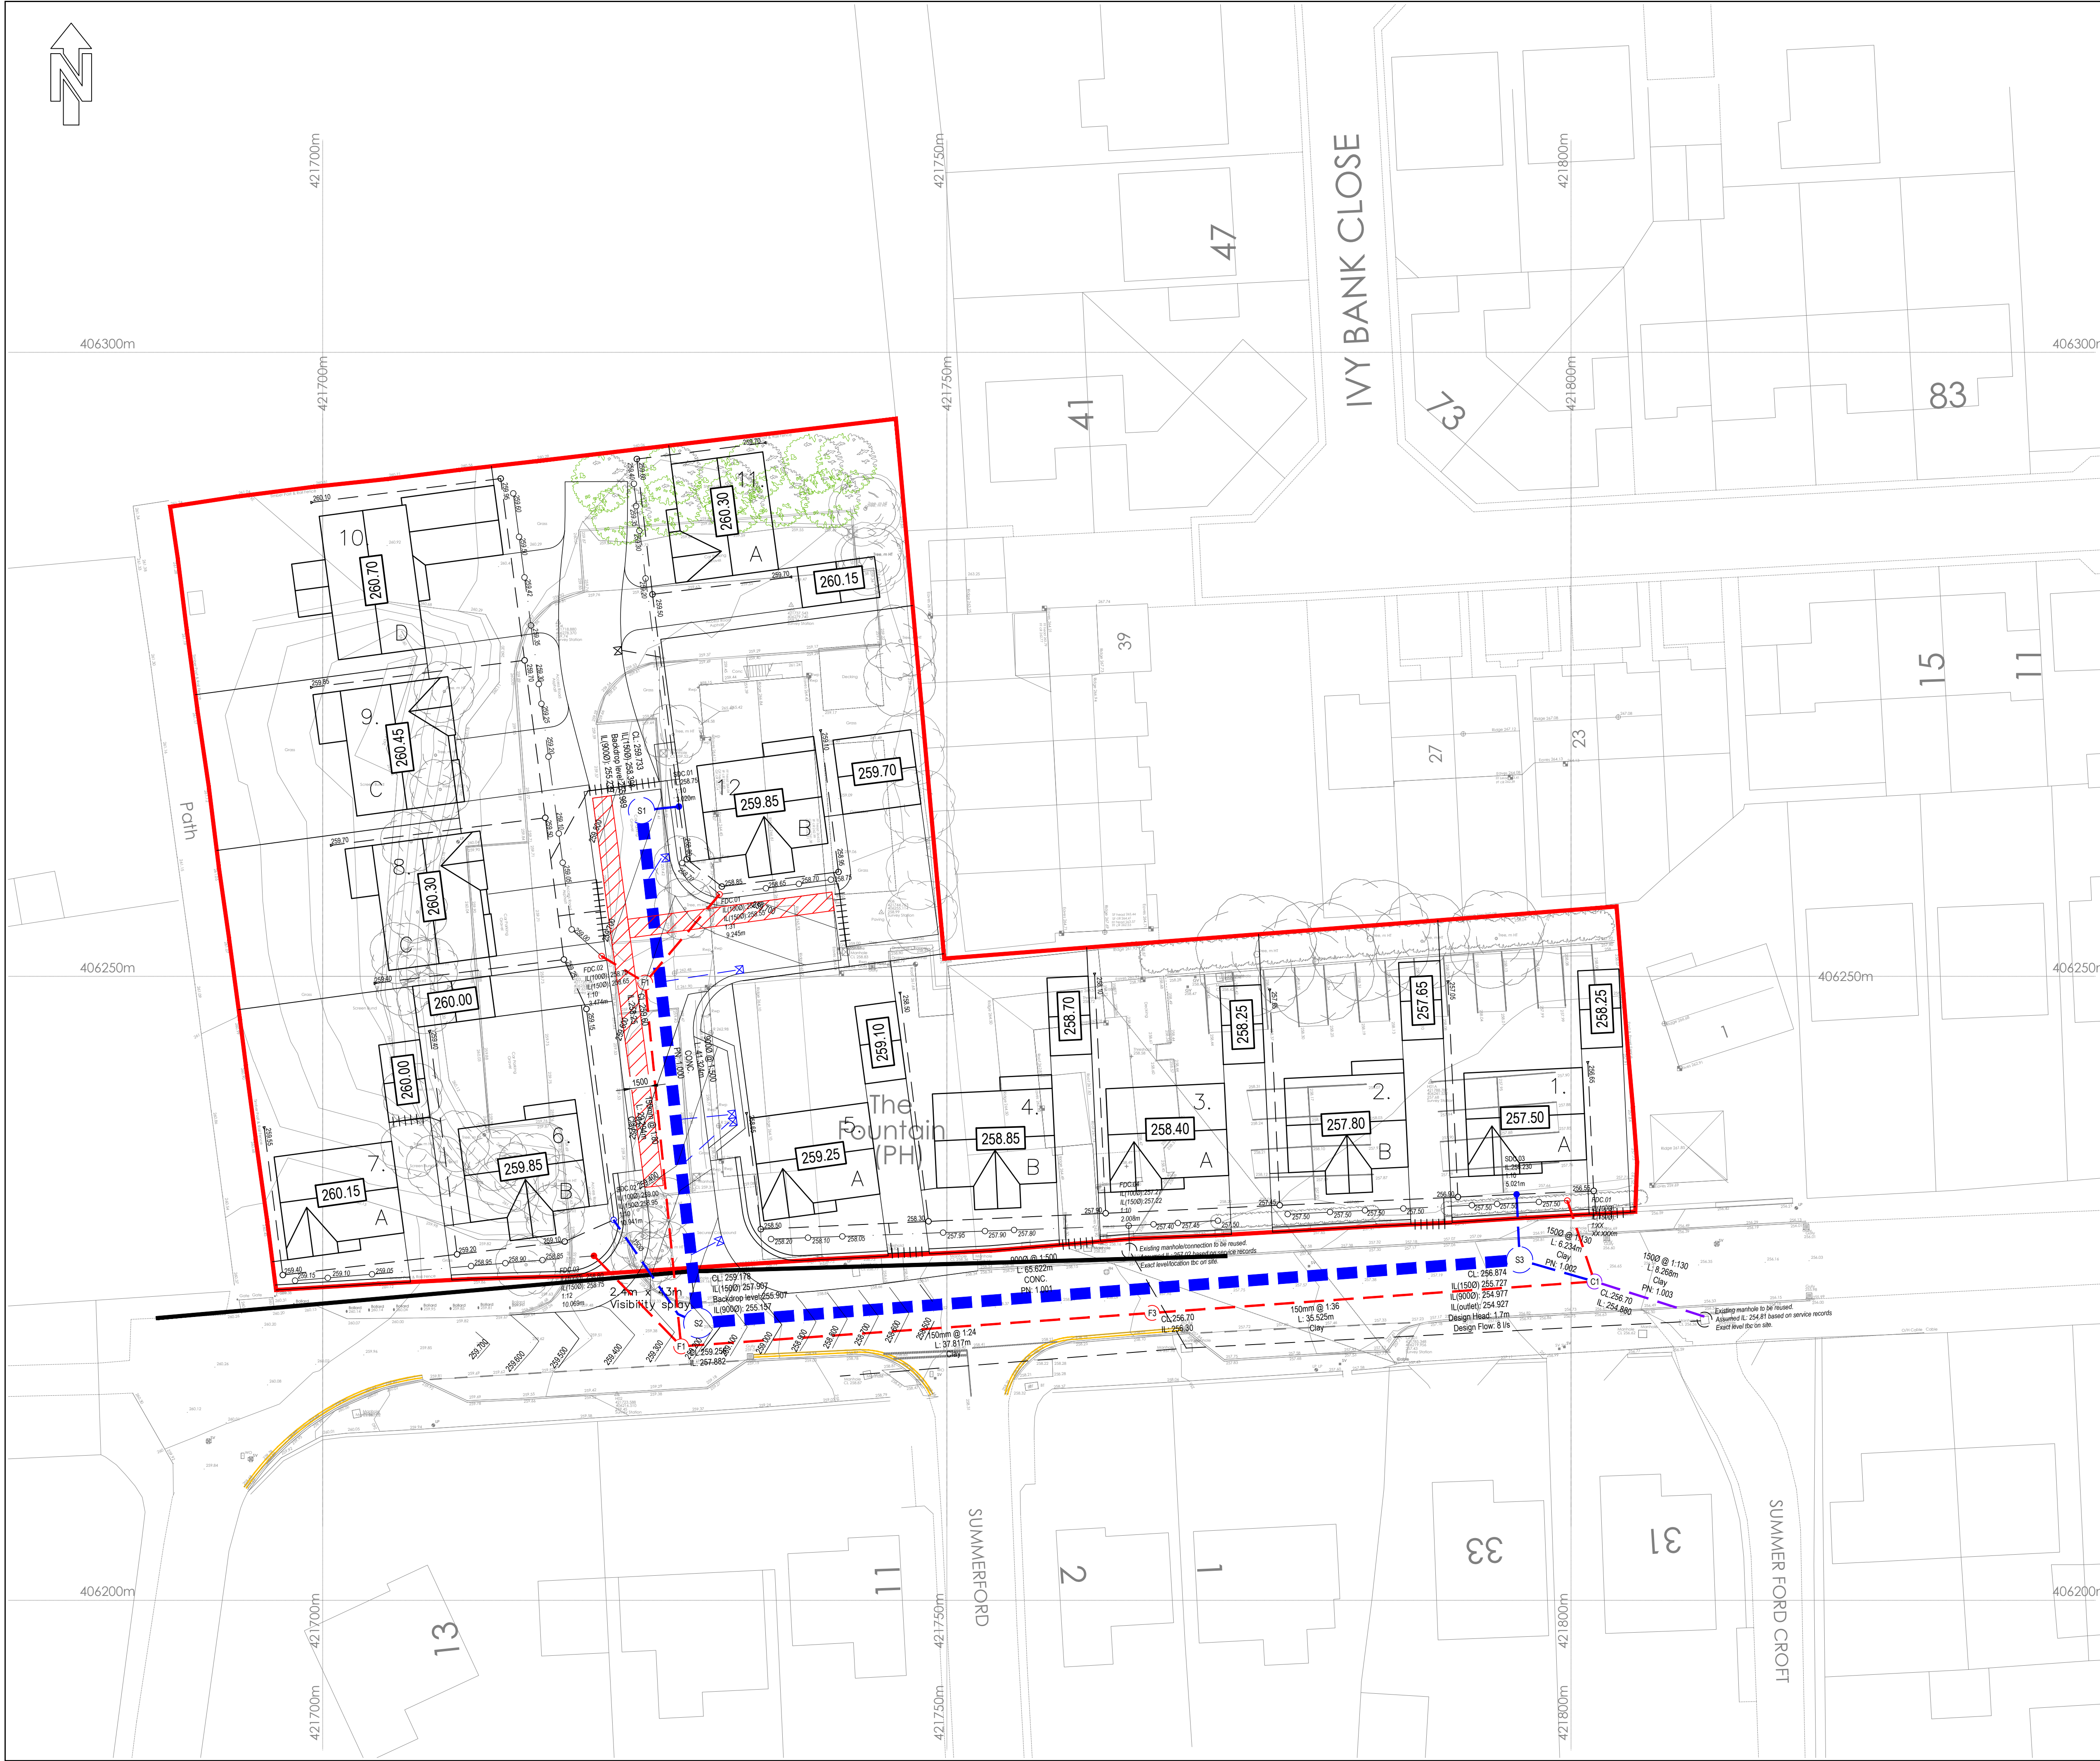

INFORMATION WITHIN THIS DRAWING IS NOT NECESSARILY PRODUCED TO SCALE.
ALWAYS USE FIGURED DIMENSIONS AND CO-ORDINATES - IF IN DOUBT, ASK.

NOTES

Key

- Denotes Private SW Drainage
- Denotes Private FW Drainage
- Denotes Adoptable SW Drainage
- Denotes Adoptable FW Drainage
- Denotes Adoptable Combined Drainage
- Denotes ACO Channel
- Denotes SW Demarcation Chamber
- Denotes FW Demarcation Chamber
- Denotes Service Margin

A	First Issue.	JLH	CH	04.03.2020
REV	DESCRIPTION	SIG	CHK	DATE

CRONROY BROOK
DEVELOPMENTS LTD

THE FOUNTAIN WELLTHORNE LANE,
INGBIRTHWORTH

DRAINAGE APPRAISAL

Eastwood & Partners
CONSULTING ENGINEERS

St. Andrew's House
23 Kingfield Road
Sheffield
S11 9AS
Tel 0114 255 4554
Fax 0114 255 4330

mail@eastwoodandpartners.com
www.eastwoodandpartners.com

SCALE WHEN PLOTTED AT A1		DRAWING STATUS	
1:250		PRELIMINARY	
DRAWN	CHECKED	DATE	DRAWING NUMBER
JLH	CH	04.03.2020	44371/001
			REV
			A