


REGENT STREET

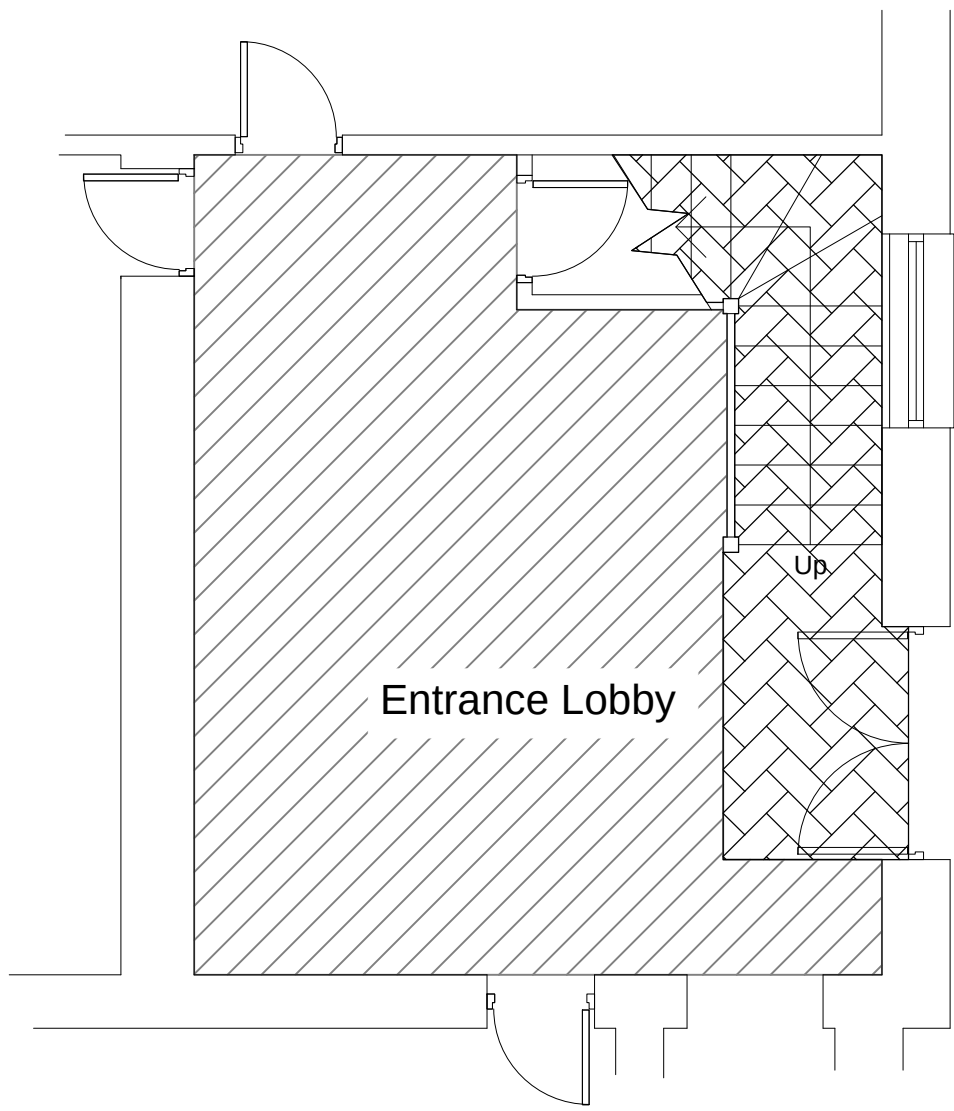

EASTGATE


01 Ground Floor Lobby
1:50

- Denotes areas not in use
- Existing floor finishes retained
- Polyflor Vinyl
- Carpet Tile

Latex levelling screed to be applied to all areas receiving vinyl floor finish

Floor finishes to be dementia friendly and continuous between spaces where possible. Contrast in demarcation between finishes to be kept to a minimum.


Existing finishes to be retained should be adequately protected during works.

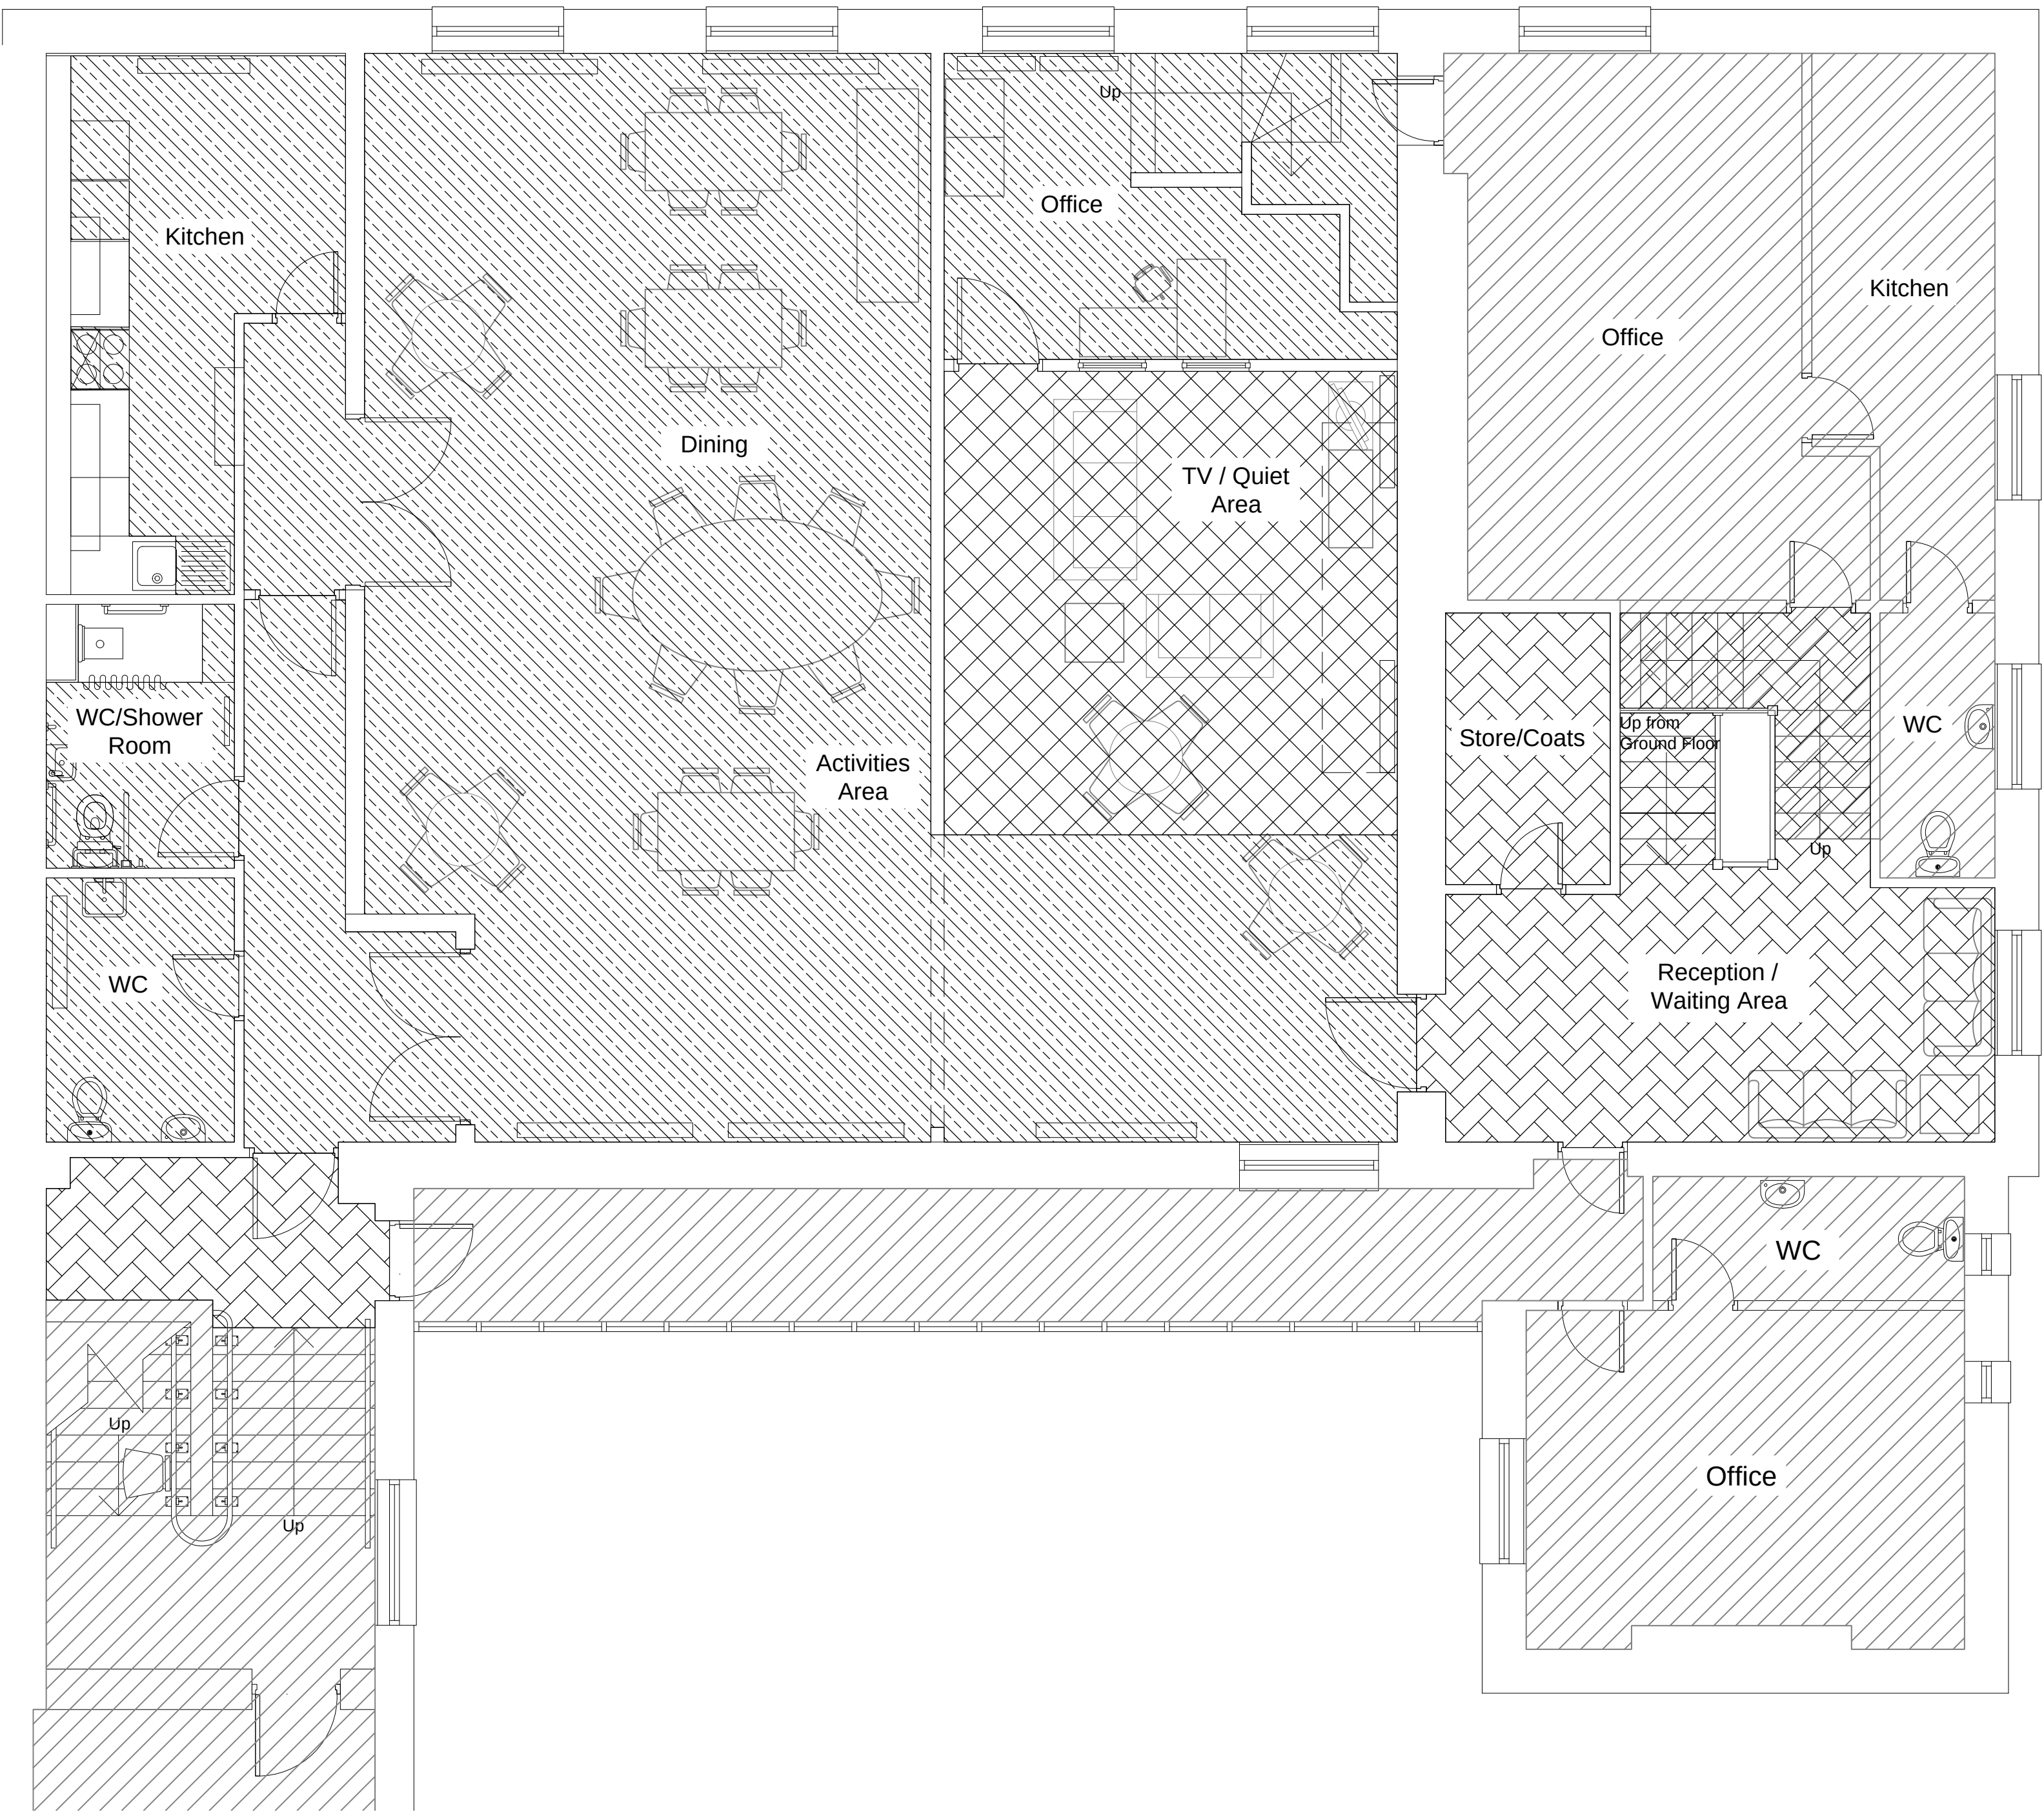

EASTGATE

02 First Floor
1:50

RESPONSIBILITY IS NOT ACCEPTED FOR OTHERS SCALING DIRECTLY FROM THIS DRAWING. DO NOT SCALE FROM THIS DRAWING, USE WRITTEN DIMENSIONS ONLY.

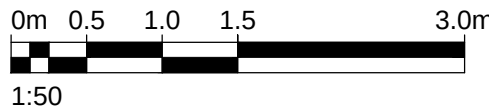

ORIGINAL SHEET SIZE A1

THIS DRAWING IS PRODUCED FOR USE IN THIS PROJECT ONLY AND MAY NOT BE USED FOR ANY OTHER PURPOSE. THE ORIGINATOR ACCEPTS NO LIABILITY FOR THE USE OF THIS DRAWING OTHER THAN THE PURPOSE FOR WHICH IT WAS INTENDED IN CONNECTION WITH THIS PROJECT AS RECORDED IN THE 'PURPOSE FOR ISSUE' AND 'FILE STATUS CODE'.

THIS DRAWING MAY NOT BE REPRODUCED IN ANY FORM WITHOUT PRIOR WRITTEN AGREEMENT.
© CROWN COPYRIGHT AND DATABASE RIGHTS -- ORDNANCE SURVEY LICENCE NUMBER 100022264

KEY PLAN



NOTES

Rev	Description	Date
P1	First Issue	

CLIENT

Barnsley Independent Alzheimers and Dementia Support (BIADS)

PROJECT

The Old Courthouse, 12 Regent Street, Barnsley

TITLE

Proposed Floor Finishes

SCALE

1:50

DISCIPLINE

ARCHITECT

PROJECT NUMBER

19-1-1115

DRAWING NUMBER

NPS-XX-P-XX-A-DR-042

REV CODE

P 1

STATUS CODE

D2

PURPOSE OF ISSUE

TENDER

Drawn

BST

Checked

XX

Approved

XX



NPS Barnsley Ltd
Gateway Plaza, Sackville St, Barnsley, South Yorkshire, S70 2RL
Tel: 01226 774605, Email: barnsley@nps.co.uk, web: www.nps.co.uk