




FRONT ELEVATION

SIDE ELEVATION

REAR ELEVATION

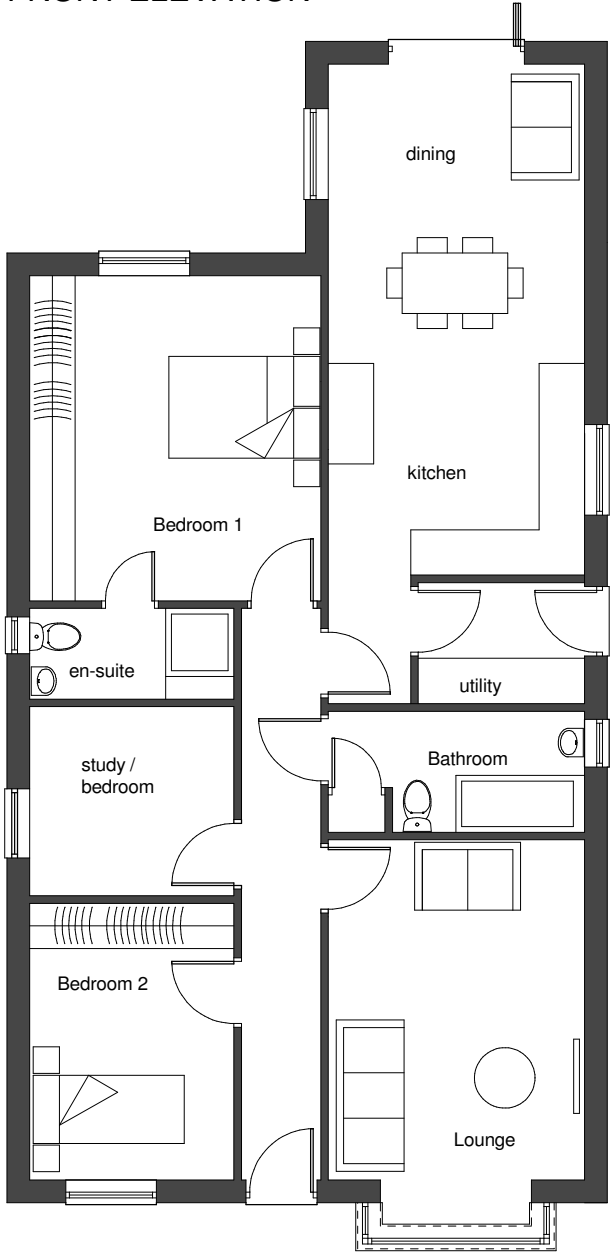

FLOOR PLAN



SIDE ELEVATION

materials
roof tiles to be calderdale smooth grey
stone to be cophorpe 140mm coursed buff stone

Rev A - Jul 20 - materials anoted
Rev B - Apr 21 - increase in size

IVANHOE HOMES LTD

**PROPOSED DEVELOPMENT AT
LAND TO NORTH OF LANE END MEWS
OFF HIGH STREE
THURNSCOE**

PROPOSED BUNGLOW Plot 3

scale	date	drawn	checked
1:100 @ A3	SEP 19	PB	
drawing no	revision		
19 - 143 - 3	B		

C3 Architecture Planning
& Design Ltd

Tel 07914 939157
web www.c3planninganddesign.co.uk
email info@c3planninganddesign.co.uk