




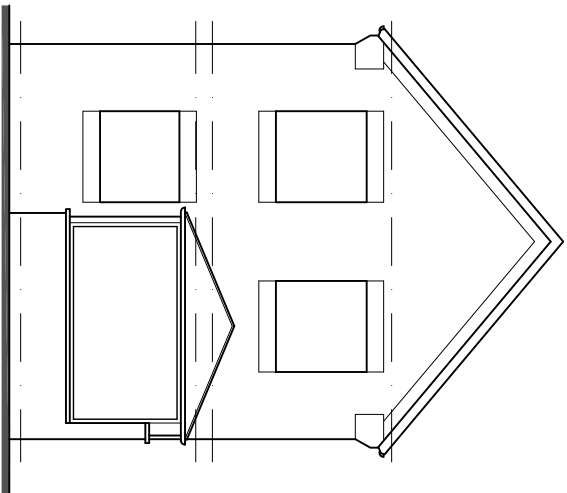


rear elevation Scale: 1/100

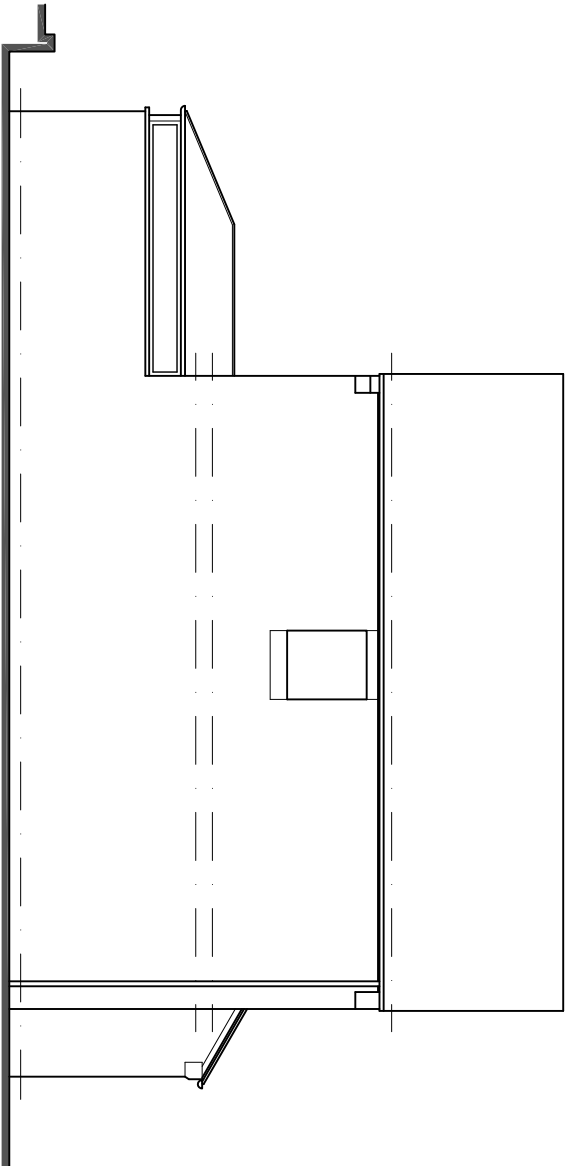


side elevation Scale: 1/100

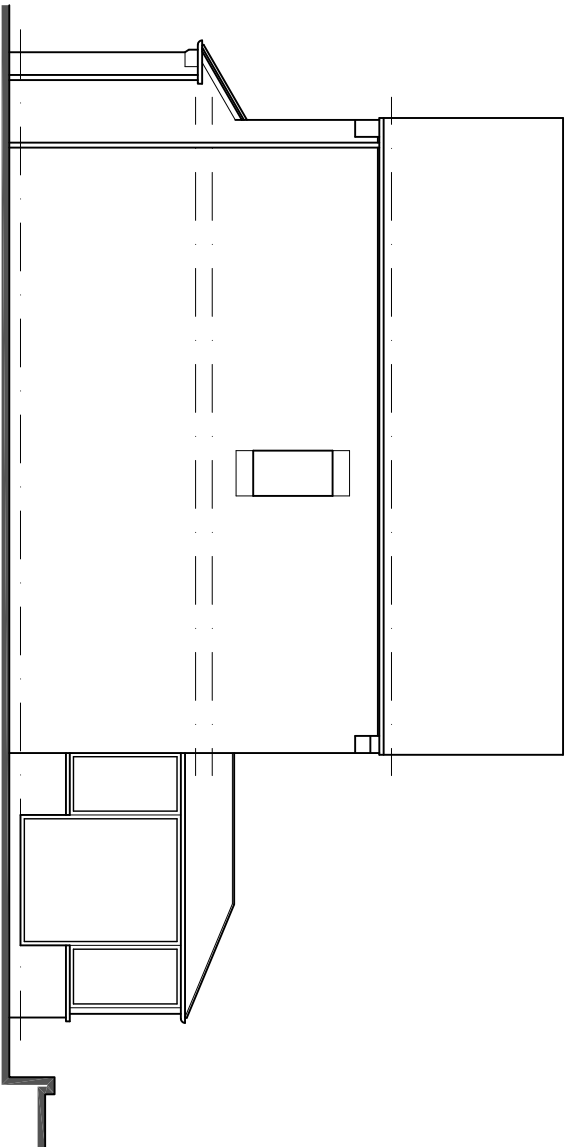


side elevation Scale: 1/100

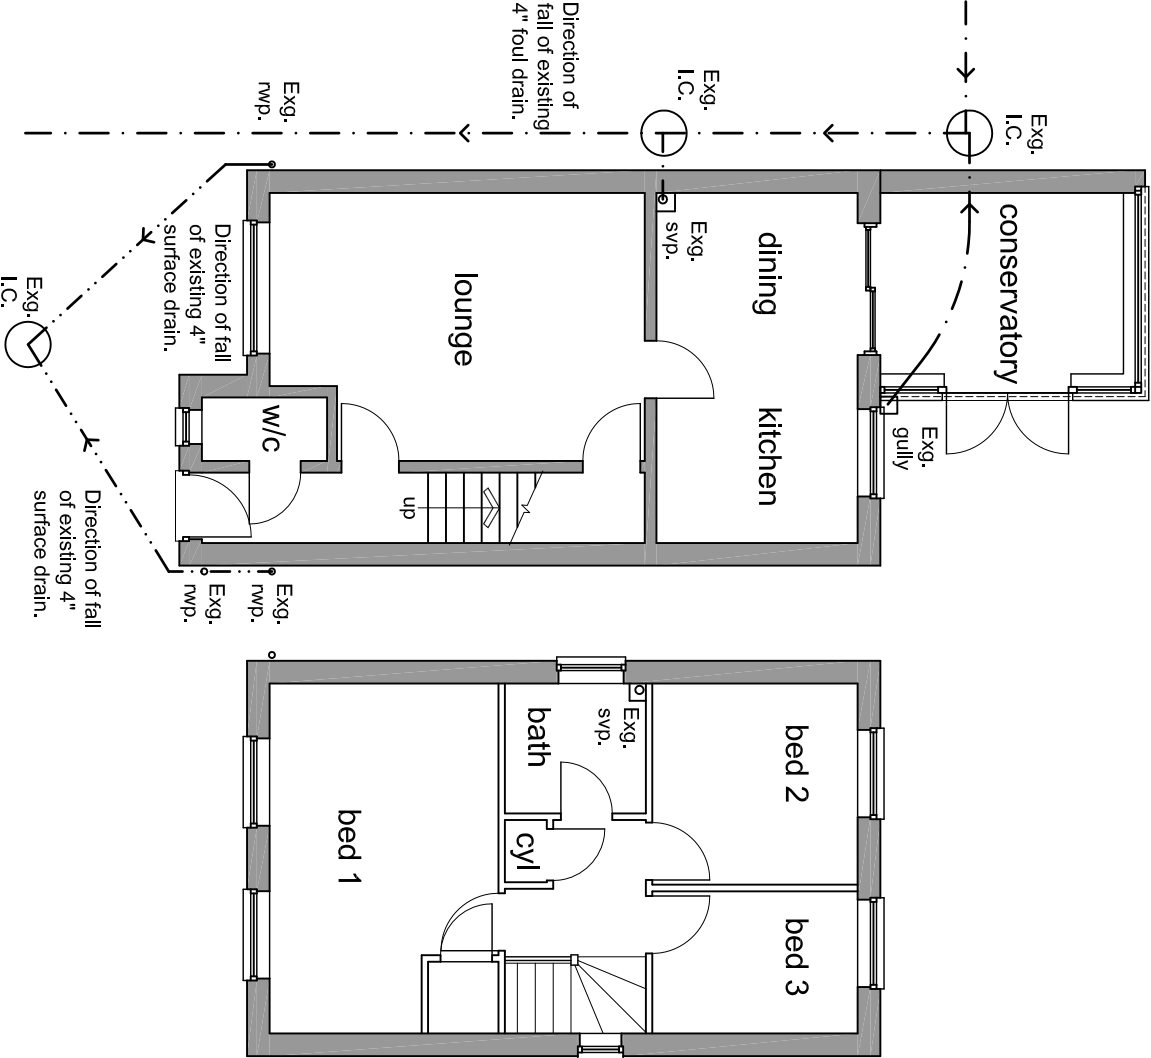

ground floor plan Scale: 1/100

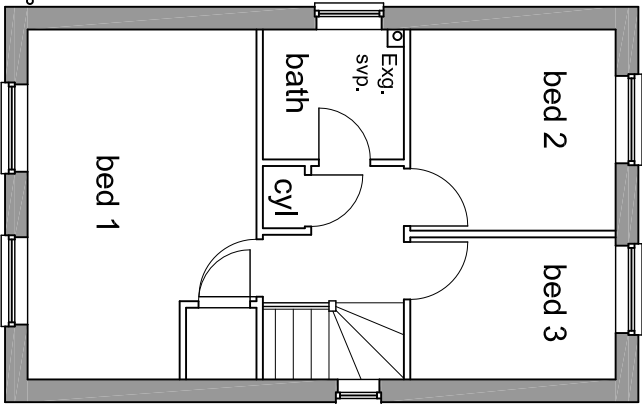


first floor plan Scale: 1/100

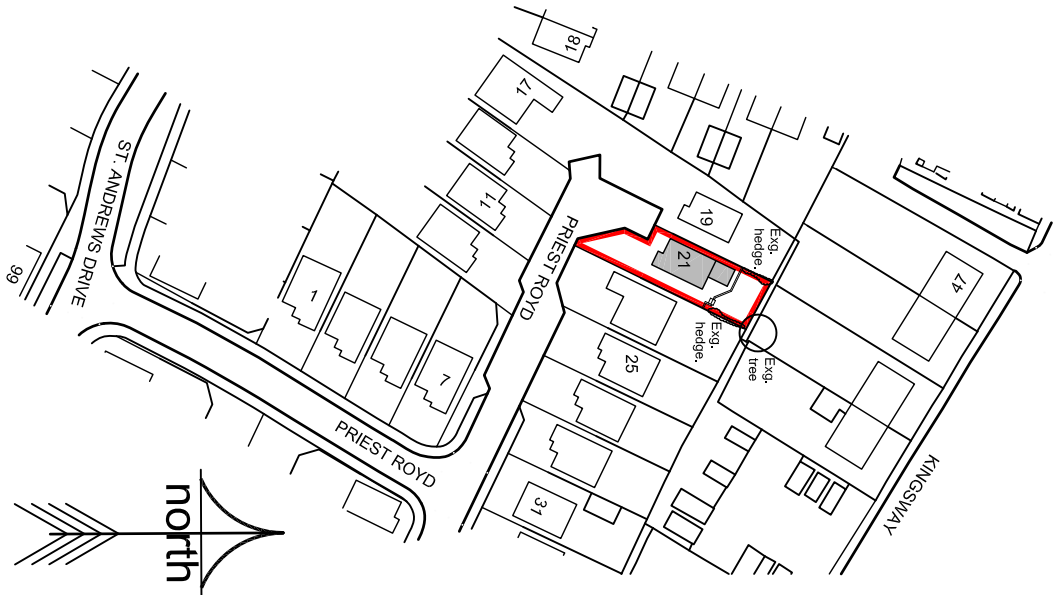

location plan Scale: 1/1250

Odnance Survey © Crown Copyright 2015.
All rights reserved. Licence number 100022432.

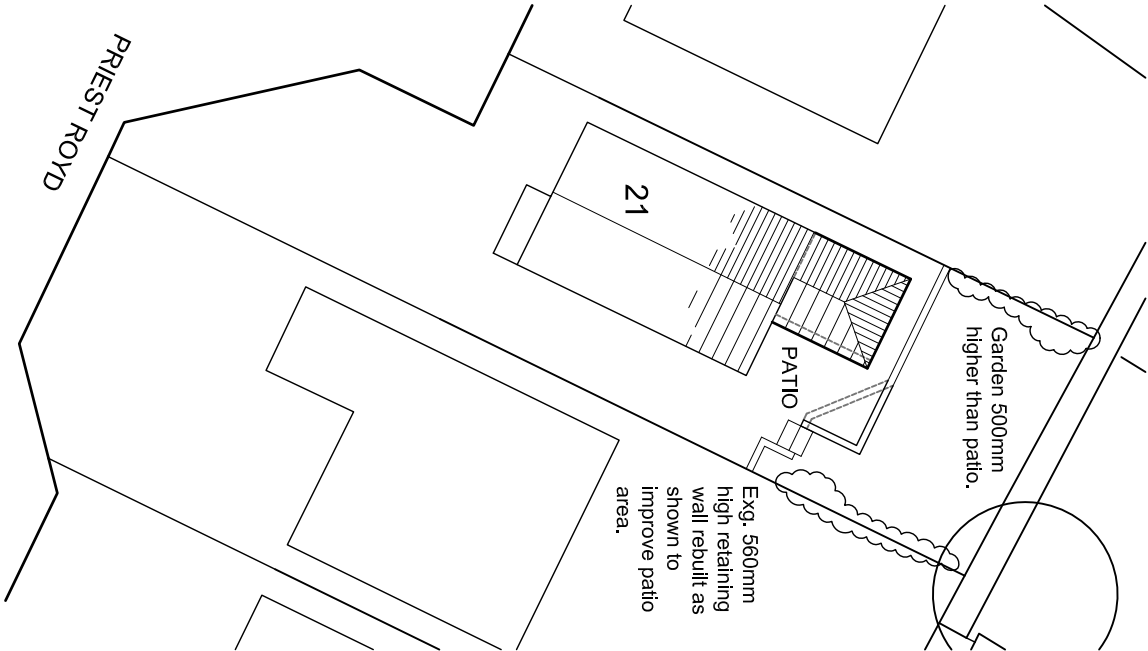

site plan Scale: 1/250

TITLE
PLANS AS EXISTING

REVISION:

PROJECT
PROPOSED EXTENSION

AT
21 PRIEST ROYD
DARTON
BARNESLEY
S75 5AJ

FOR
MR M CORNEY
SCALE (A3)
1/100 + 1/250 + 1/1250

DATE
MAR 2015

DRAWN
TTB

PROJECT NO	DRAWING NO	REVISION
291	01	-

Barber Design Limited

21 Mountbatten Drive
Burncross
Sheffield
S35 1WF
Tel: (0114) 2460608
Mob: 0776 7072109
Email: todd@barberdesignltd.co.uk