


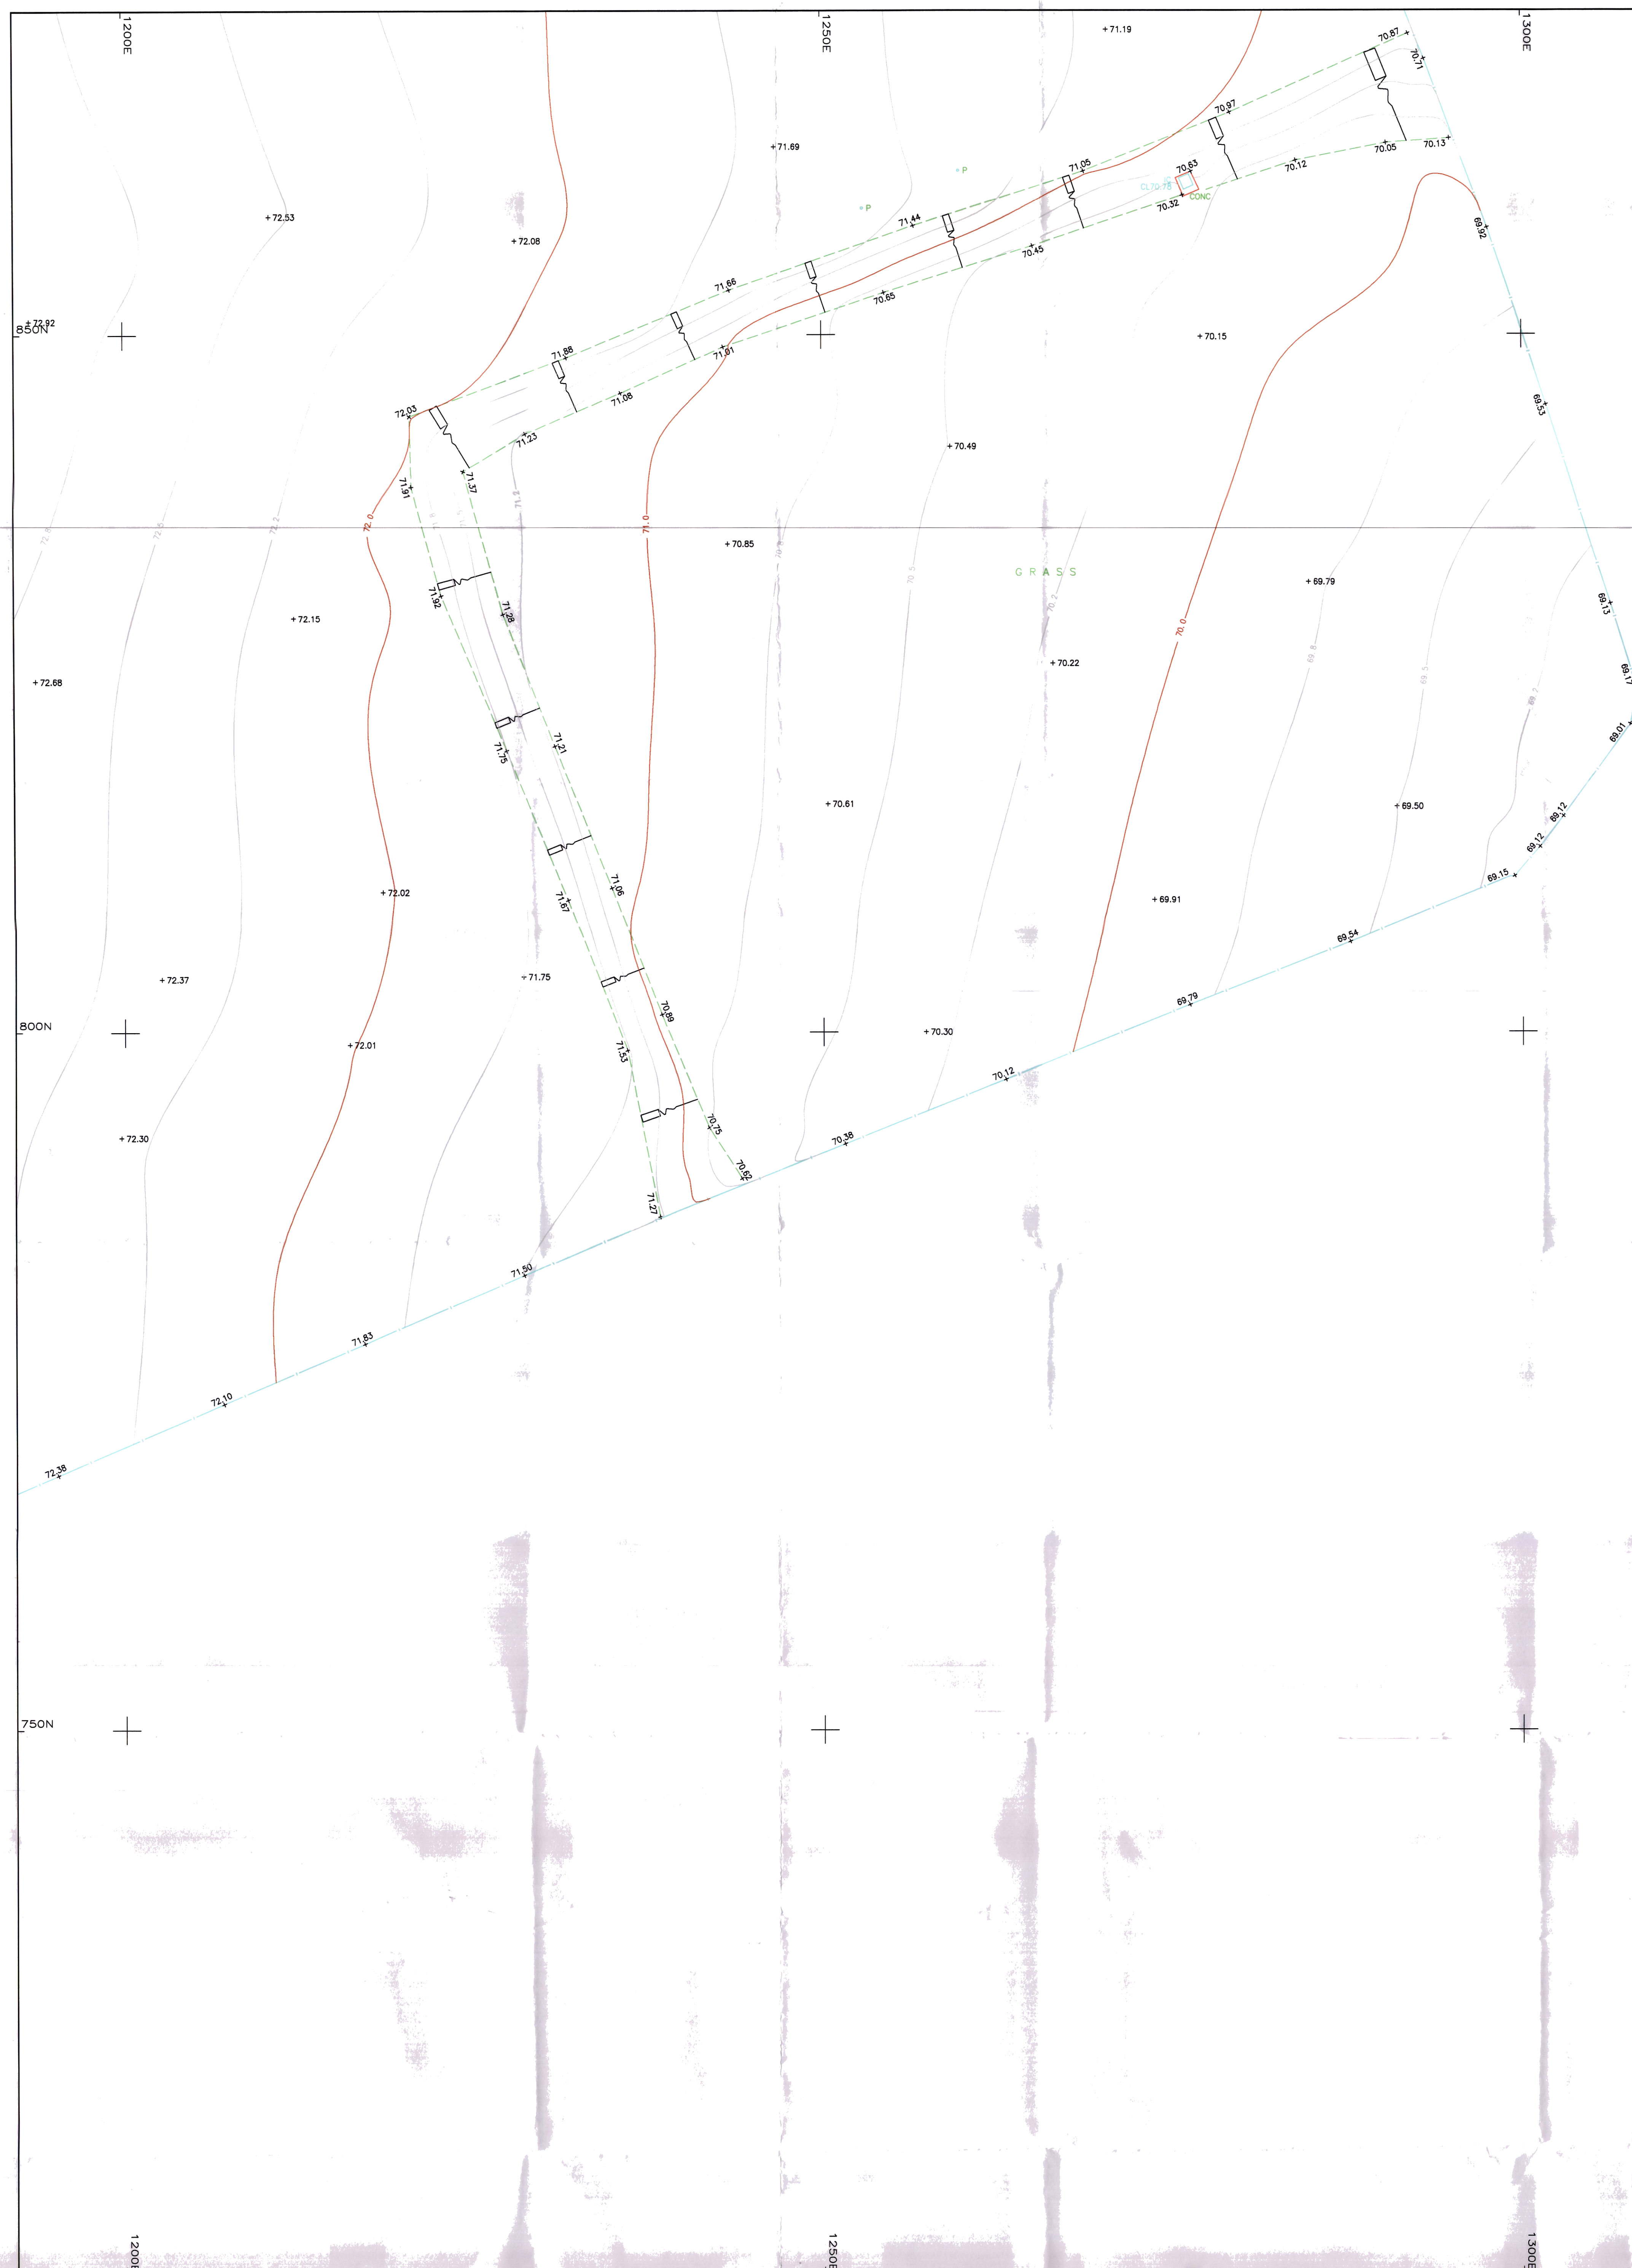

Survey Notes	
Grid:	Local Plane Metric
Levels:	Related to OSBM 74.03m Located on No 228, Lathes Lane

General Notes

[illegible]