



Front Elevation.

1 : 100




Left Elevation.

1 : 100




Rear Elevation.

1 : 100

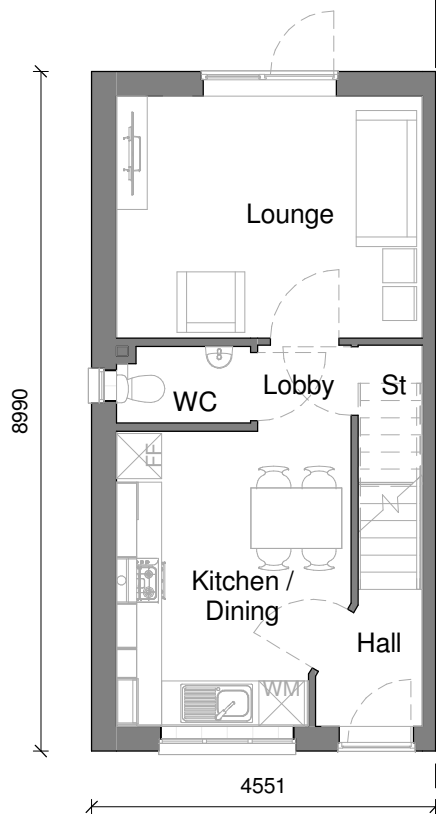

Ground Floor.

1 : 100

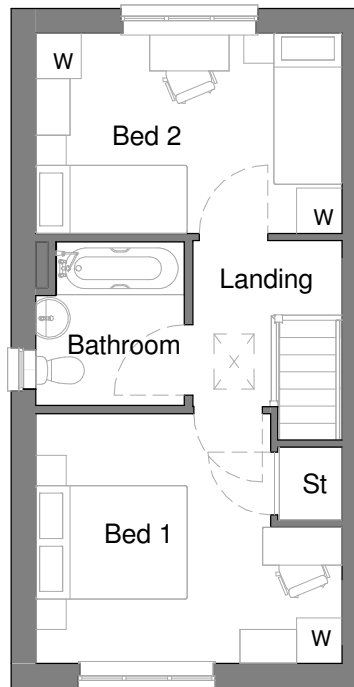

First Floor.

1 : 100

Planning Sheet Notes:

Type and style of roof tiles and facing materials including external features such as canopies, cills, heads, fascias, windows and doors as site specification and to Local Authority Approval.
SHOWN INDICATIVE ONLY ON THIS PLAN

Area Schedule - Sales		
Name	Area	Area Sq Ft
Ground Floor GIA	33.75 m ²	363.24 SF
First Floor GIA	33.75 m ²	363.24 SF
	67.49 m ²	726.48 SF

Area Schedule - Build		
Name	Area	Area Sq Ft
Ground Floor Build	34.37 m ²	369.93 SF
First Floor Build	34.37 m ²	369.93 SF
	68.74 m ²	739.87 SF

						Keepmoat Homes					
House Type Range					Sub Range						
2018 Range					DQS						
Scale at A3		Date		Drawn		Checked					
As indicated		05.12.17		JF		NTL					
Pack Title											
The Lawton Working Drawing Pack											
Sheet Name											
Planning Drawings											
Coins Code:		House Type Code		Plotting		Handing		Style		Issue	
		LAWTON		END		AS		BB		01	
Project Drawing Pack No:		Project				Pack No.		Rev		Sheet	
		18CORE				2010		1		201	