

BLEACHCROFT
WAY

Water

PARK AND RIDE

TESCO


Def

Und

Dismantled Railway

WOMBWELL LANE

FOR PLANNING PURPOSES

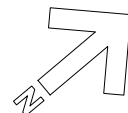

1. NOTES

- 1.1. All dimensions must be checked on site with only figured dimensions worked from. Any discrepancies must be reported to the Architect or Engineer immediately. This drawing is copyright.
- 1.2 This drawing is prepared to scale although the limitations of the printing process mean only figured dimensions should be used.



Revision:

-

Description:

PROPOSED CLICK & COLLECT
AT TESCO STORE No. 2071
WOMBWELL LANE, BARNSELY,
SOUTH YORKSHIRE, S70 3NS
BLOCK PLAN

Client:

TESCO

Scale:
1:1250@A3

Date:
August 2011

Drawn By:
PB

CAD file name:
M:\2011\2011-P2\2011(2071)P10

Checked By:
DNF

© bmd ARCHITECTS 2011

bmd
ARCHITECTS

CHARTERED ARCHITECTS
5 MAIDSTONE BUILDINGS MEWS
72-76 BOROUGH HIGH STREET
LONDON SE1 1GN

Tel. 020 7357 6885 Fax. 020 7357 6887 E-Mail. mail@bmdarchitects.co.uk

Drawing Number:

2011(2071)/P/10

Rev.:

-