


PROPOSED GROUND PLAN

- EXT 1 $24.75m^2$ + EXT 2 $18m^2$ = $42.75m^2$
- EXISTING PROPERTY = $70.5m^2$
- EXISTING GROUNDS OF PROPERTY = $490m^2$ (CURTIAGE)
- EXT 1 + EXT 2 $42.75m^2 \div 490m^2$ = 8.7% of CURTIAGE

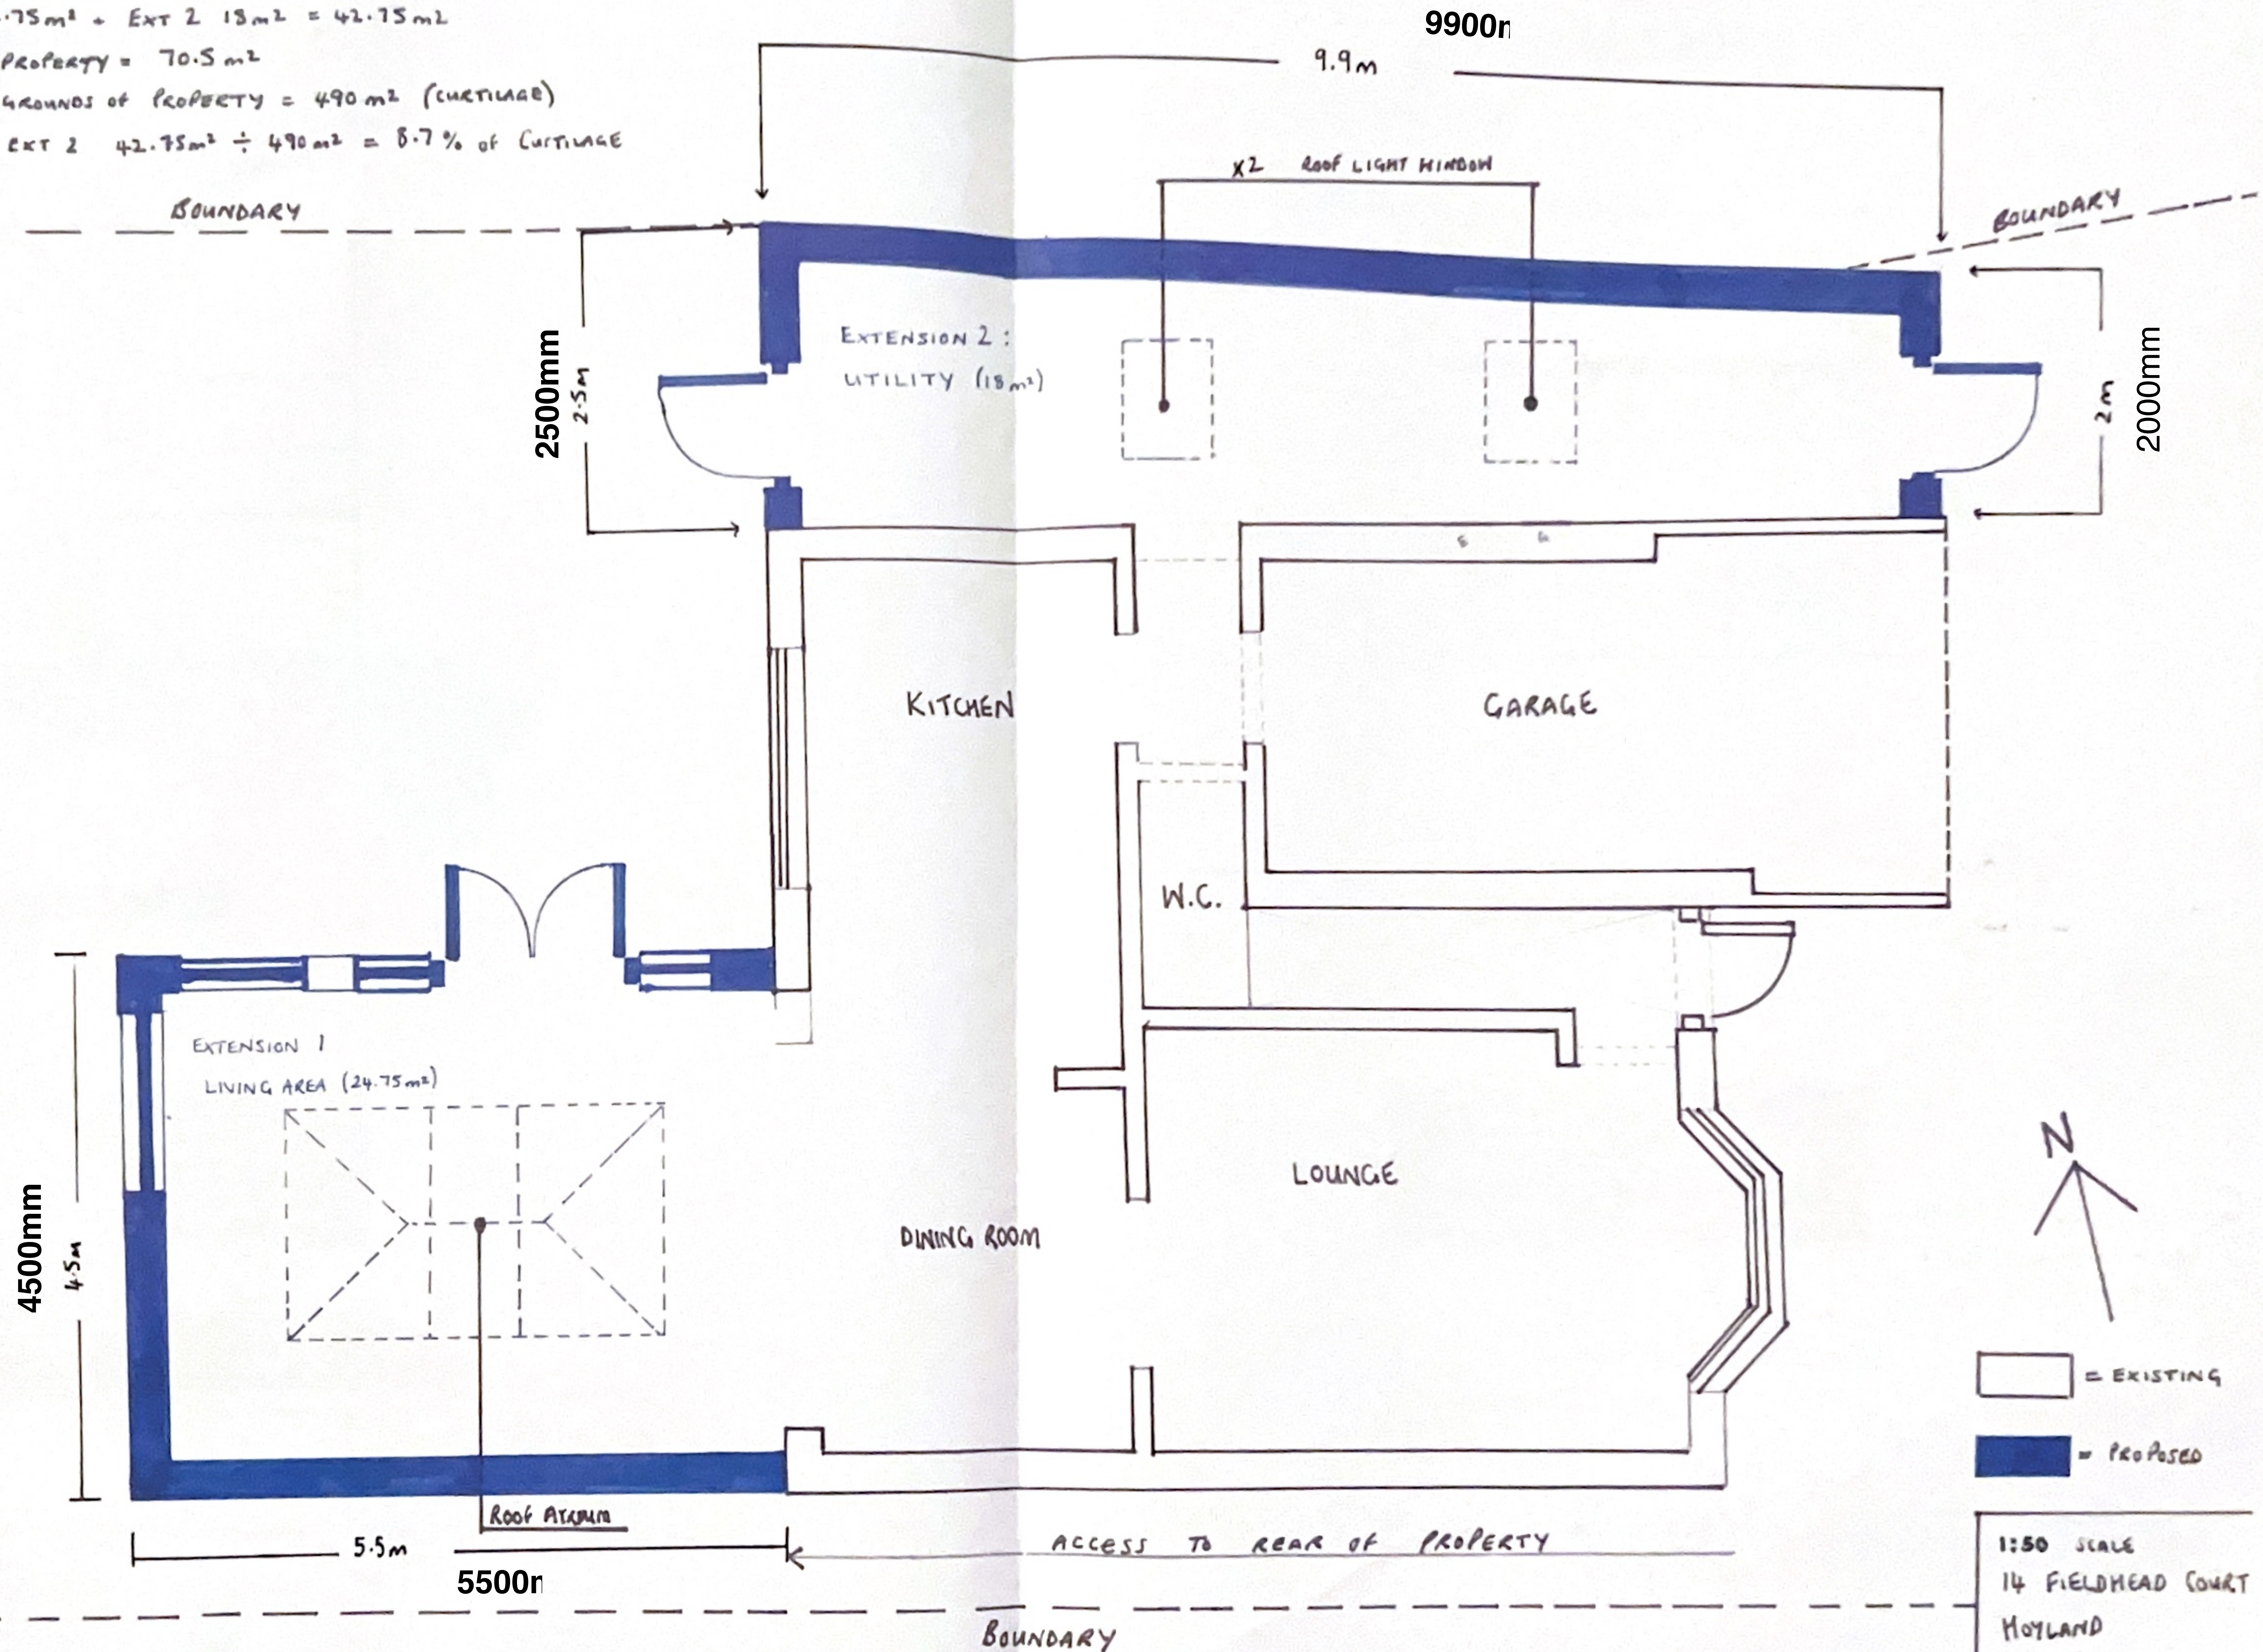


SCALE 1:100

14 FIELDHEAD COURT
HOYLAND, S74 9AQ


FRONT EXISTING ELEVATION



REAR EXISTING ELEVATION

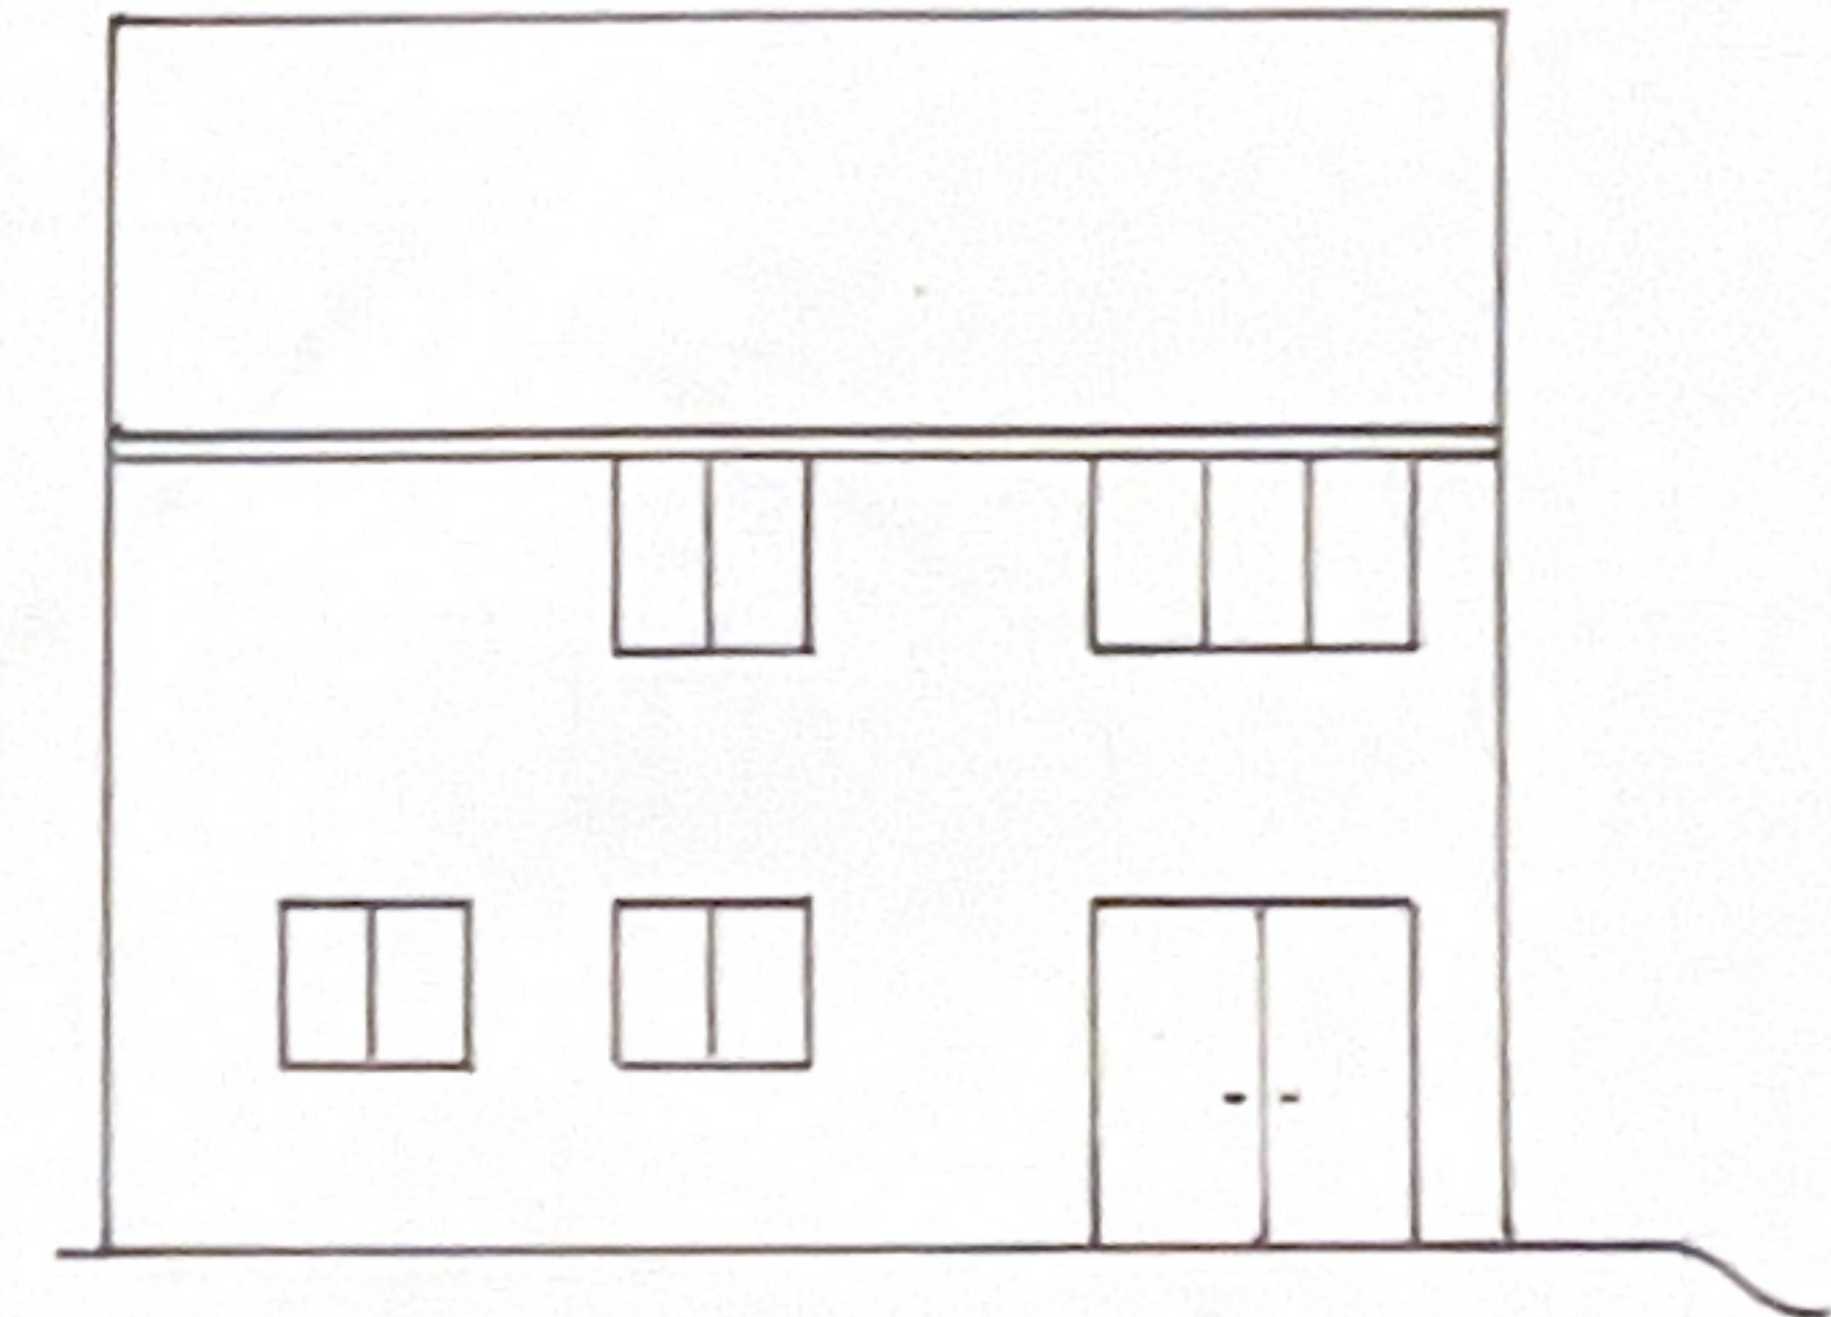


FRONT PROPOSED ELEVATION

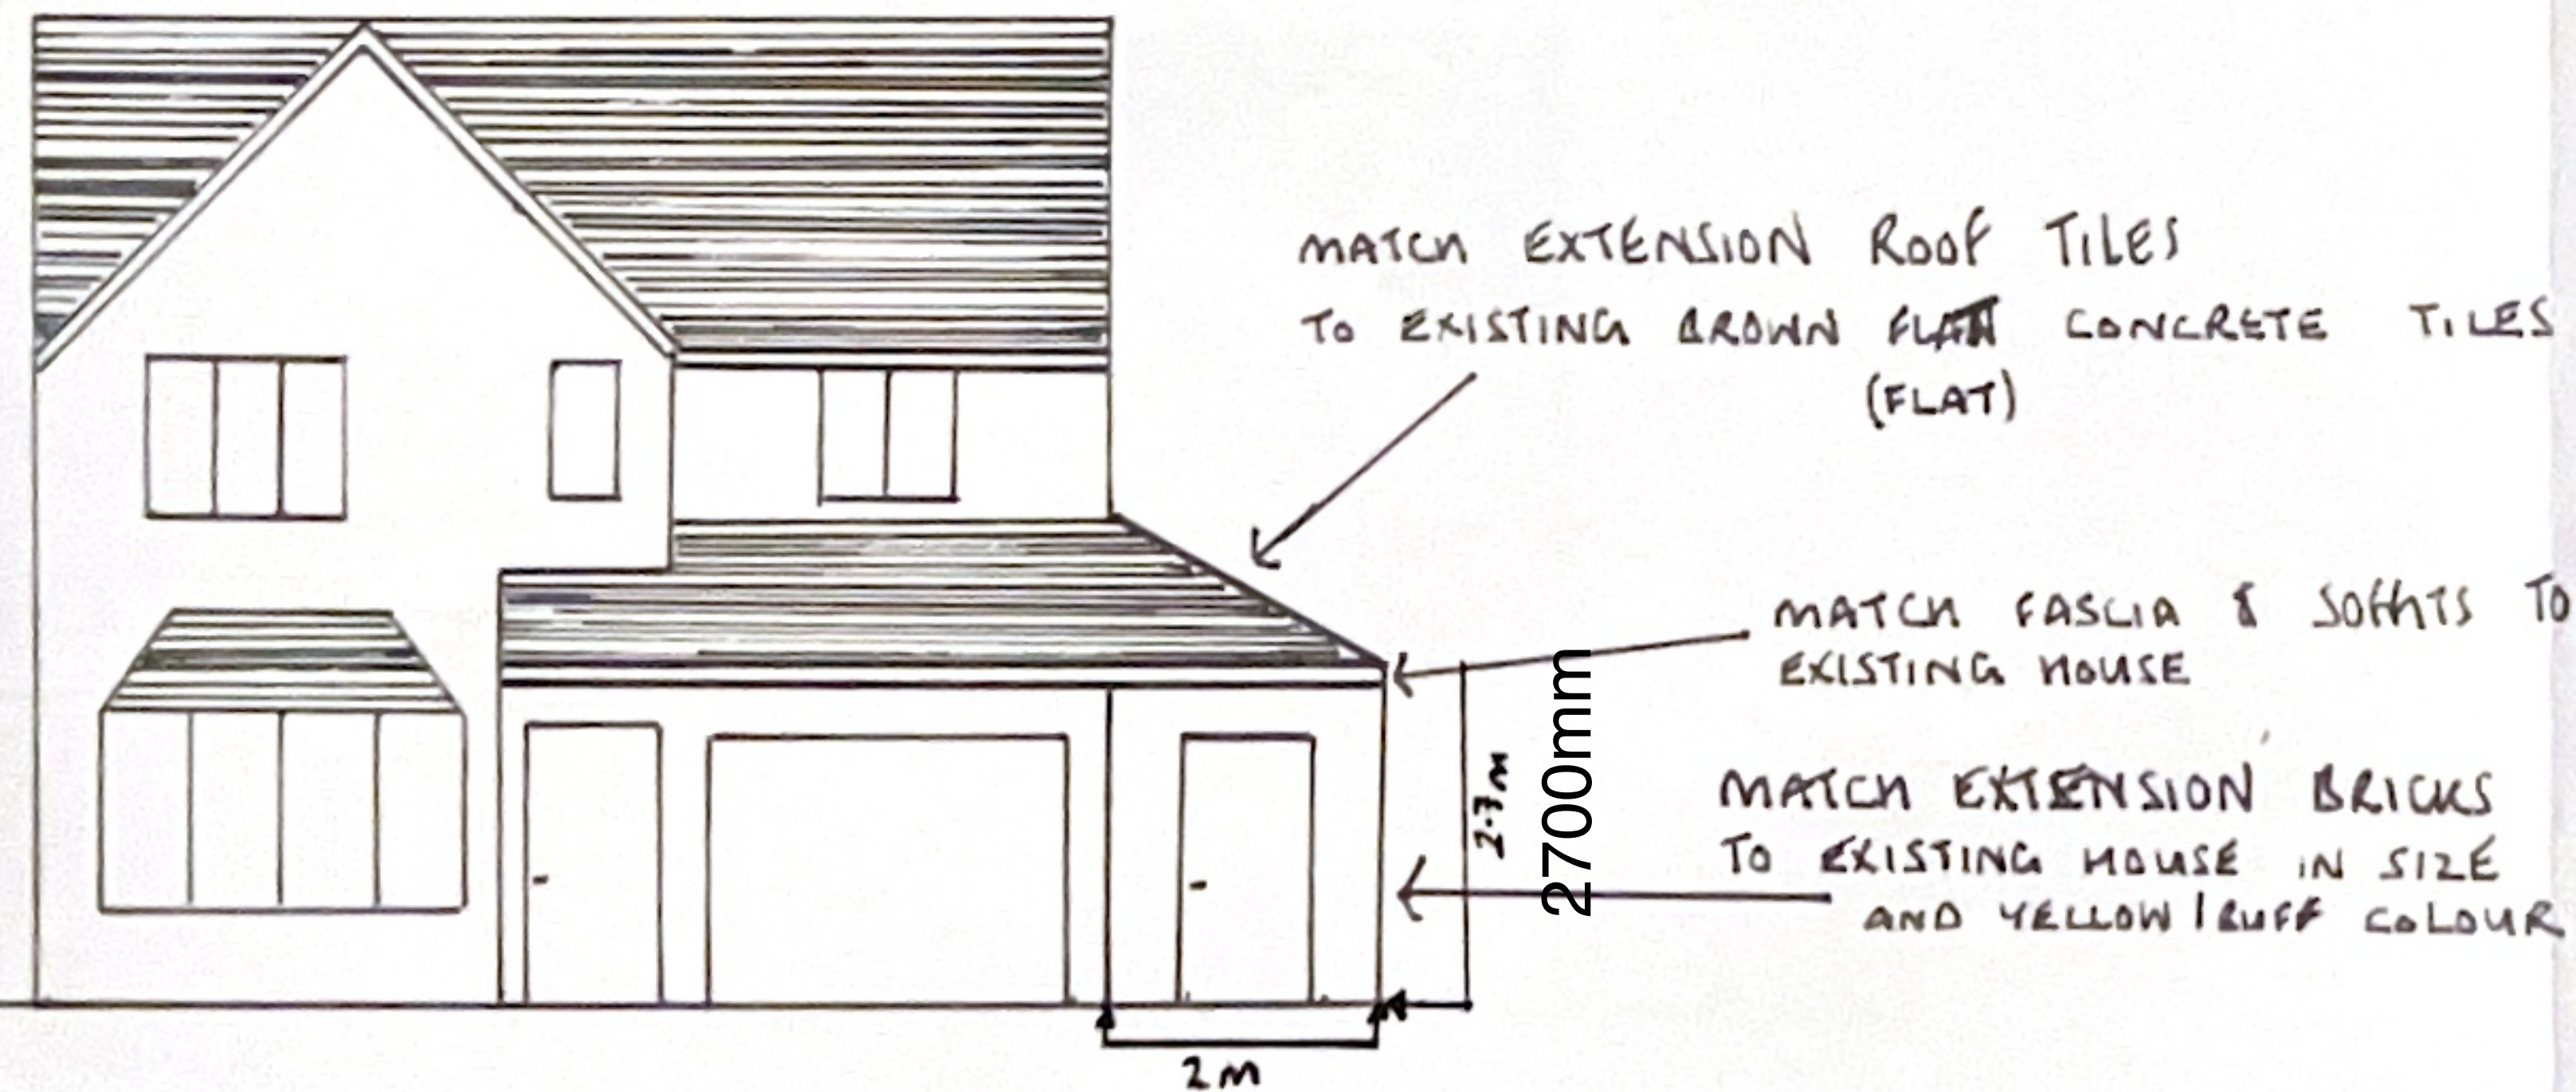

2000mm

REAR PROPOSED ELEVATION

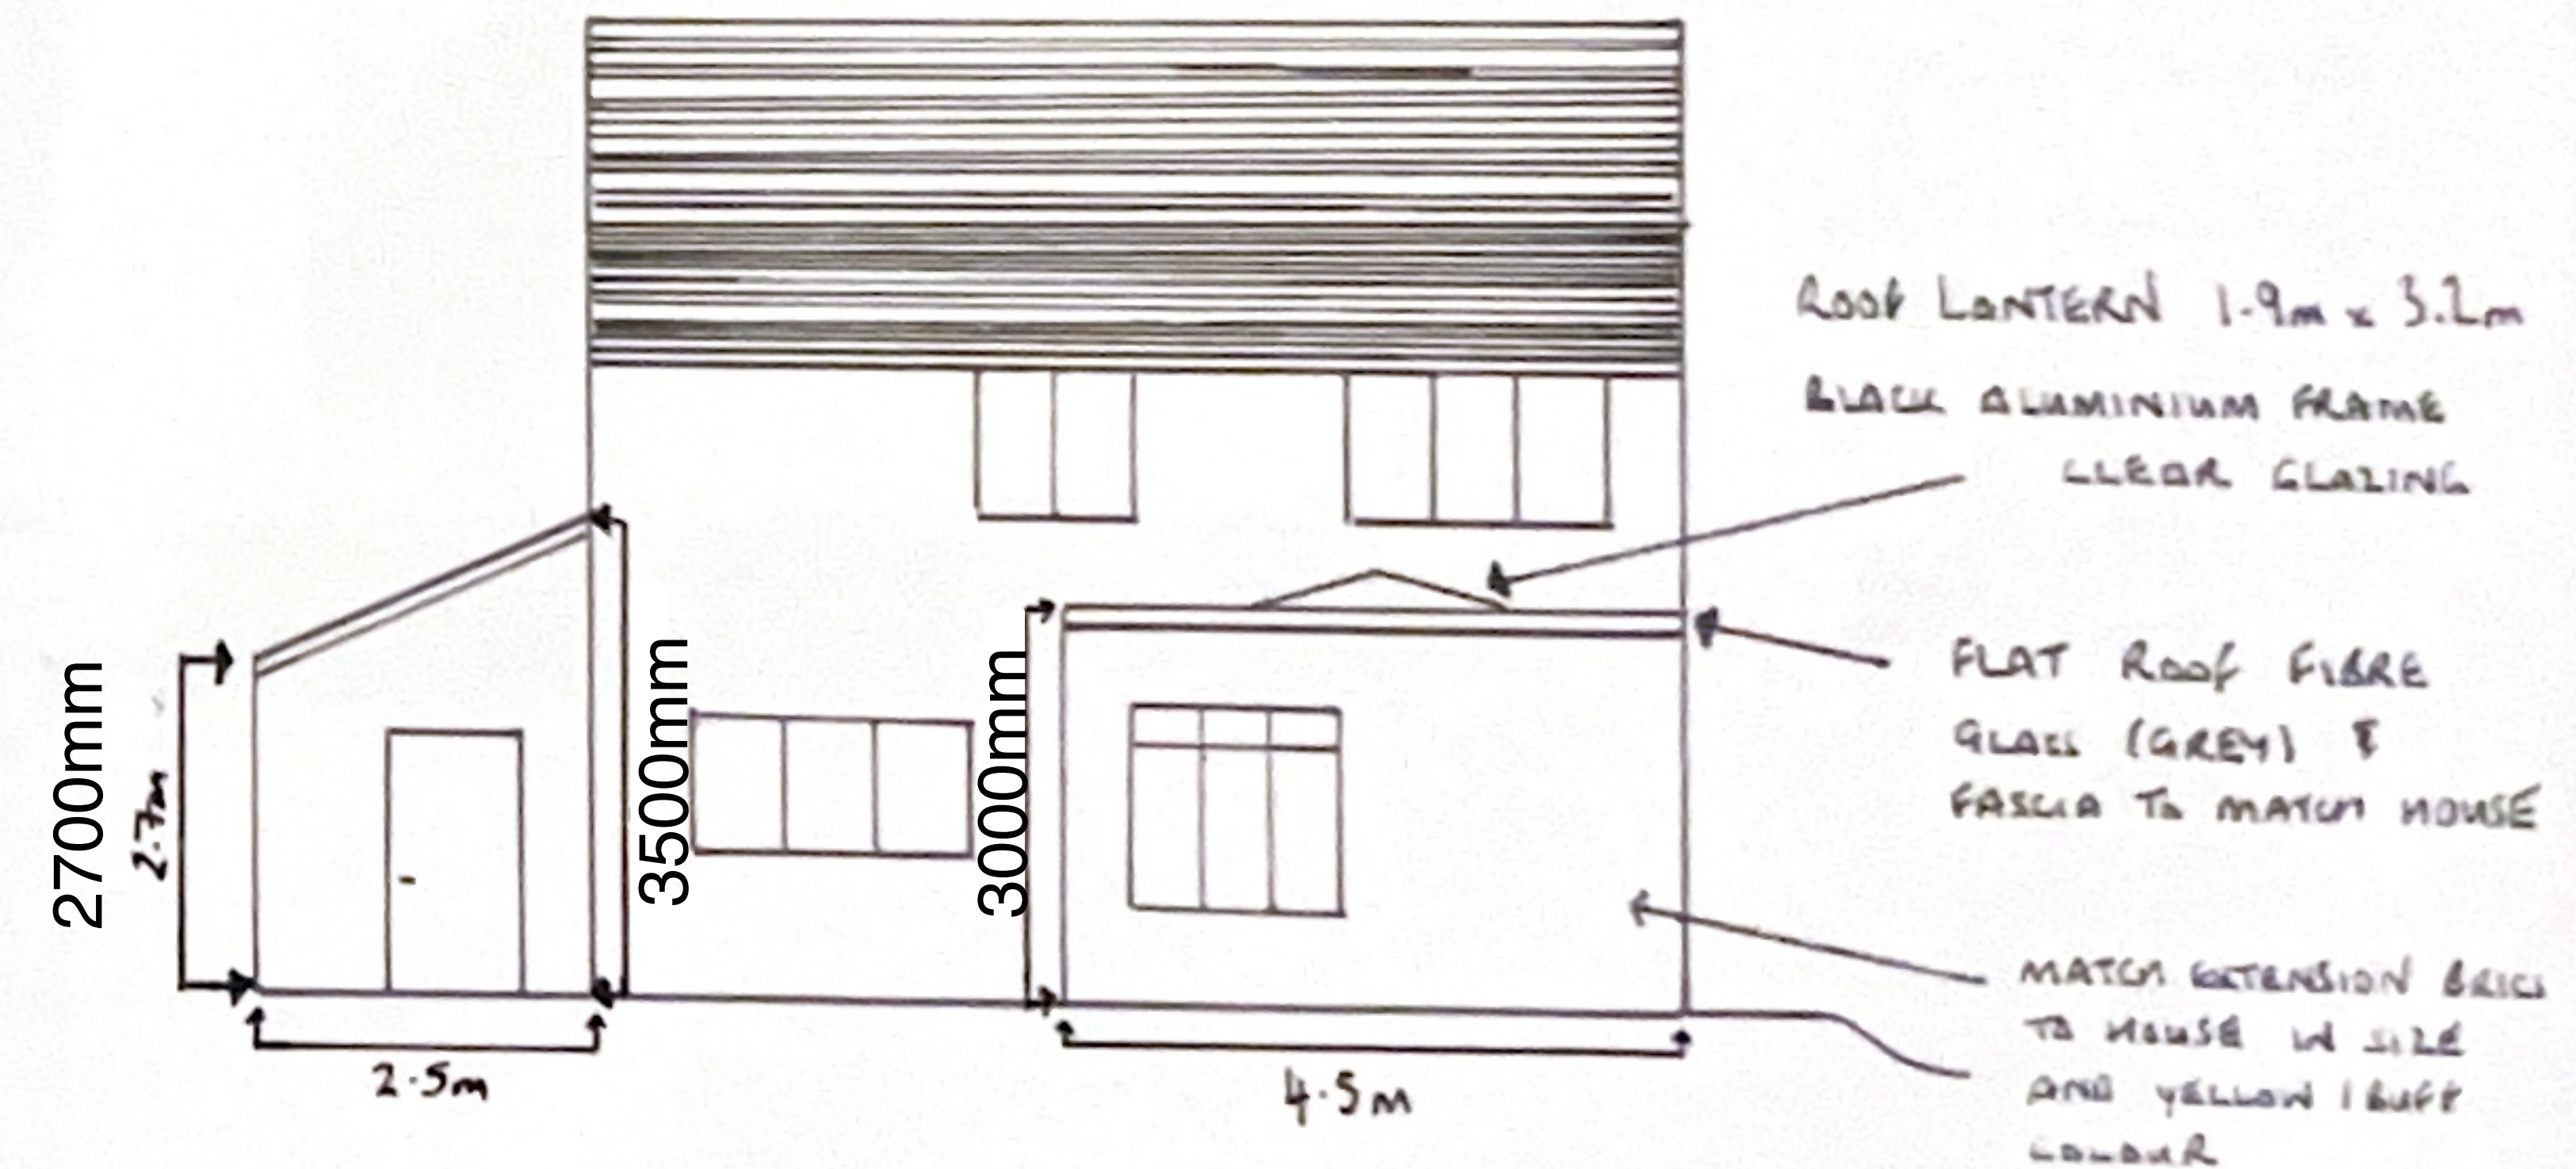


2500mm

2500mm


SCALE 1:100

14 FIELDHEAD COURT
HOYLAND, S74 9AD

EXISTING SIDE ELEVATION

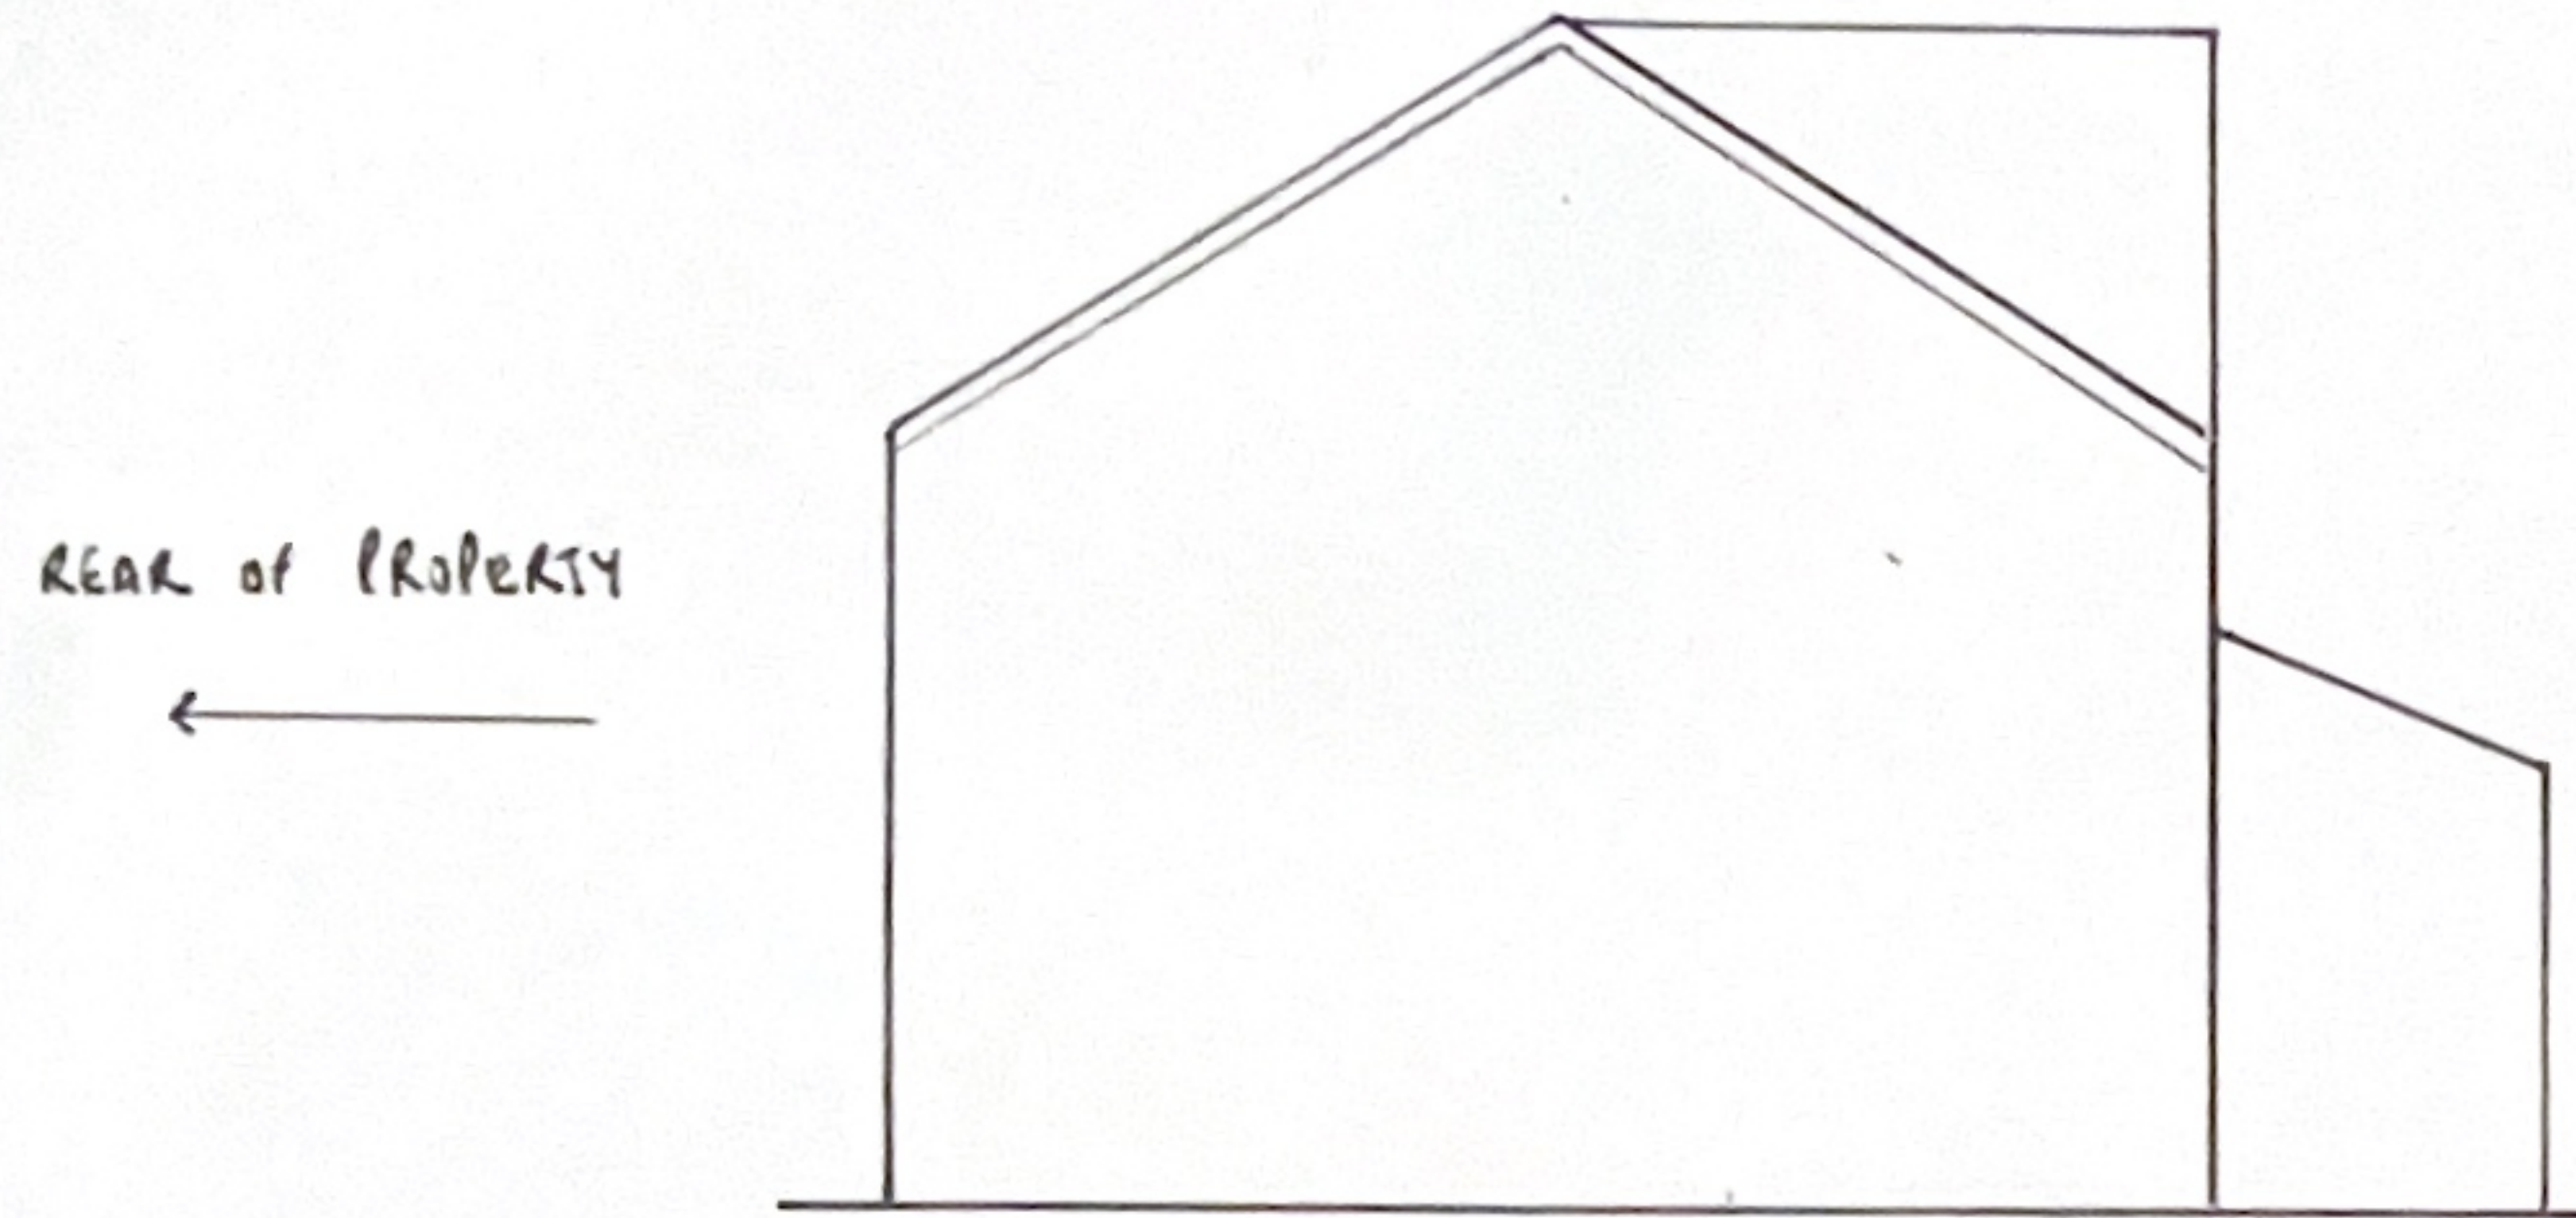


PROPOSED SIDE ELEVATION

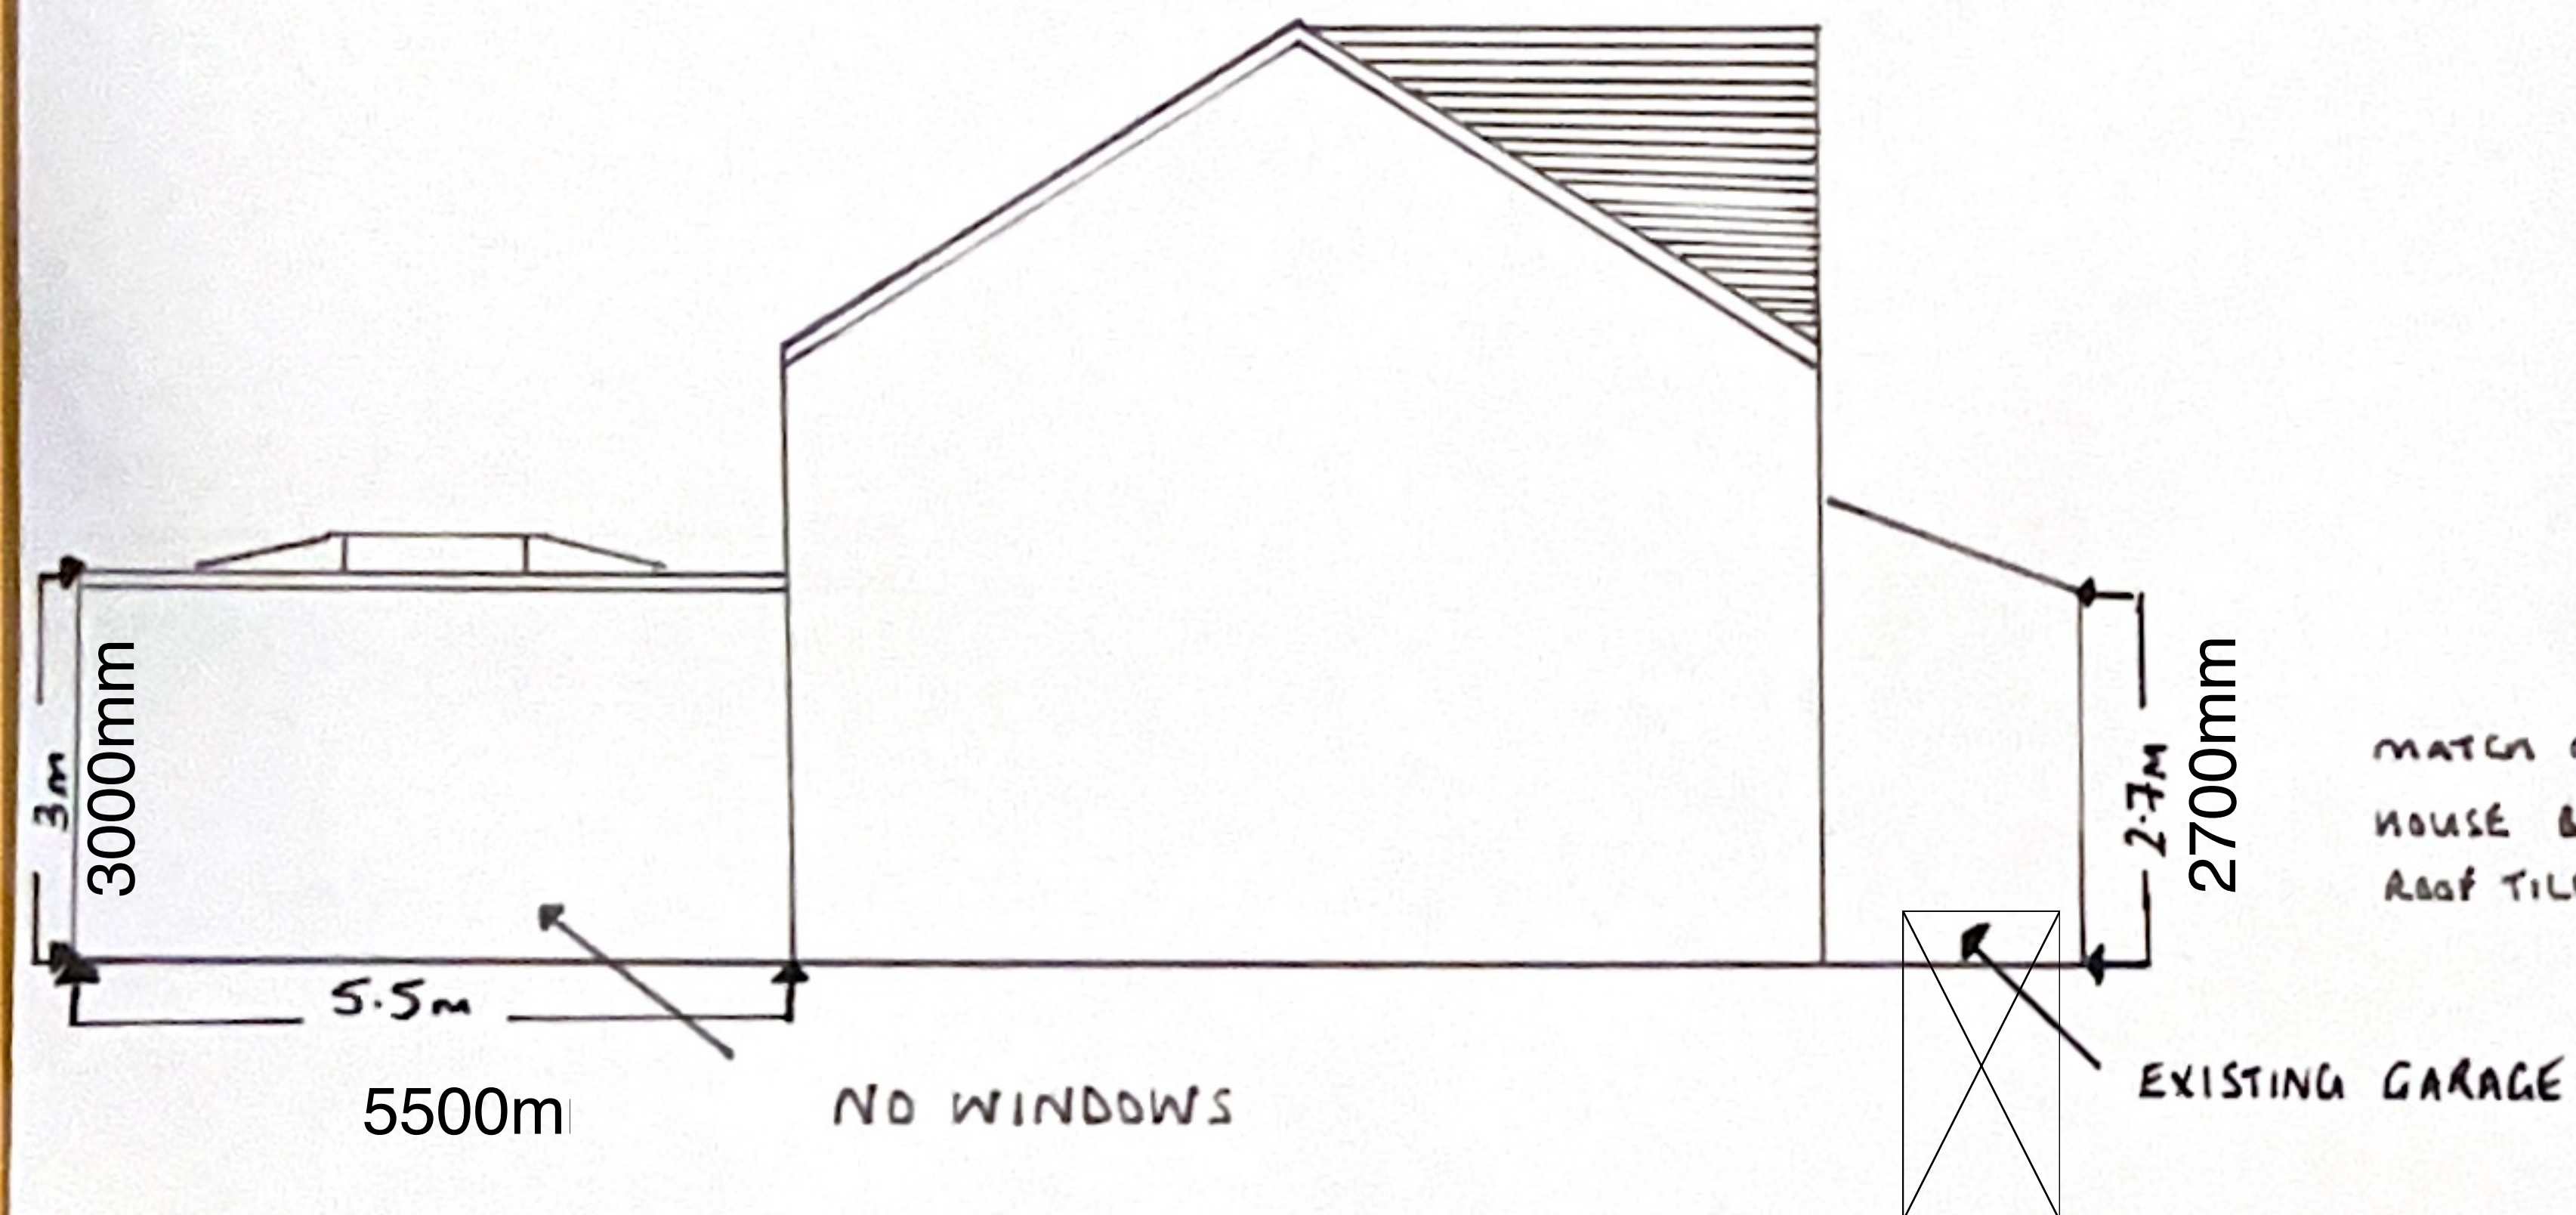

MATCH EXISTING
HOUSE BRICKS, FASCIAS
ROOF TILES

EXISTING SIDE ELEVATION

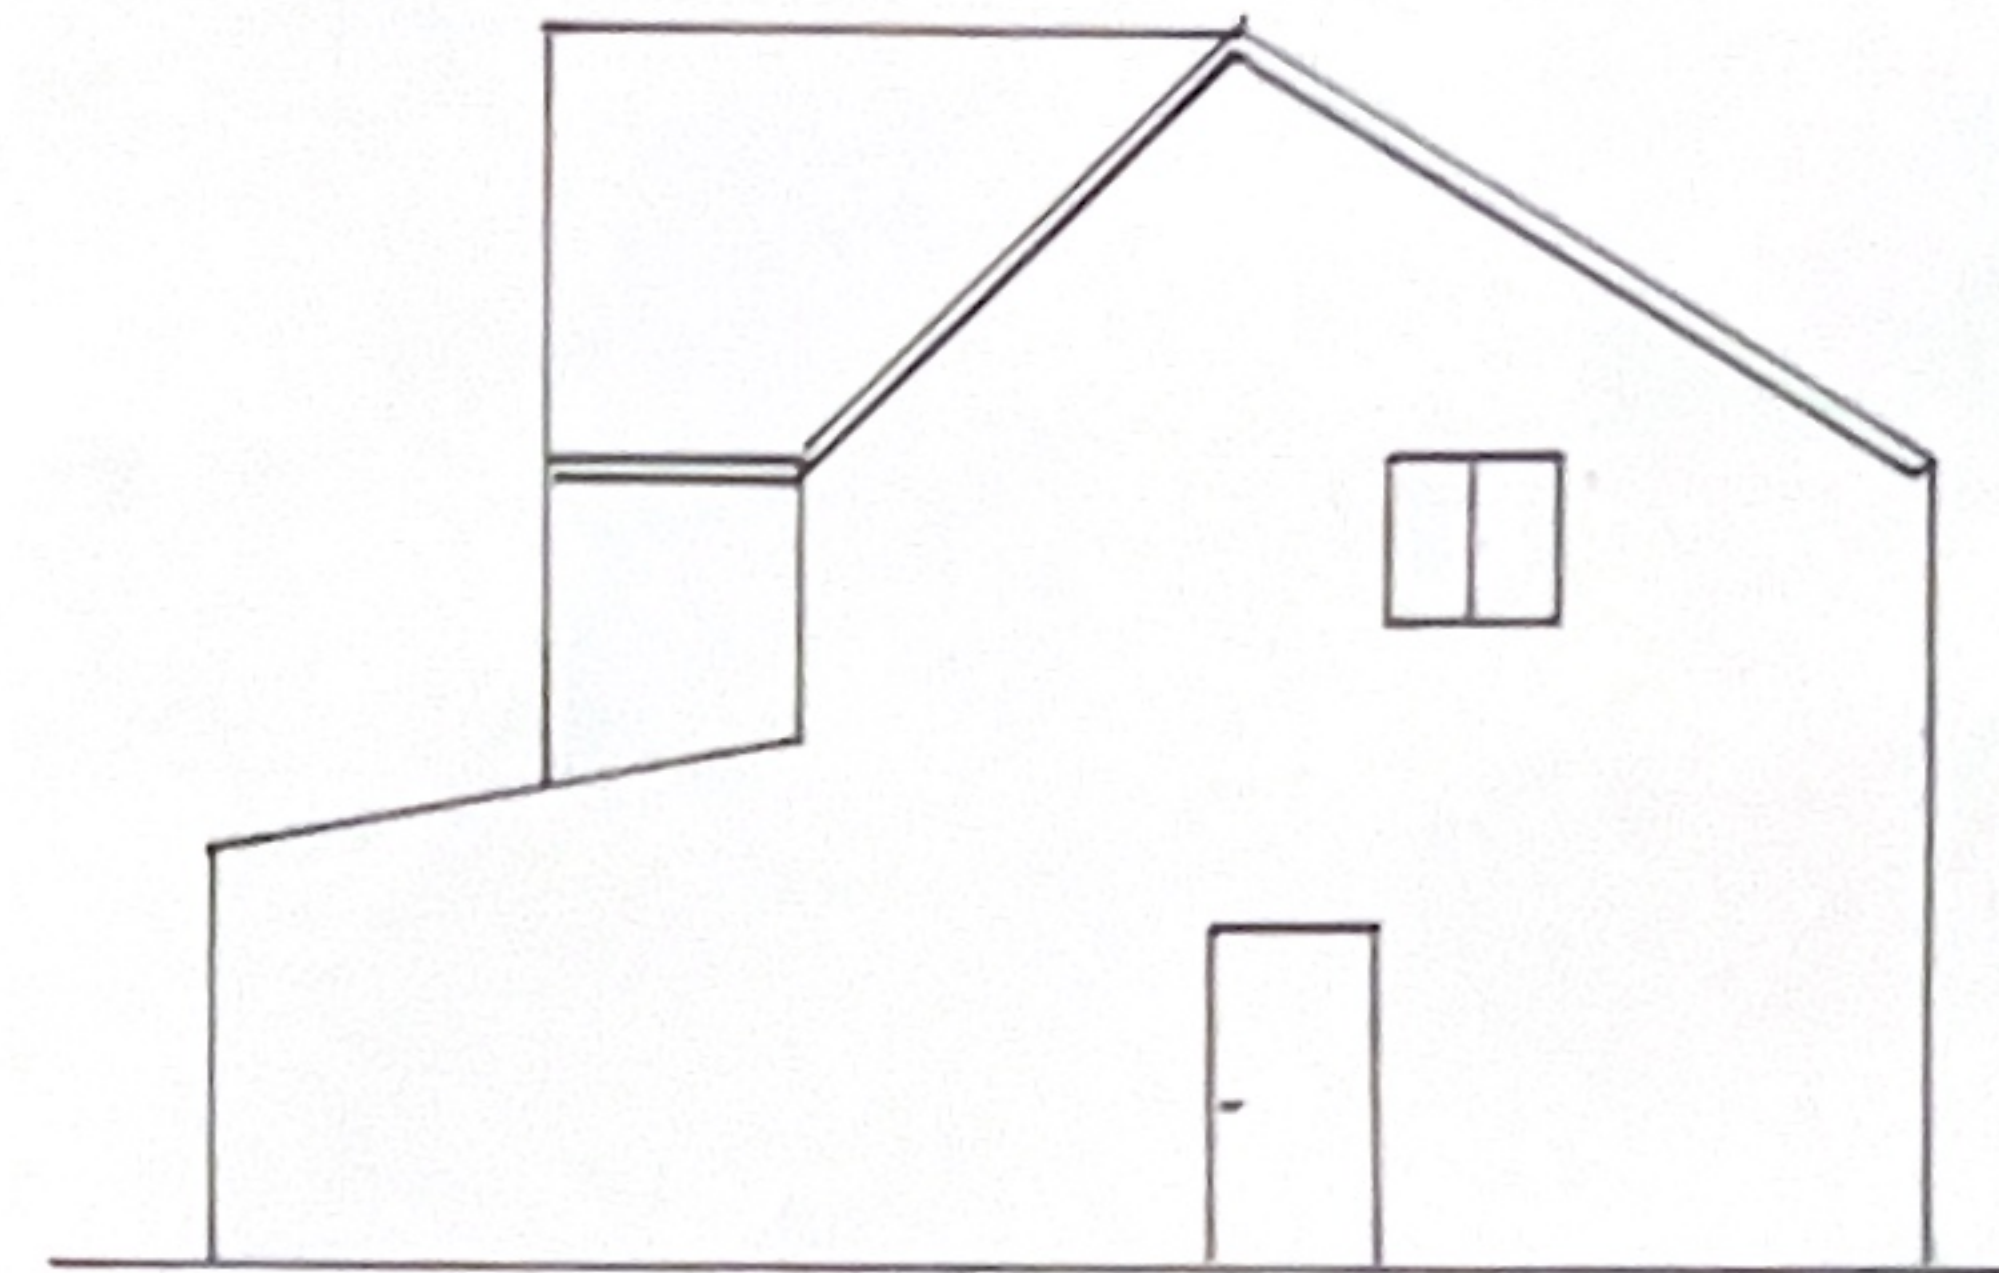

PROPOSED SIDE ELEVATION

