



TYPE A - 4 Bed house

Slate hanging
to dormer cheeks.

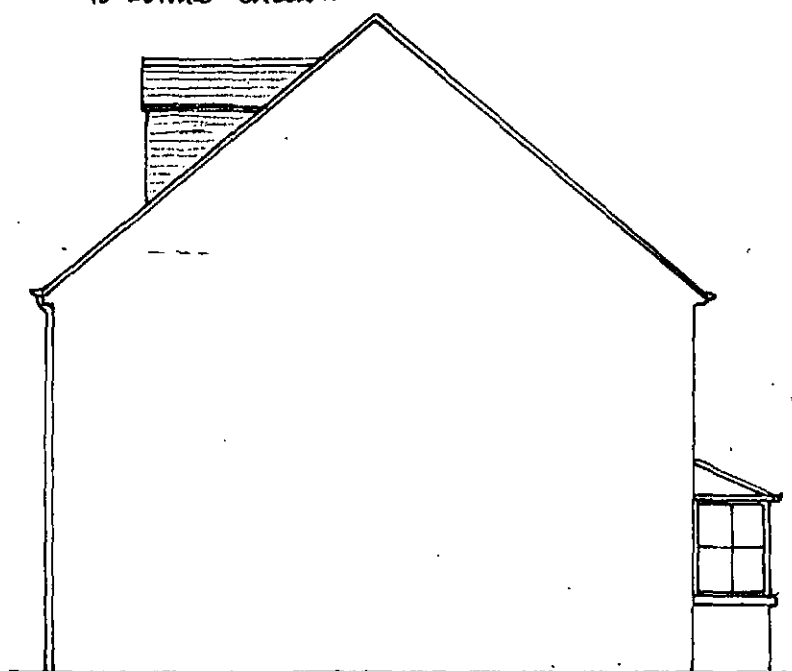

SIDE ELEVATION

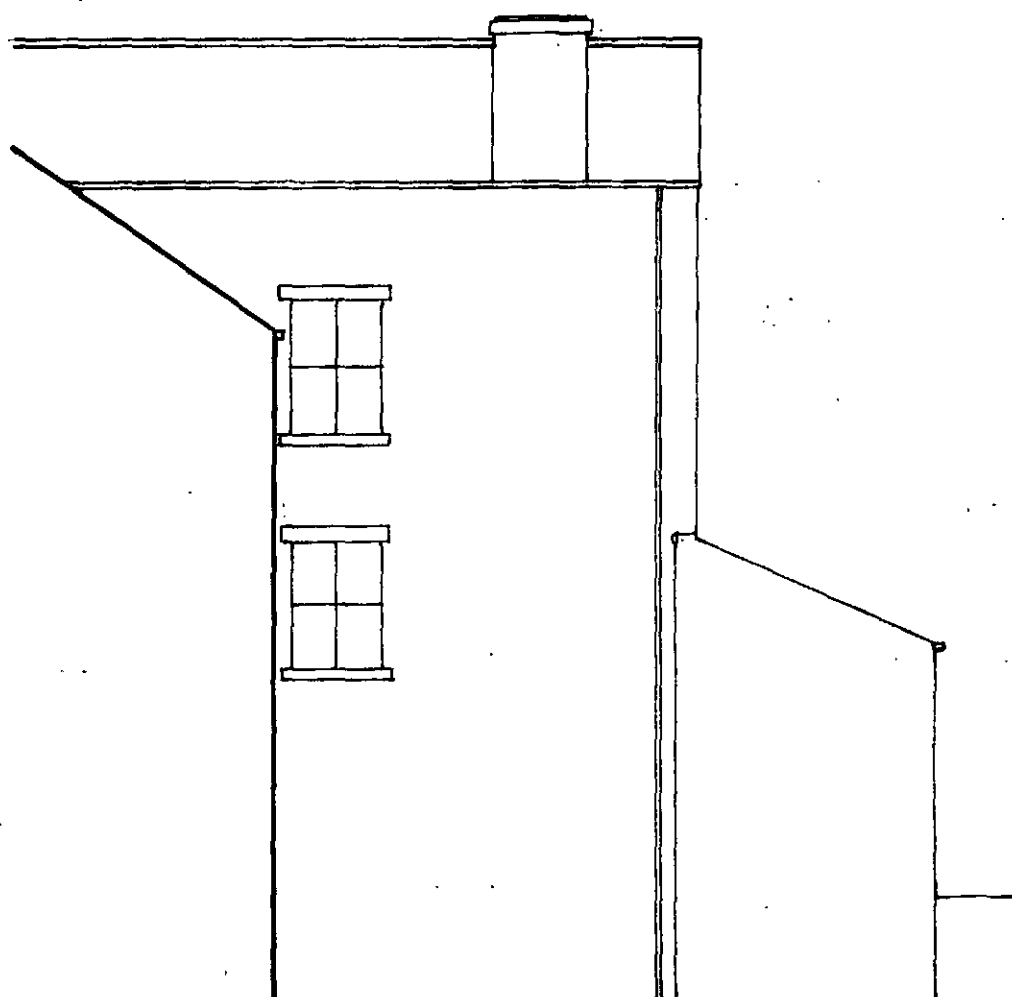

EASTERN ELEVATION (unaltered)

CHANGE OF USE FORMER WENTWORTH ARMS - PENISTONE