




PROPOSED SINGLE STOREY REAR EXTENSION 66 CHURCH STREET, GAWBER, BARNSELEY S75 2RJ FOR MR & MRS. KEVIN PHILBIN.

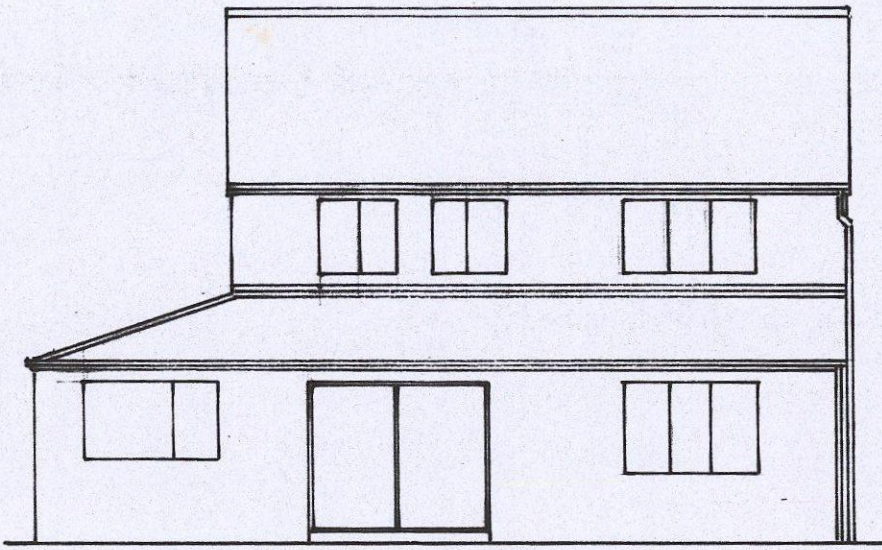


PROPOSED REAR ELEVATION

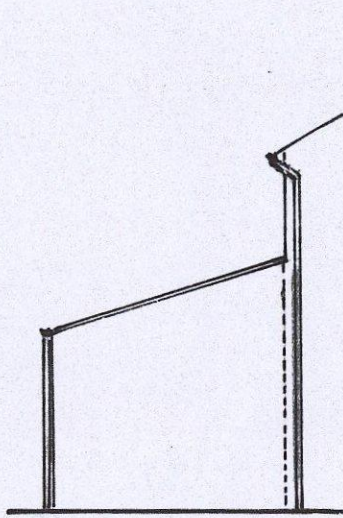


SIDE ELEVATION

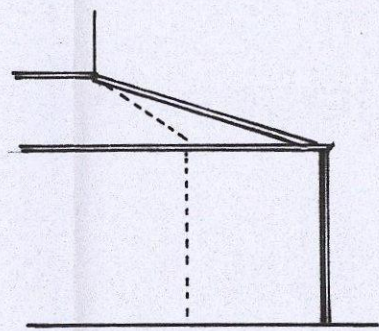


SIDE ELEVATION

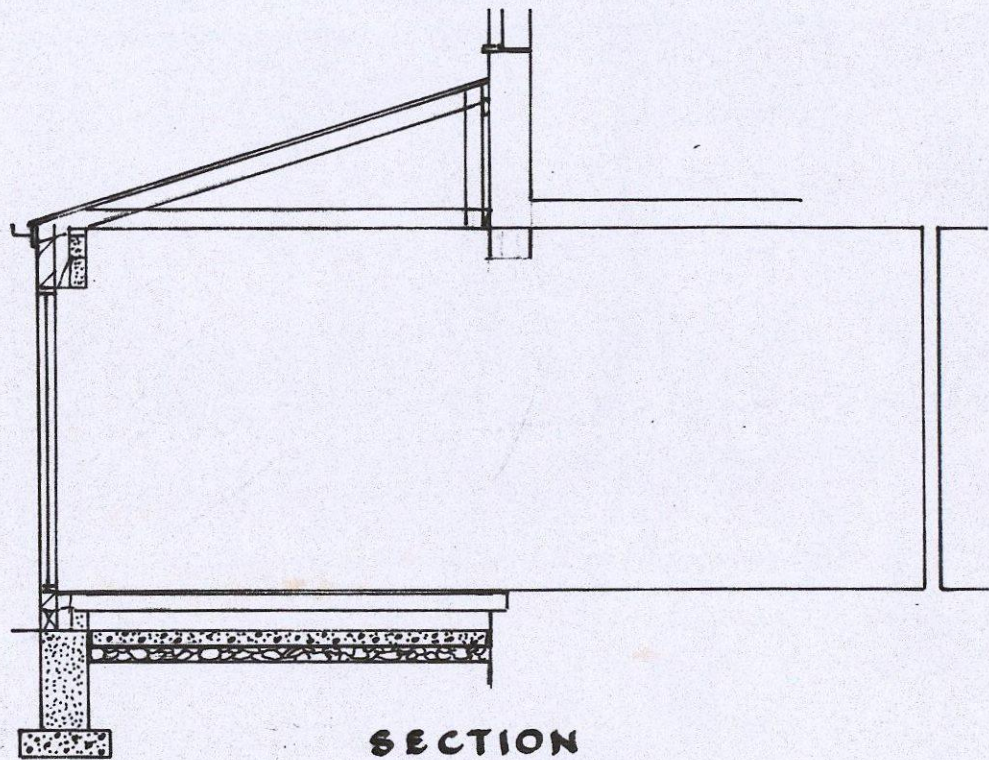


SECTION

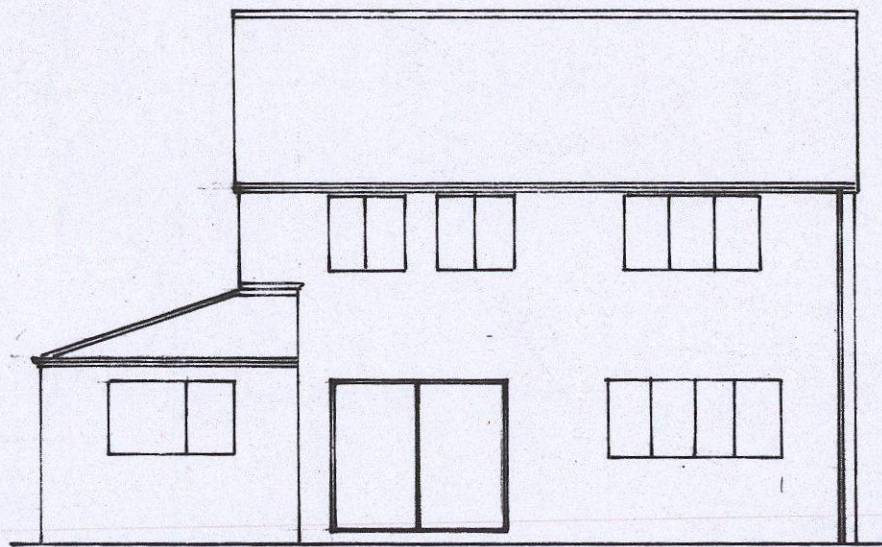


REAR ELEVATION

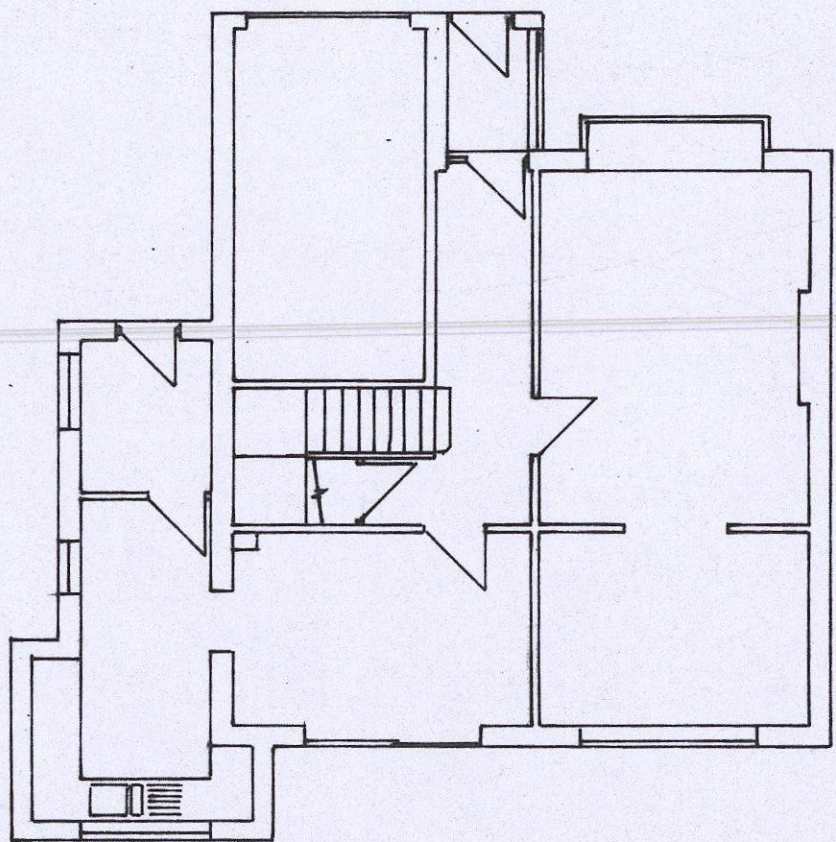

GROUND PLAN


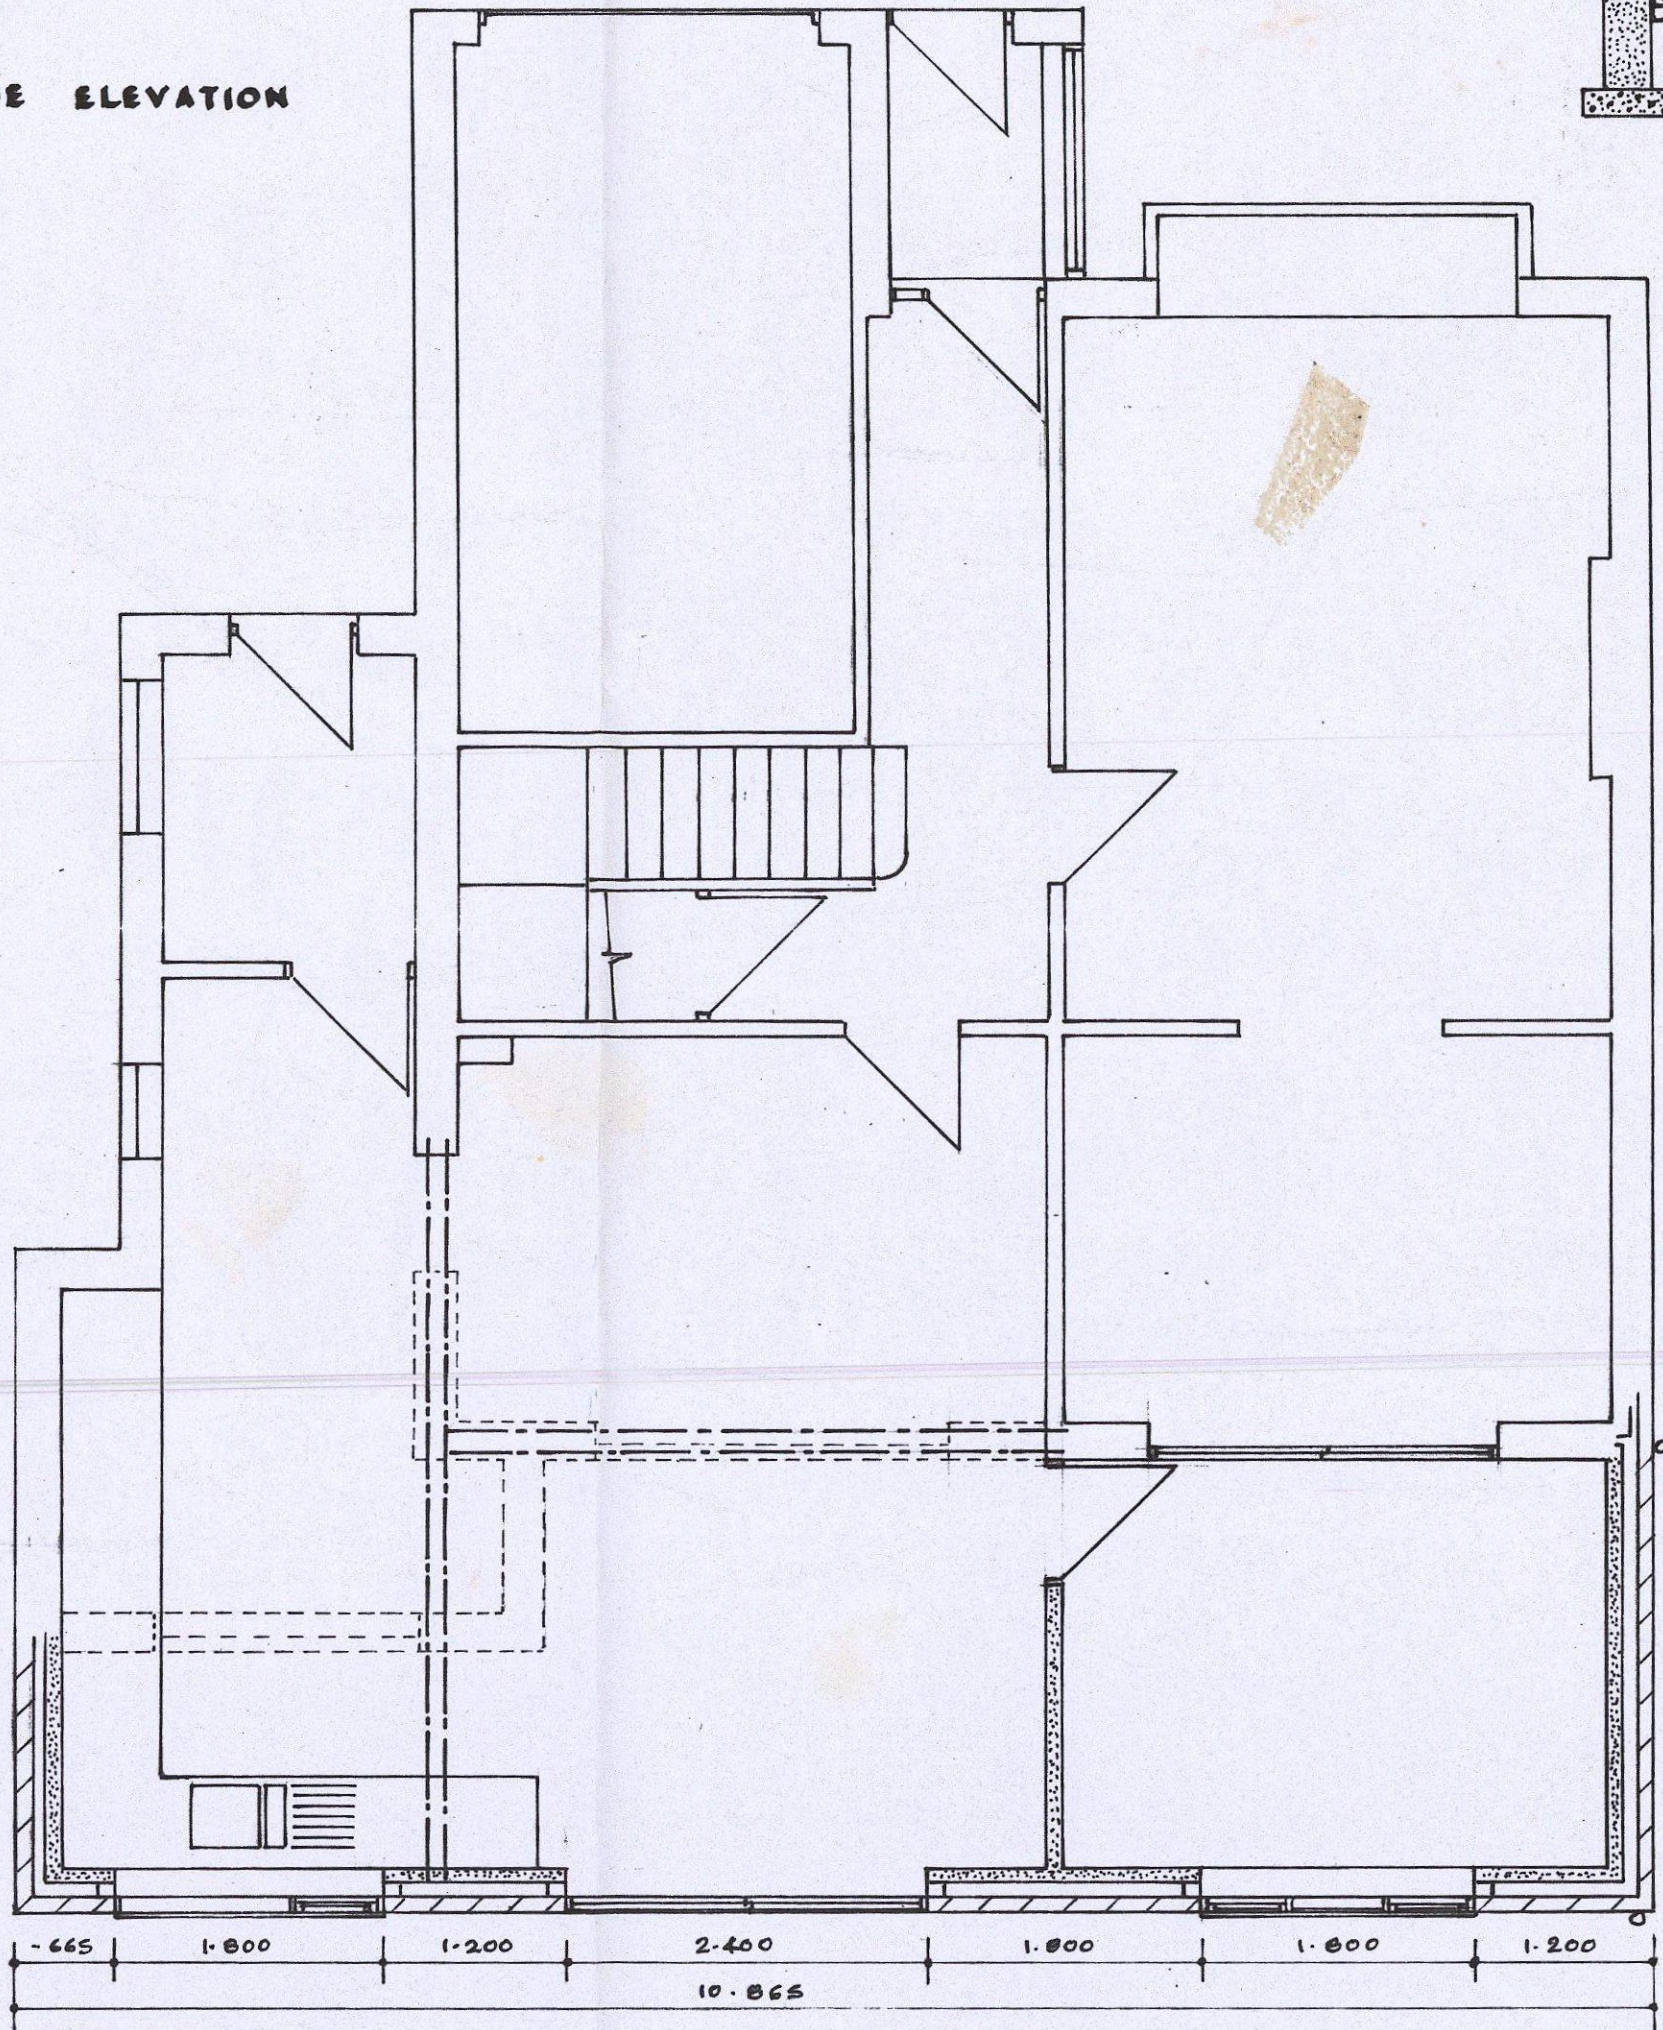


PROPOSED GROUND FLOOR

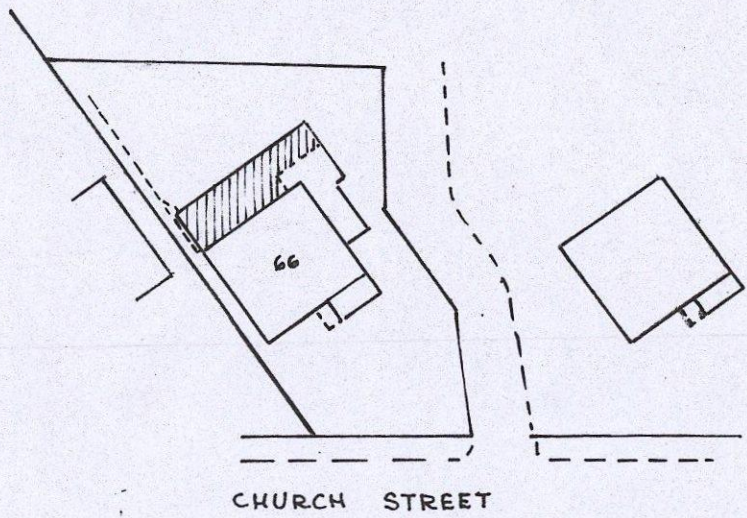

CHURCH STREET

BLOCK PLAN 1/500.

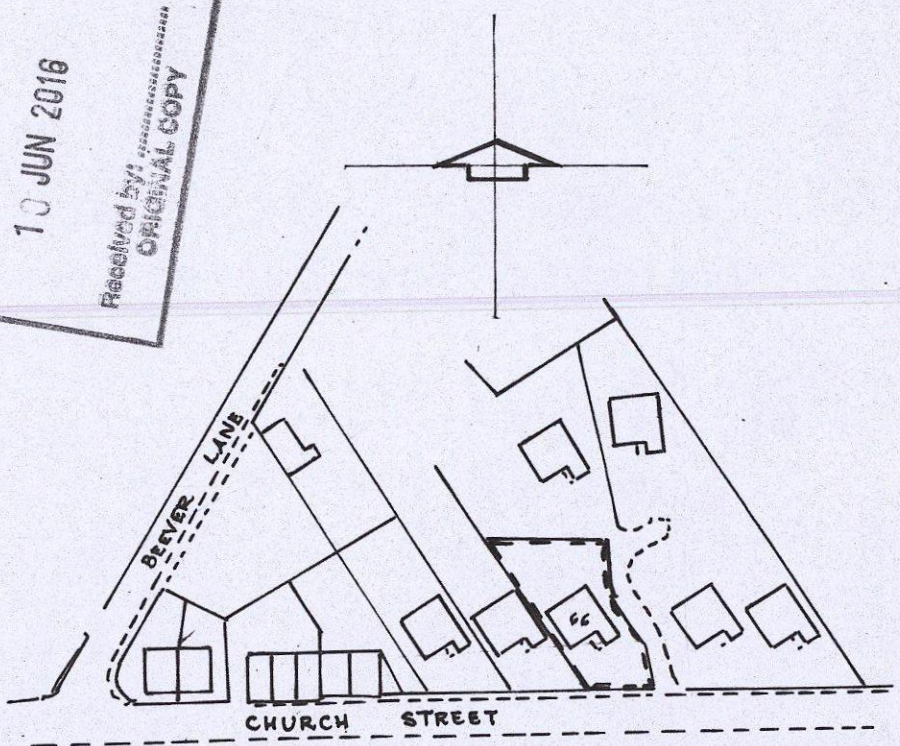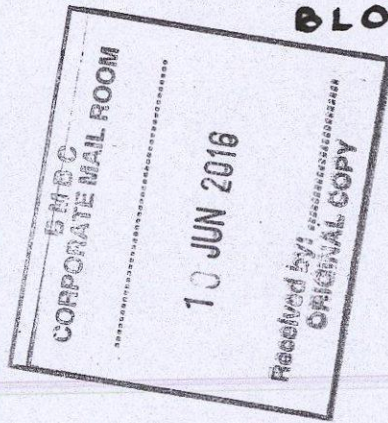


CHURCH STREET

SITE PLAN 1/1250.


SCALES:- 1-50, 1-100.

K. Phil
66 Church
Gawber


PROPOSED SINGLE STOREY REAR EXTENSION 66 CHURCH STREET, GAWBER, BARNSELEY S75 2RJ FOR MR & MRS. KEVIN PHILBIN.

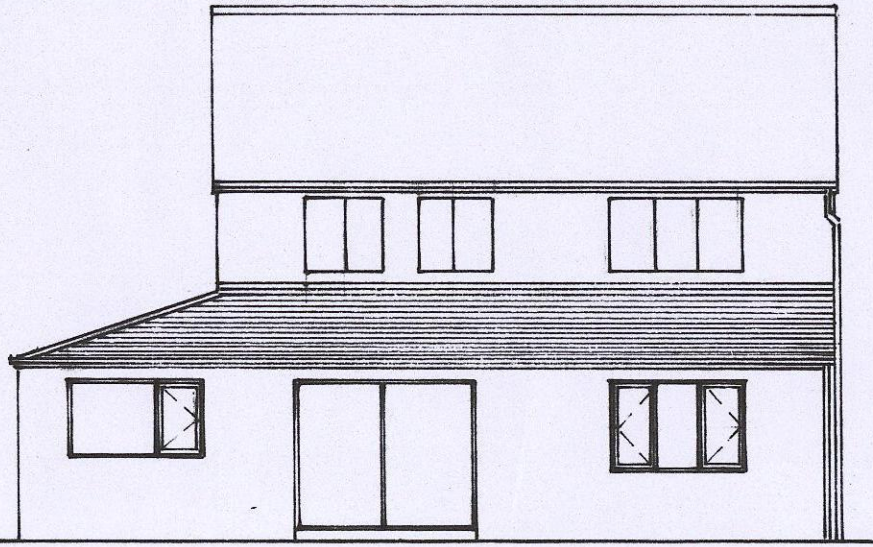


PROPOSED REAR ELEVATION

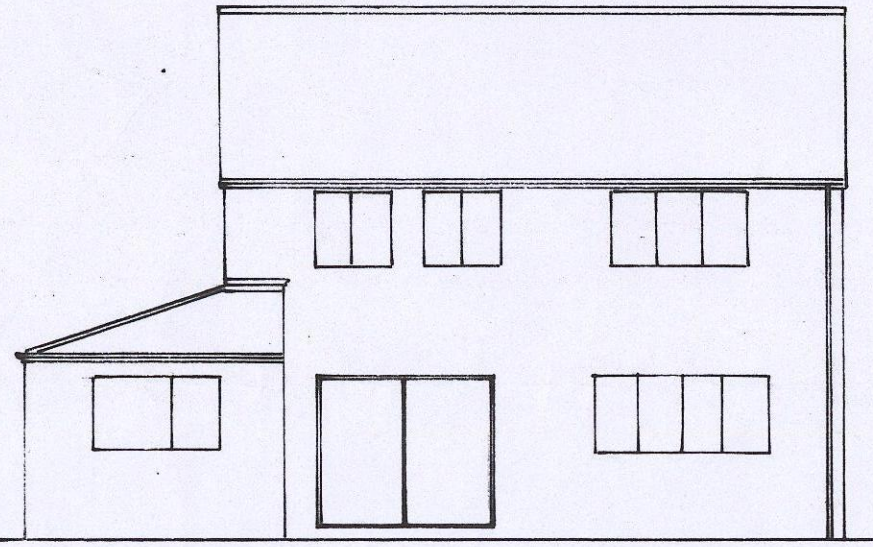


REAR ELEVATION

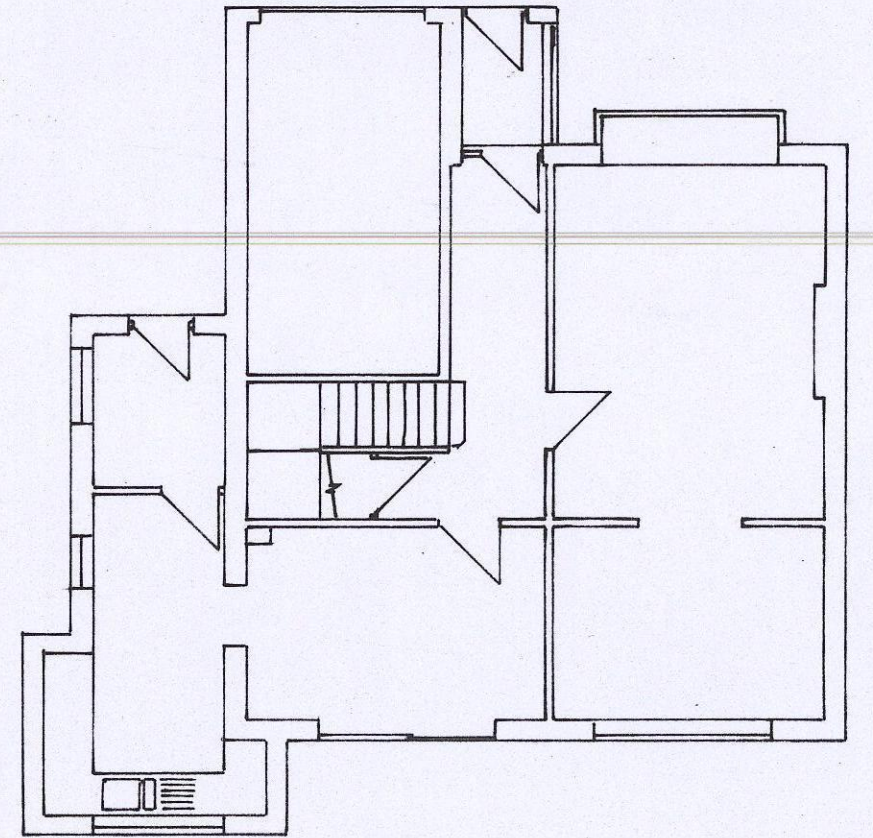


GROUND PLAN

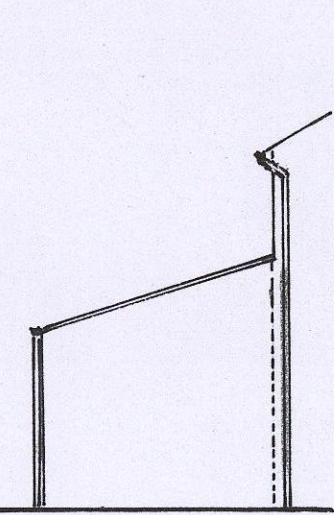


SIDE ELEVATION

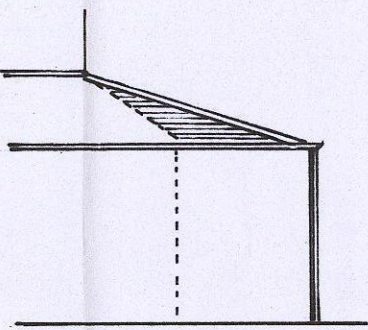



SIDE ELEVATION

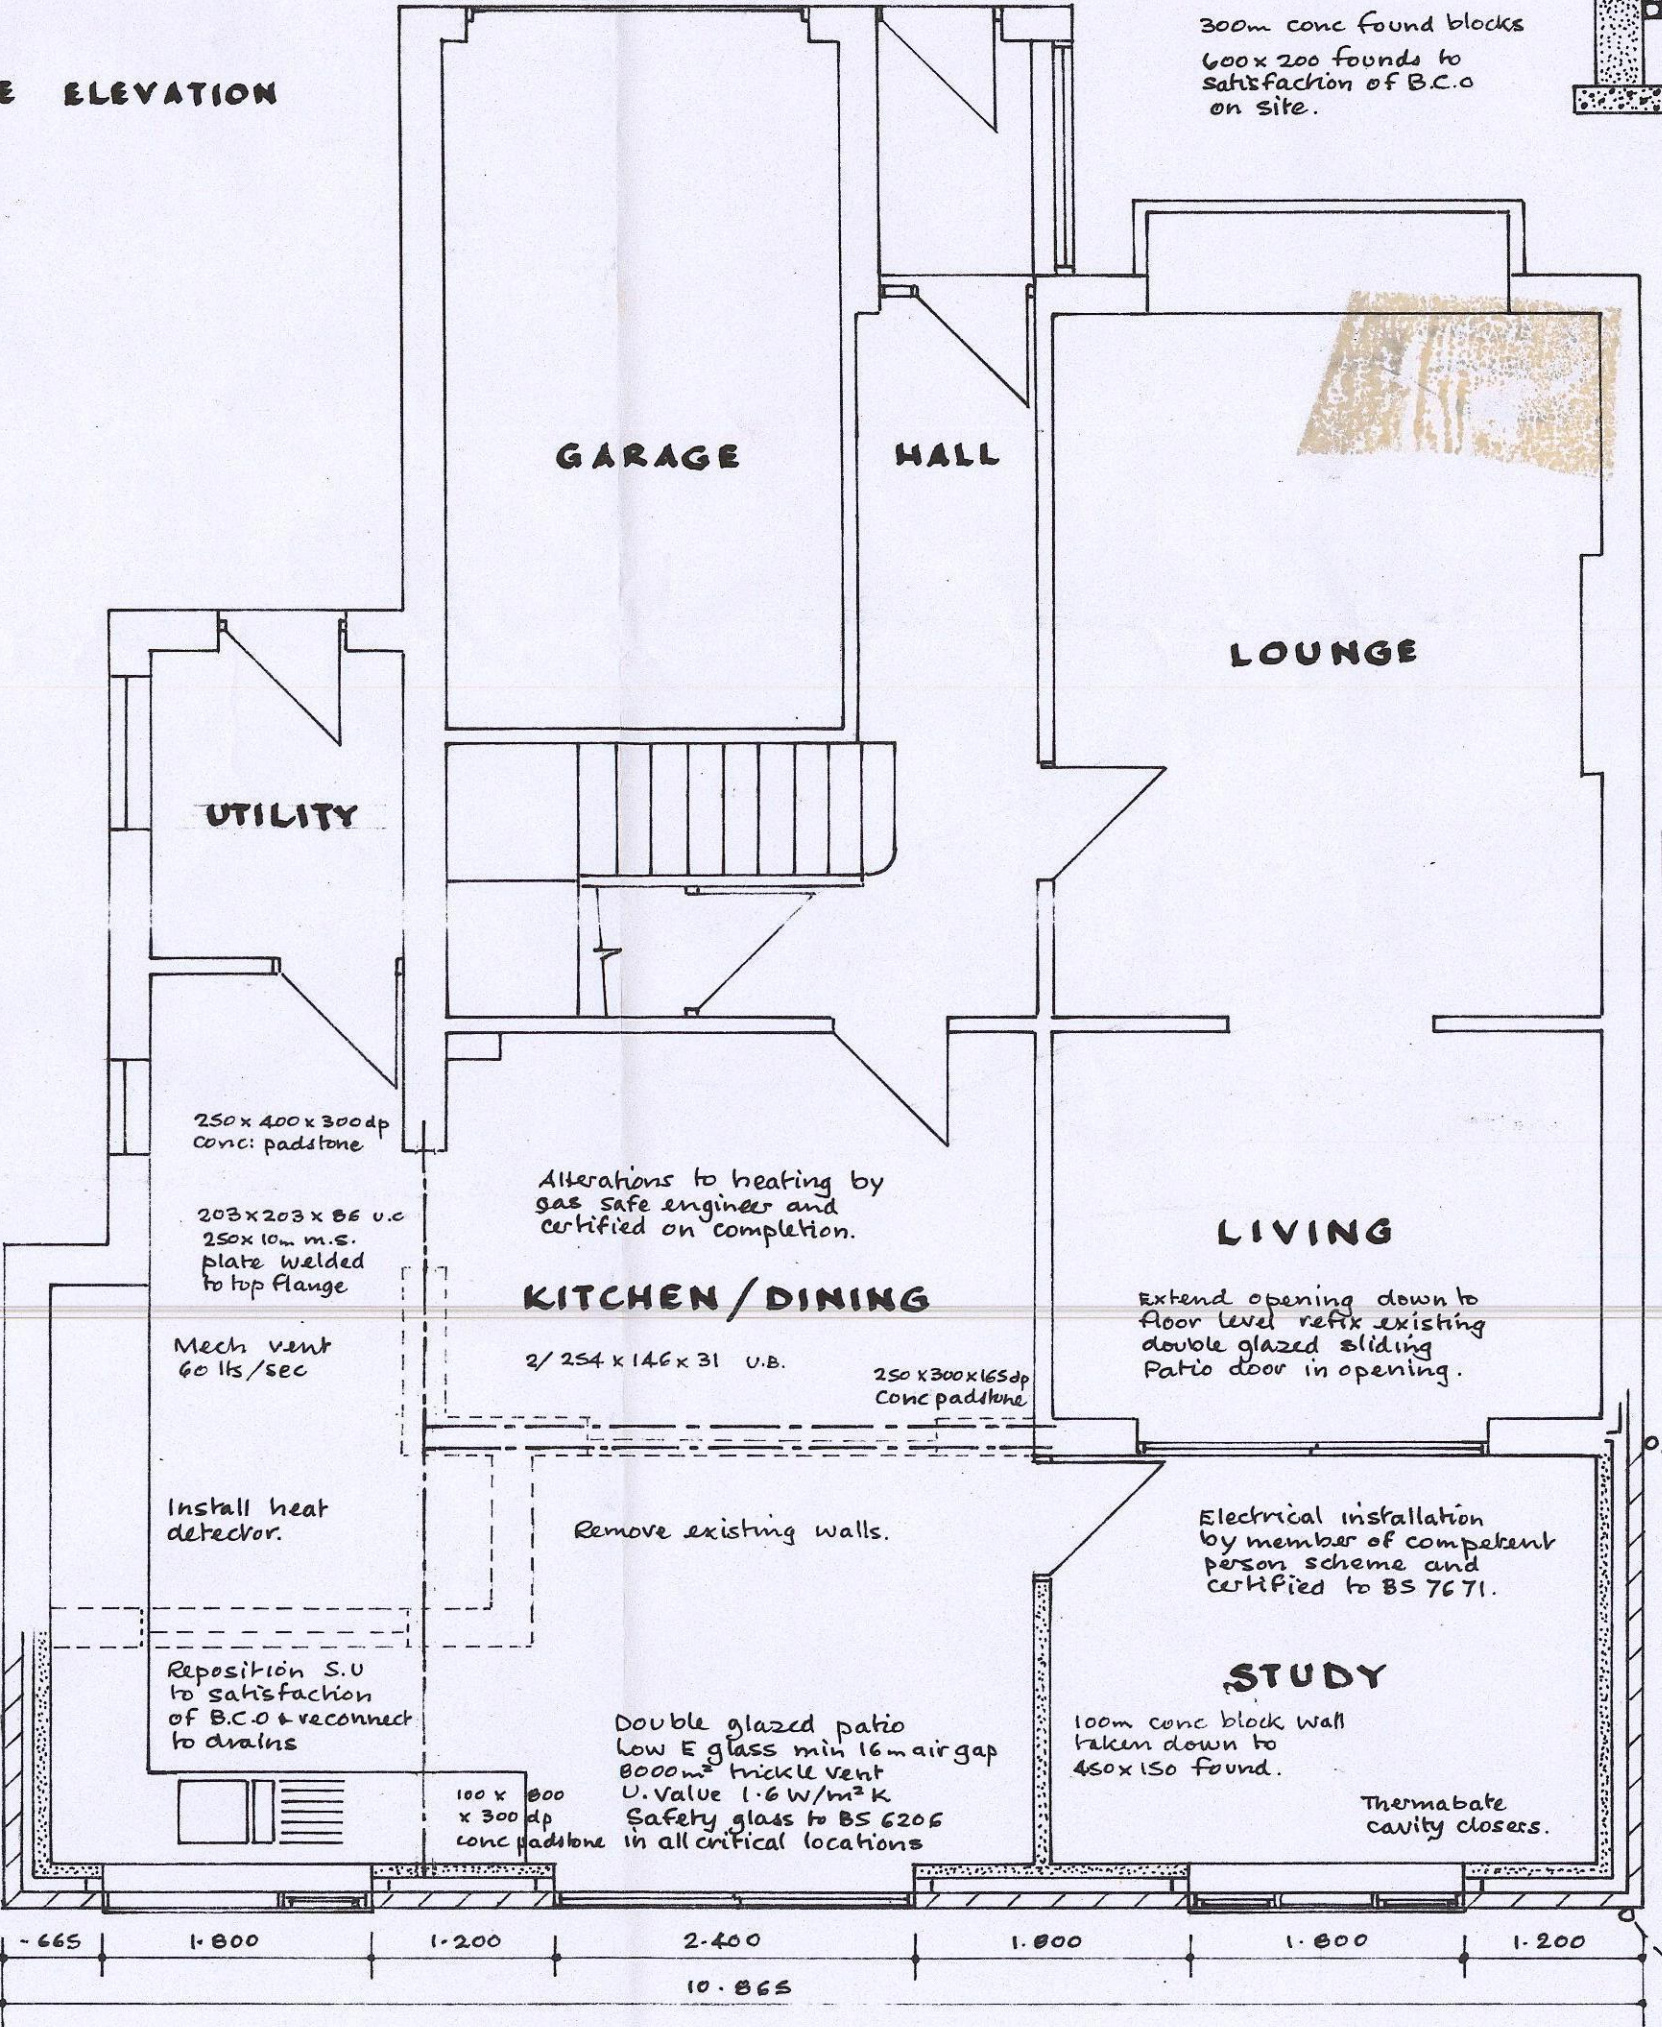


PROPOSED GROUND FLOOR

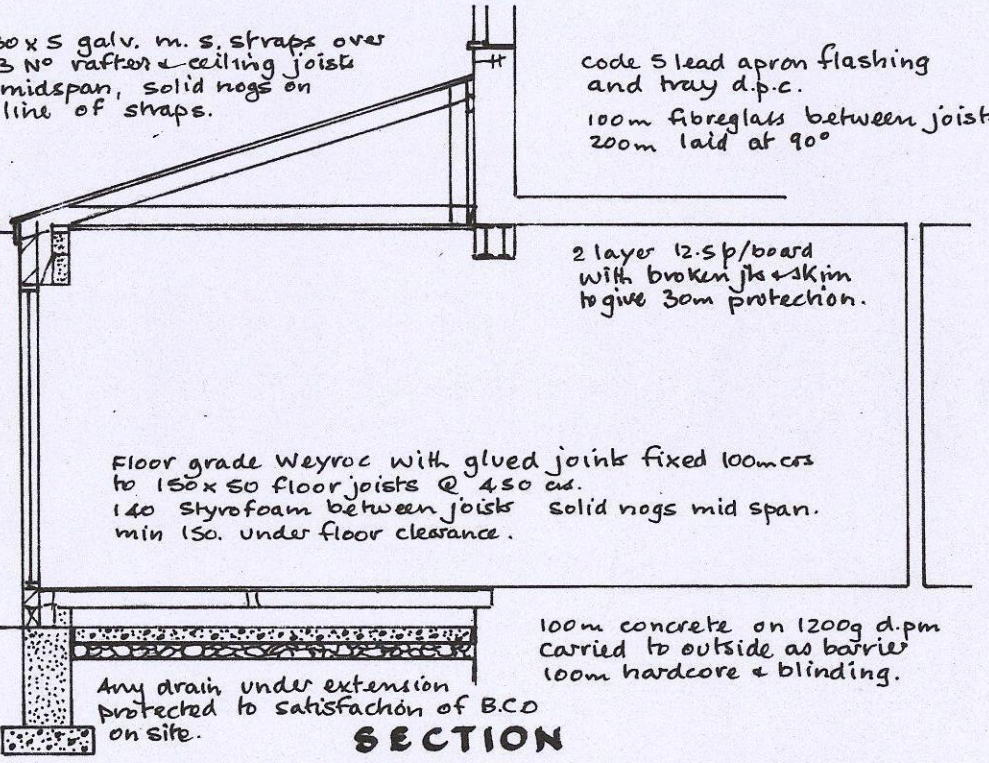

SECTION

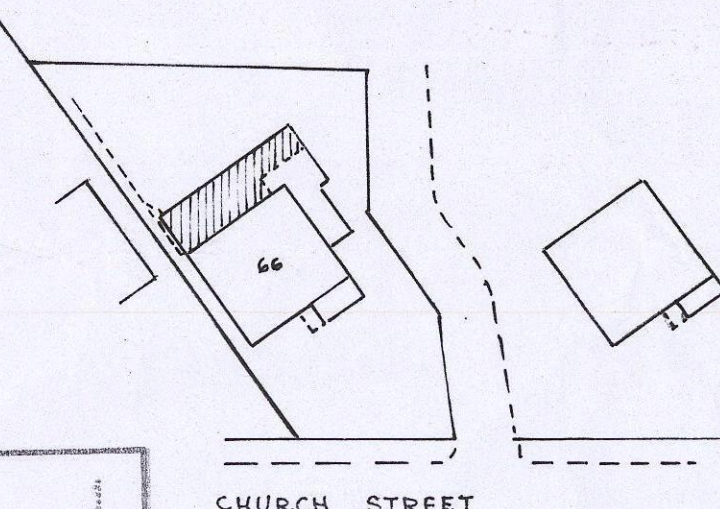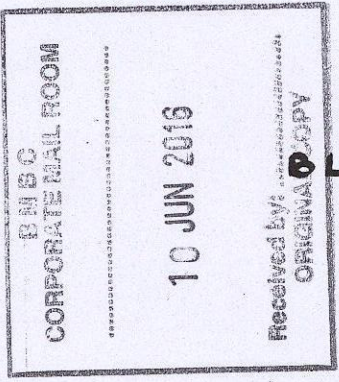

BLOCK PLAN 1/500.

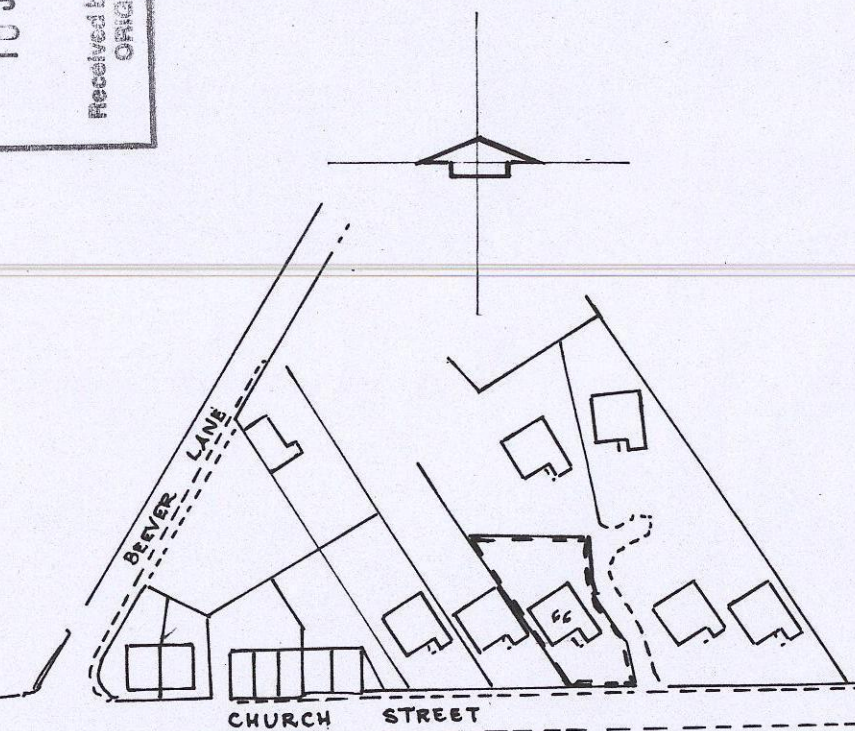

SITE PLAN 1/1250.

SCALES:- 1-50, 1-100.