






Trellis formed from 44 x 25mm horizontal and 25 x 25mm vertical members.

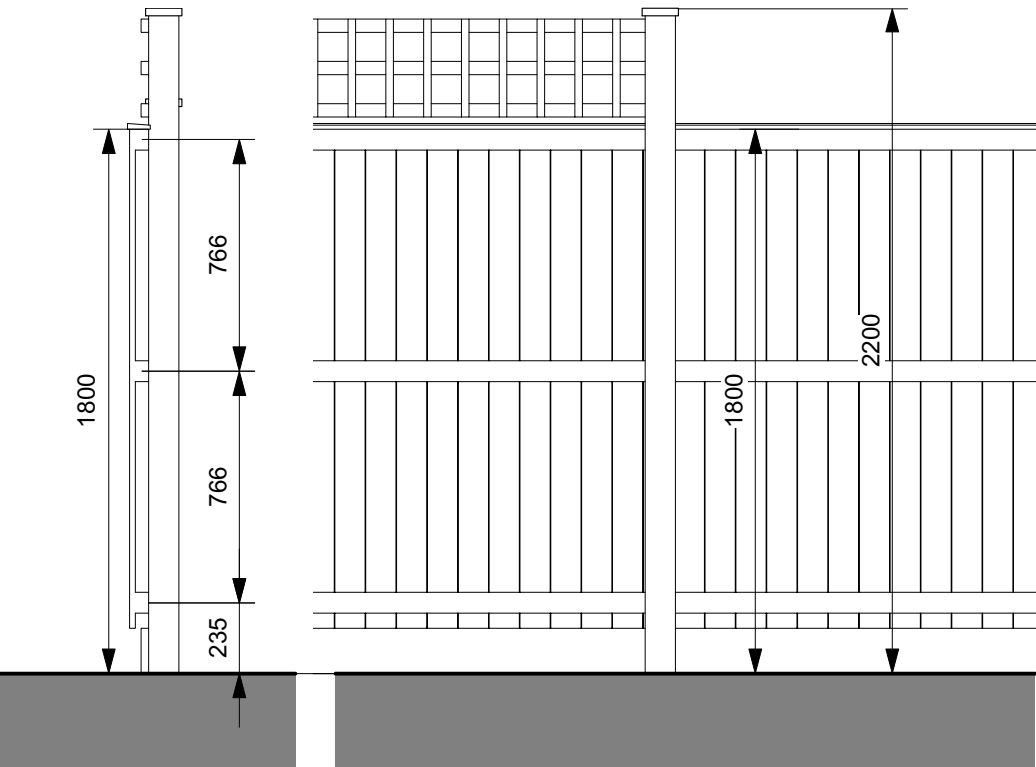



1.8m high close boarded timber fence. Posts 100 x 100mm
 Rails 44 x 69mm. Boards 19 x 120mm. Gravel board 25 x 150mm.
 Weathered capping 69 x 32mm.

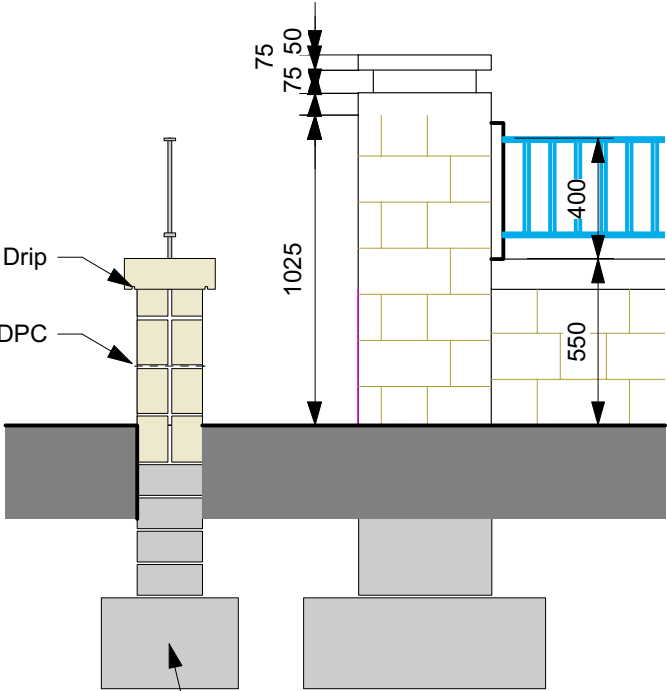


Foundations to engineer's detail
 Stone wall with artstone capping

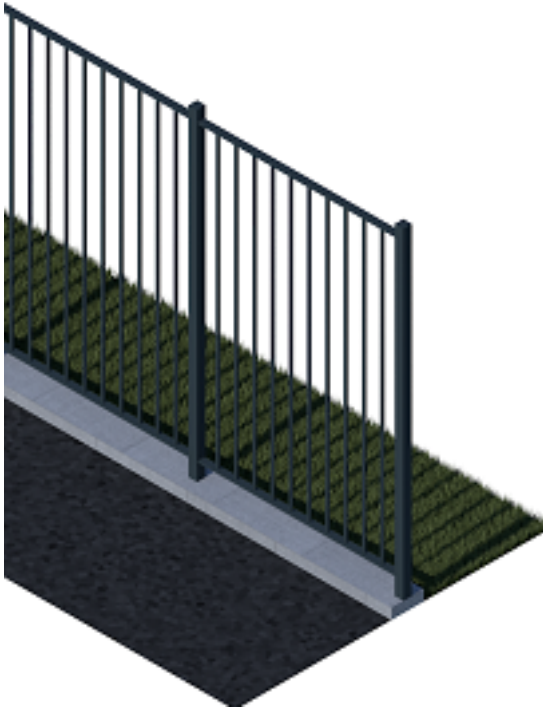

1500mm high metal railings.
 Colour - Black
 300 x 50mm concrete pin kerb laid flat below.

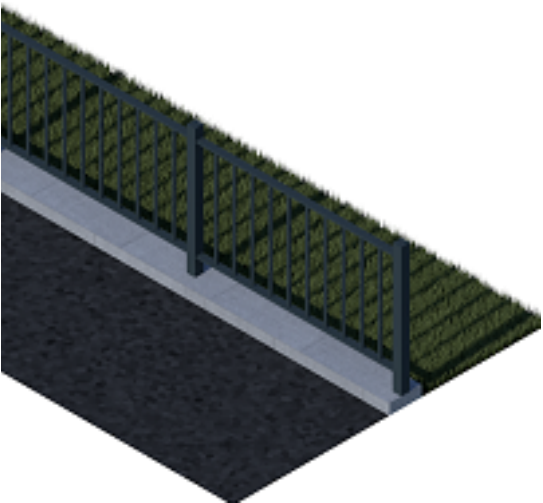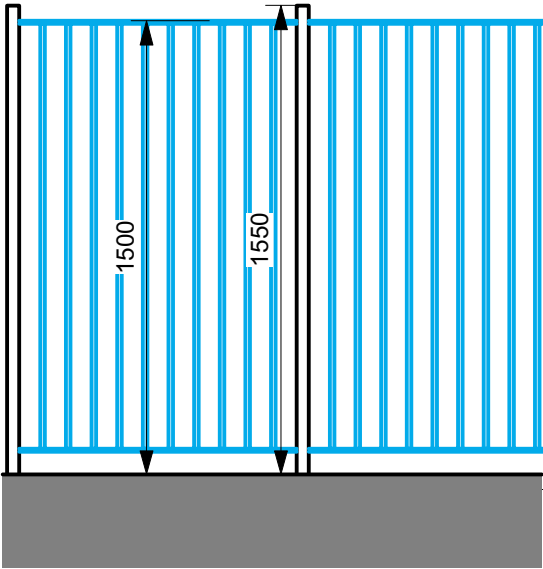

550mm high metal railings.
 Colour - Black
 300 x 50mm concrete pin kerb laid flat below.

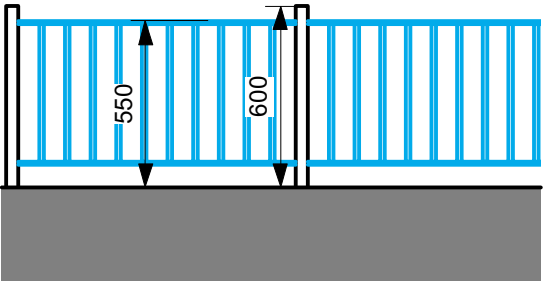

All metalwork to be galvanized and painted.
 All timber to be preservative treated and stained.

Revisions		
A	15/11/16	CS Wall with railings detail added.
B	1/2/17	CS Trellis detail added.

project
 Longcar Lane

drawing title
 Fencing and railing details

drawing number
 3382(5)001 B

scale	drawn/Checked	date
1:25	CS / CS	06/10/2016

West + Machell
 architects

1 Northwest Business Park Servia hill Leeds LS6 2QH
 Tel: 0113 2461746 Fax: 0113 2343290
 email: architects@westandmachell.co.uk
 www.westandmachell.co.uk