

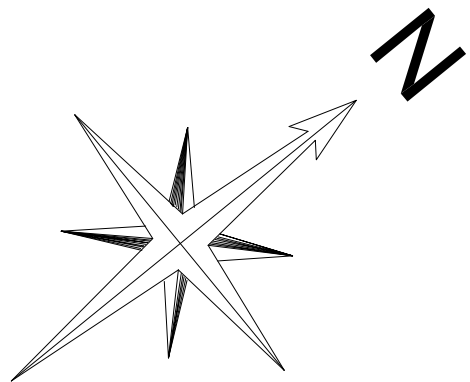


- Contractors must check all dimensions on site. Only figured dimensions may be derived from. Discrepancies must be reported to the Architect or Engineer before proceeding. © This drawing is copyright.
- Reproduced from OS Sitemap @ by permission of Ordnance Survey/© on behalf of The Controller of the Majesty's Stationary Office. © Crown copyright 2008. All rights reserved. Licence number 100007126.

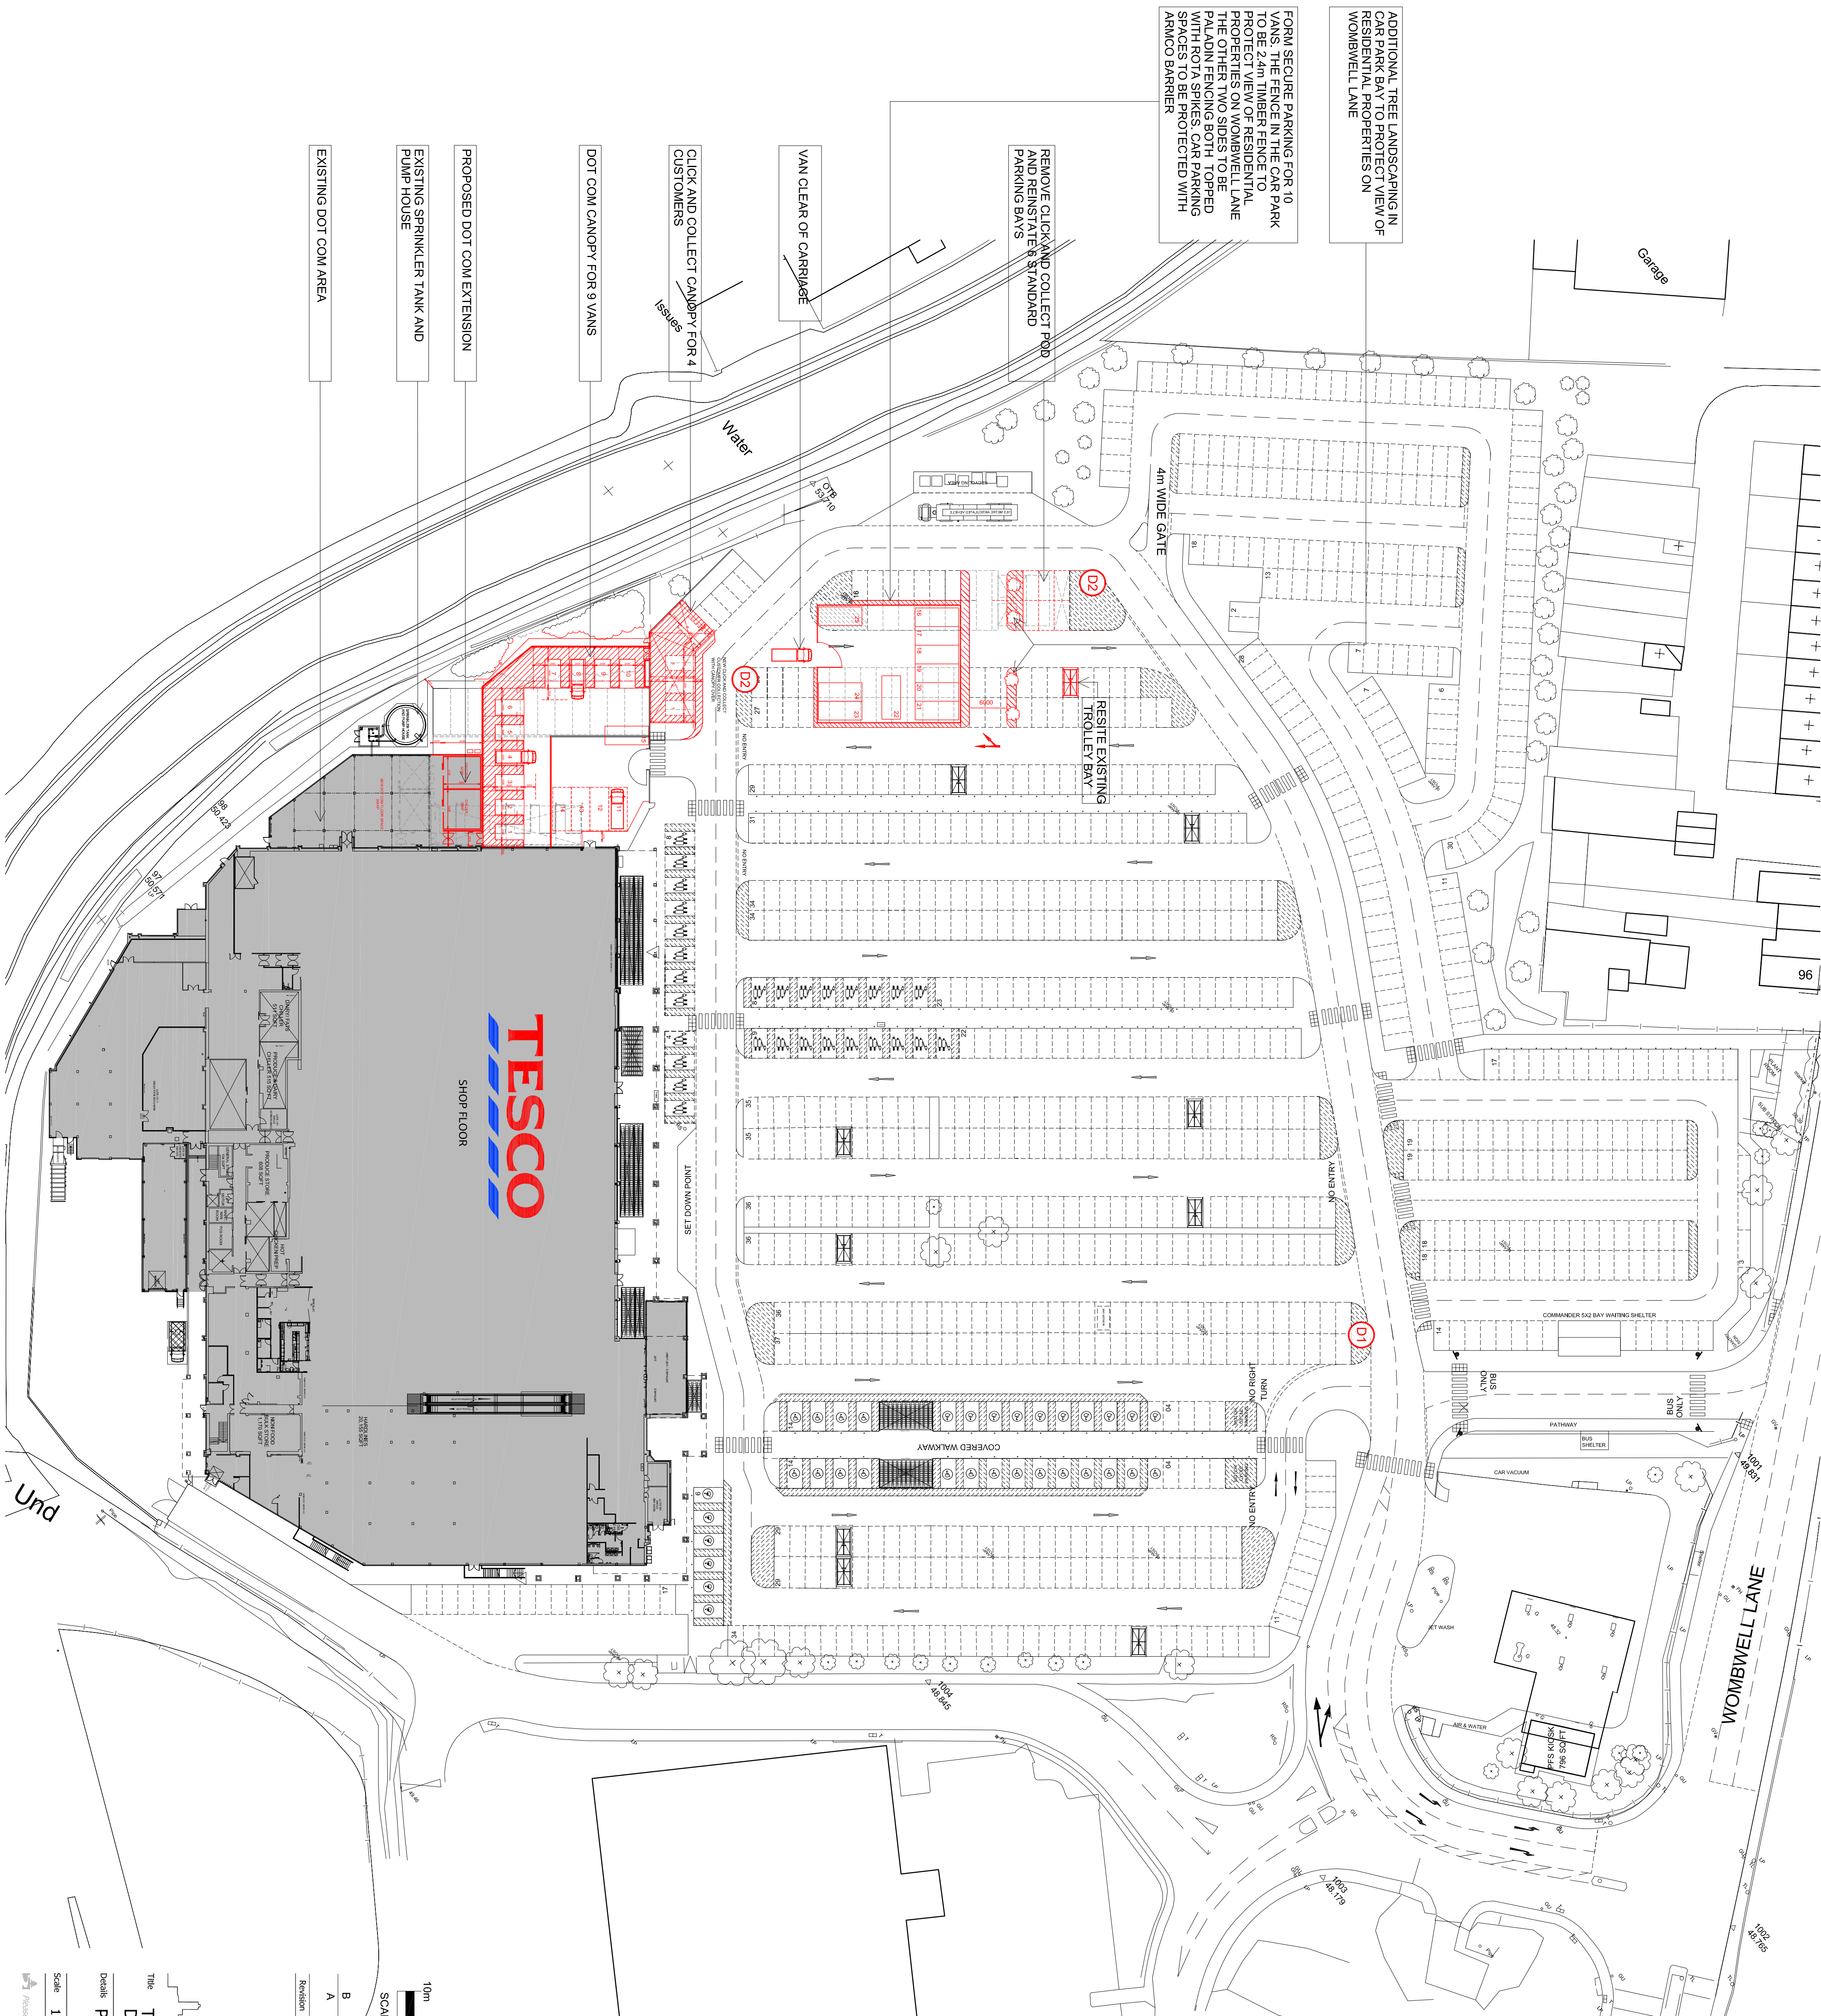

EXISTING CAR PARKING	
STD BAYS	875
DISABLED	34
PARENT & CHILD	29
TOTAL	938

PROPOSED CAR PARKING	
STD BAYS	837
DISABLED	34
PARENT & CHILD	29
TOTAL	900

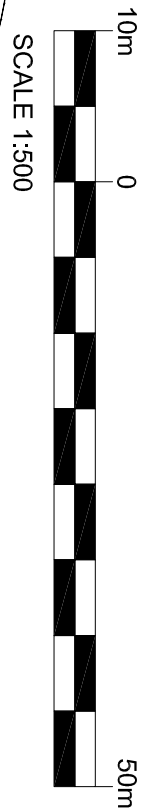


Revision	Preliminary	Information	Description	Tender	Construction	Drawn	Checked	As Built	Date
B			SECURE PARKING REPOSITIONED			CD	RT		01-05-14
A			AS DISCUSSED WITH PLANNING OFFICER, SECURE PARKING FENCE CHANGED TO TIMBER, ADDITIONAL LANDSCAPING ADDED.			AD	CW		15-04-14

Woods Hardwick
Architects, Engineers and Development Consultants

Title
TESCO BARNSLEY
DOT COM EXTENSION AND INTEGRATED CLICK & COLLECT
Details
PROPOSED STORE PLAN

Scale 1:500@A1 Date FEB 14 Drawn AD Ck'd RT

16897-P005B

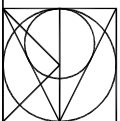

15-17 Colington Road
Barnsley
S70 2BN
T: +44 (0)1234 268862
F: +44 (0)1234 353034
mhb@woodsardwick.com
www.woodsardwick.com