




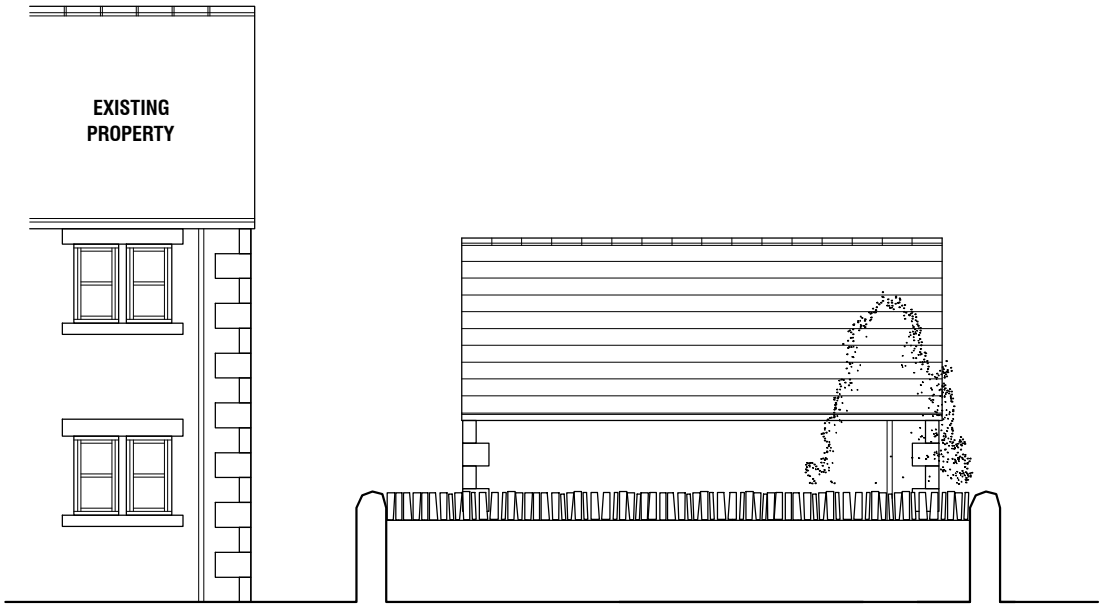


FRONT ELEVATION 1:100

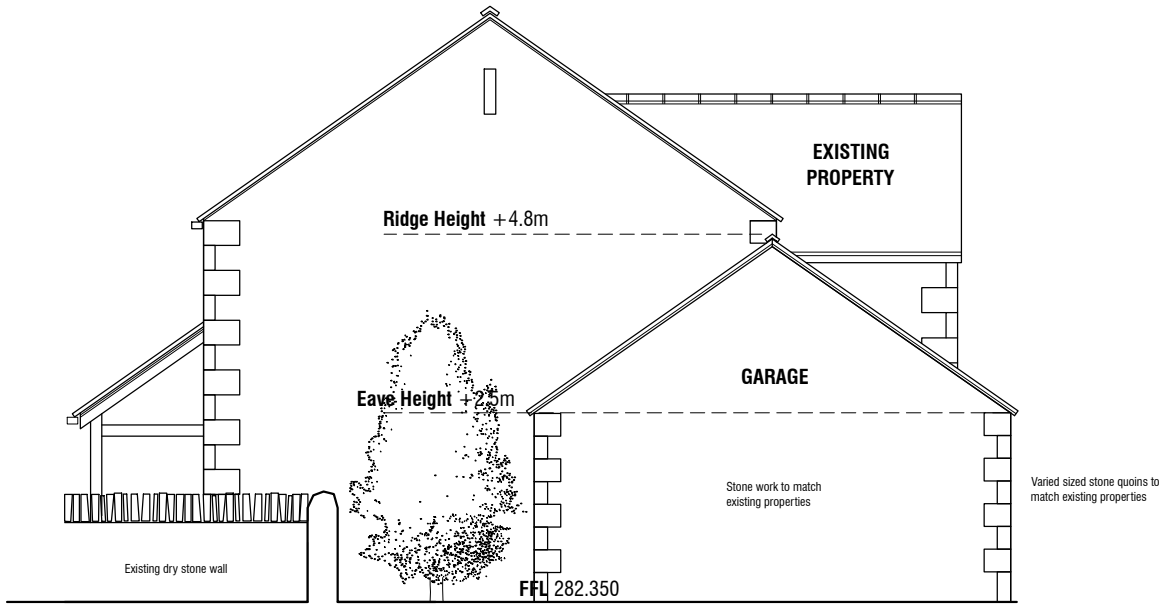


SIDE ELEVATION 1:100

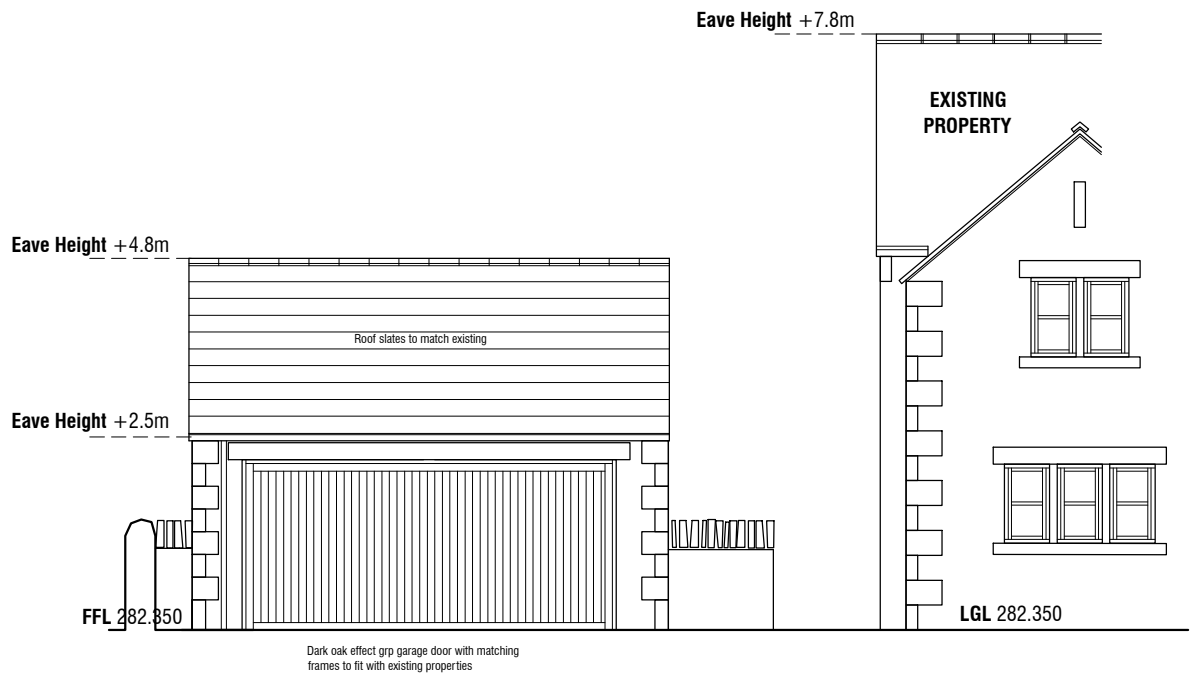


REAR ELEVATION 1:100

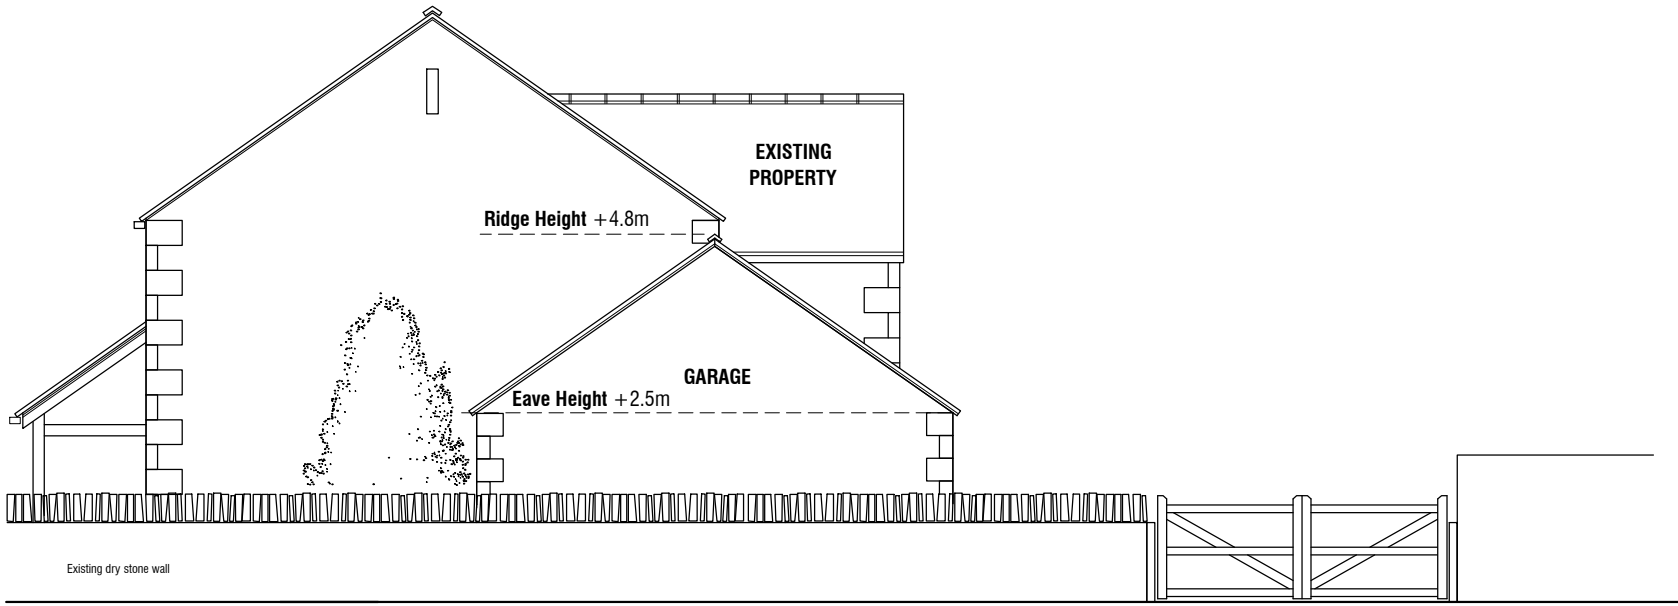


REAR ELEVATION 1:100

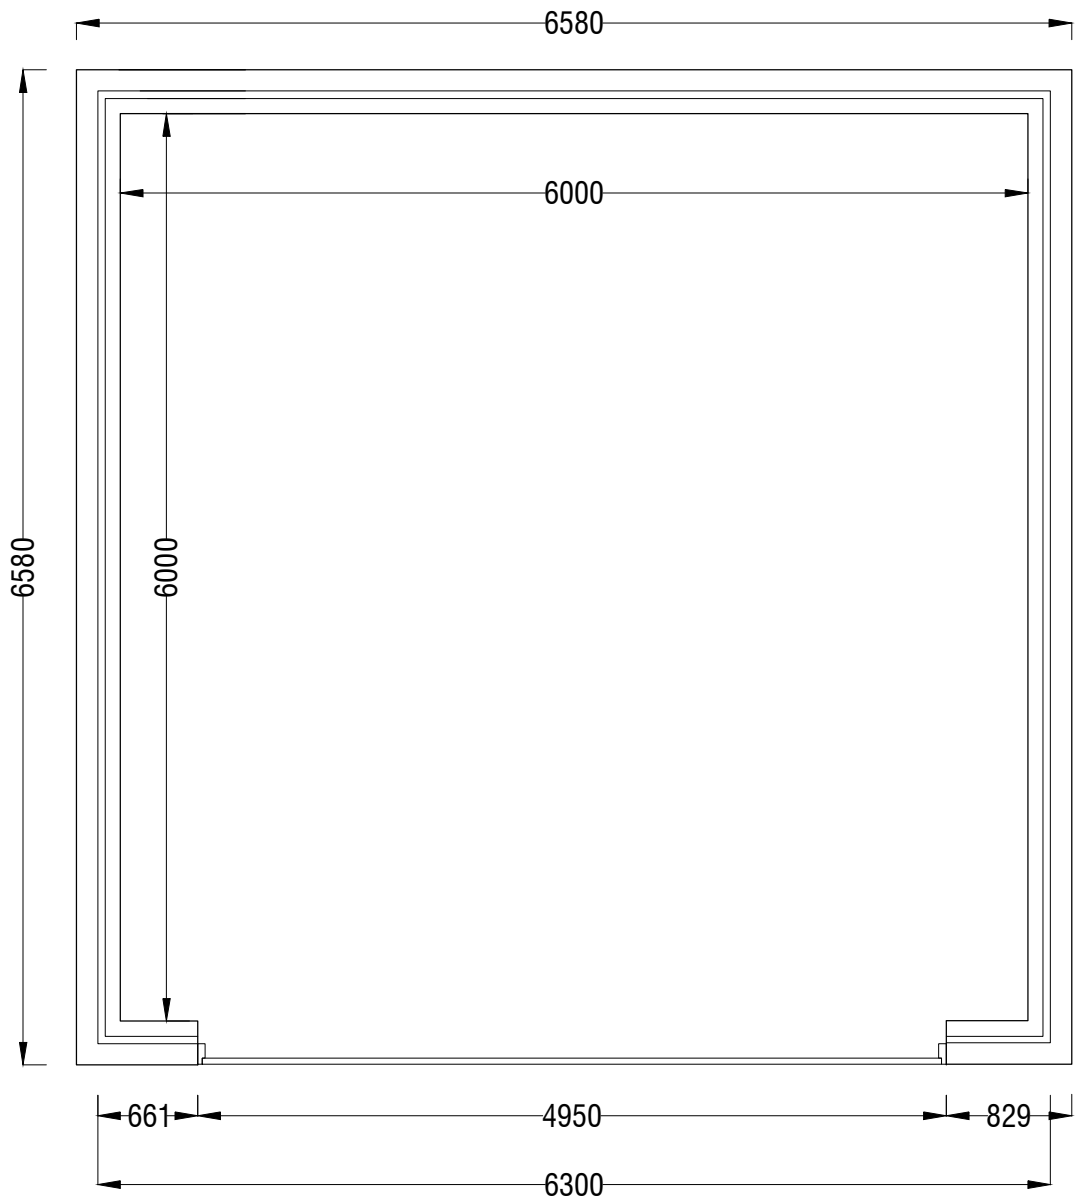

FLOOR PLAN 1:50

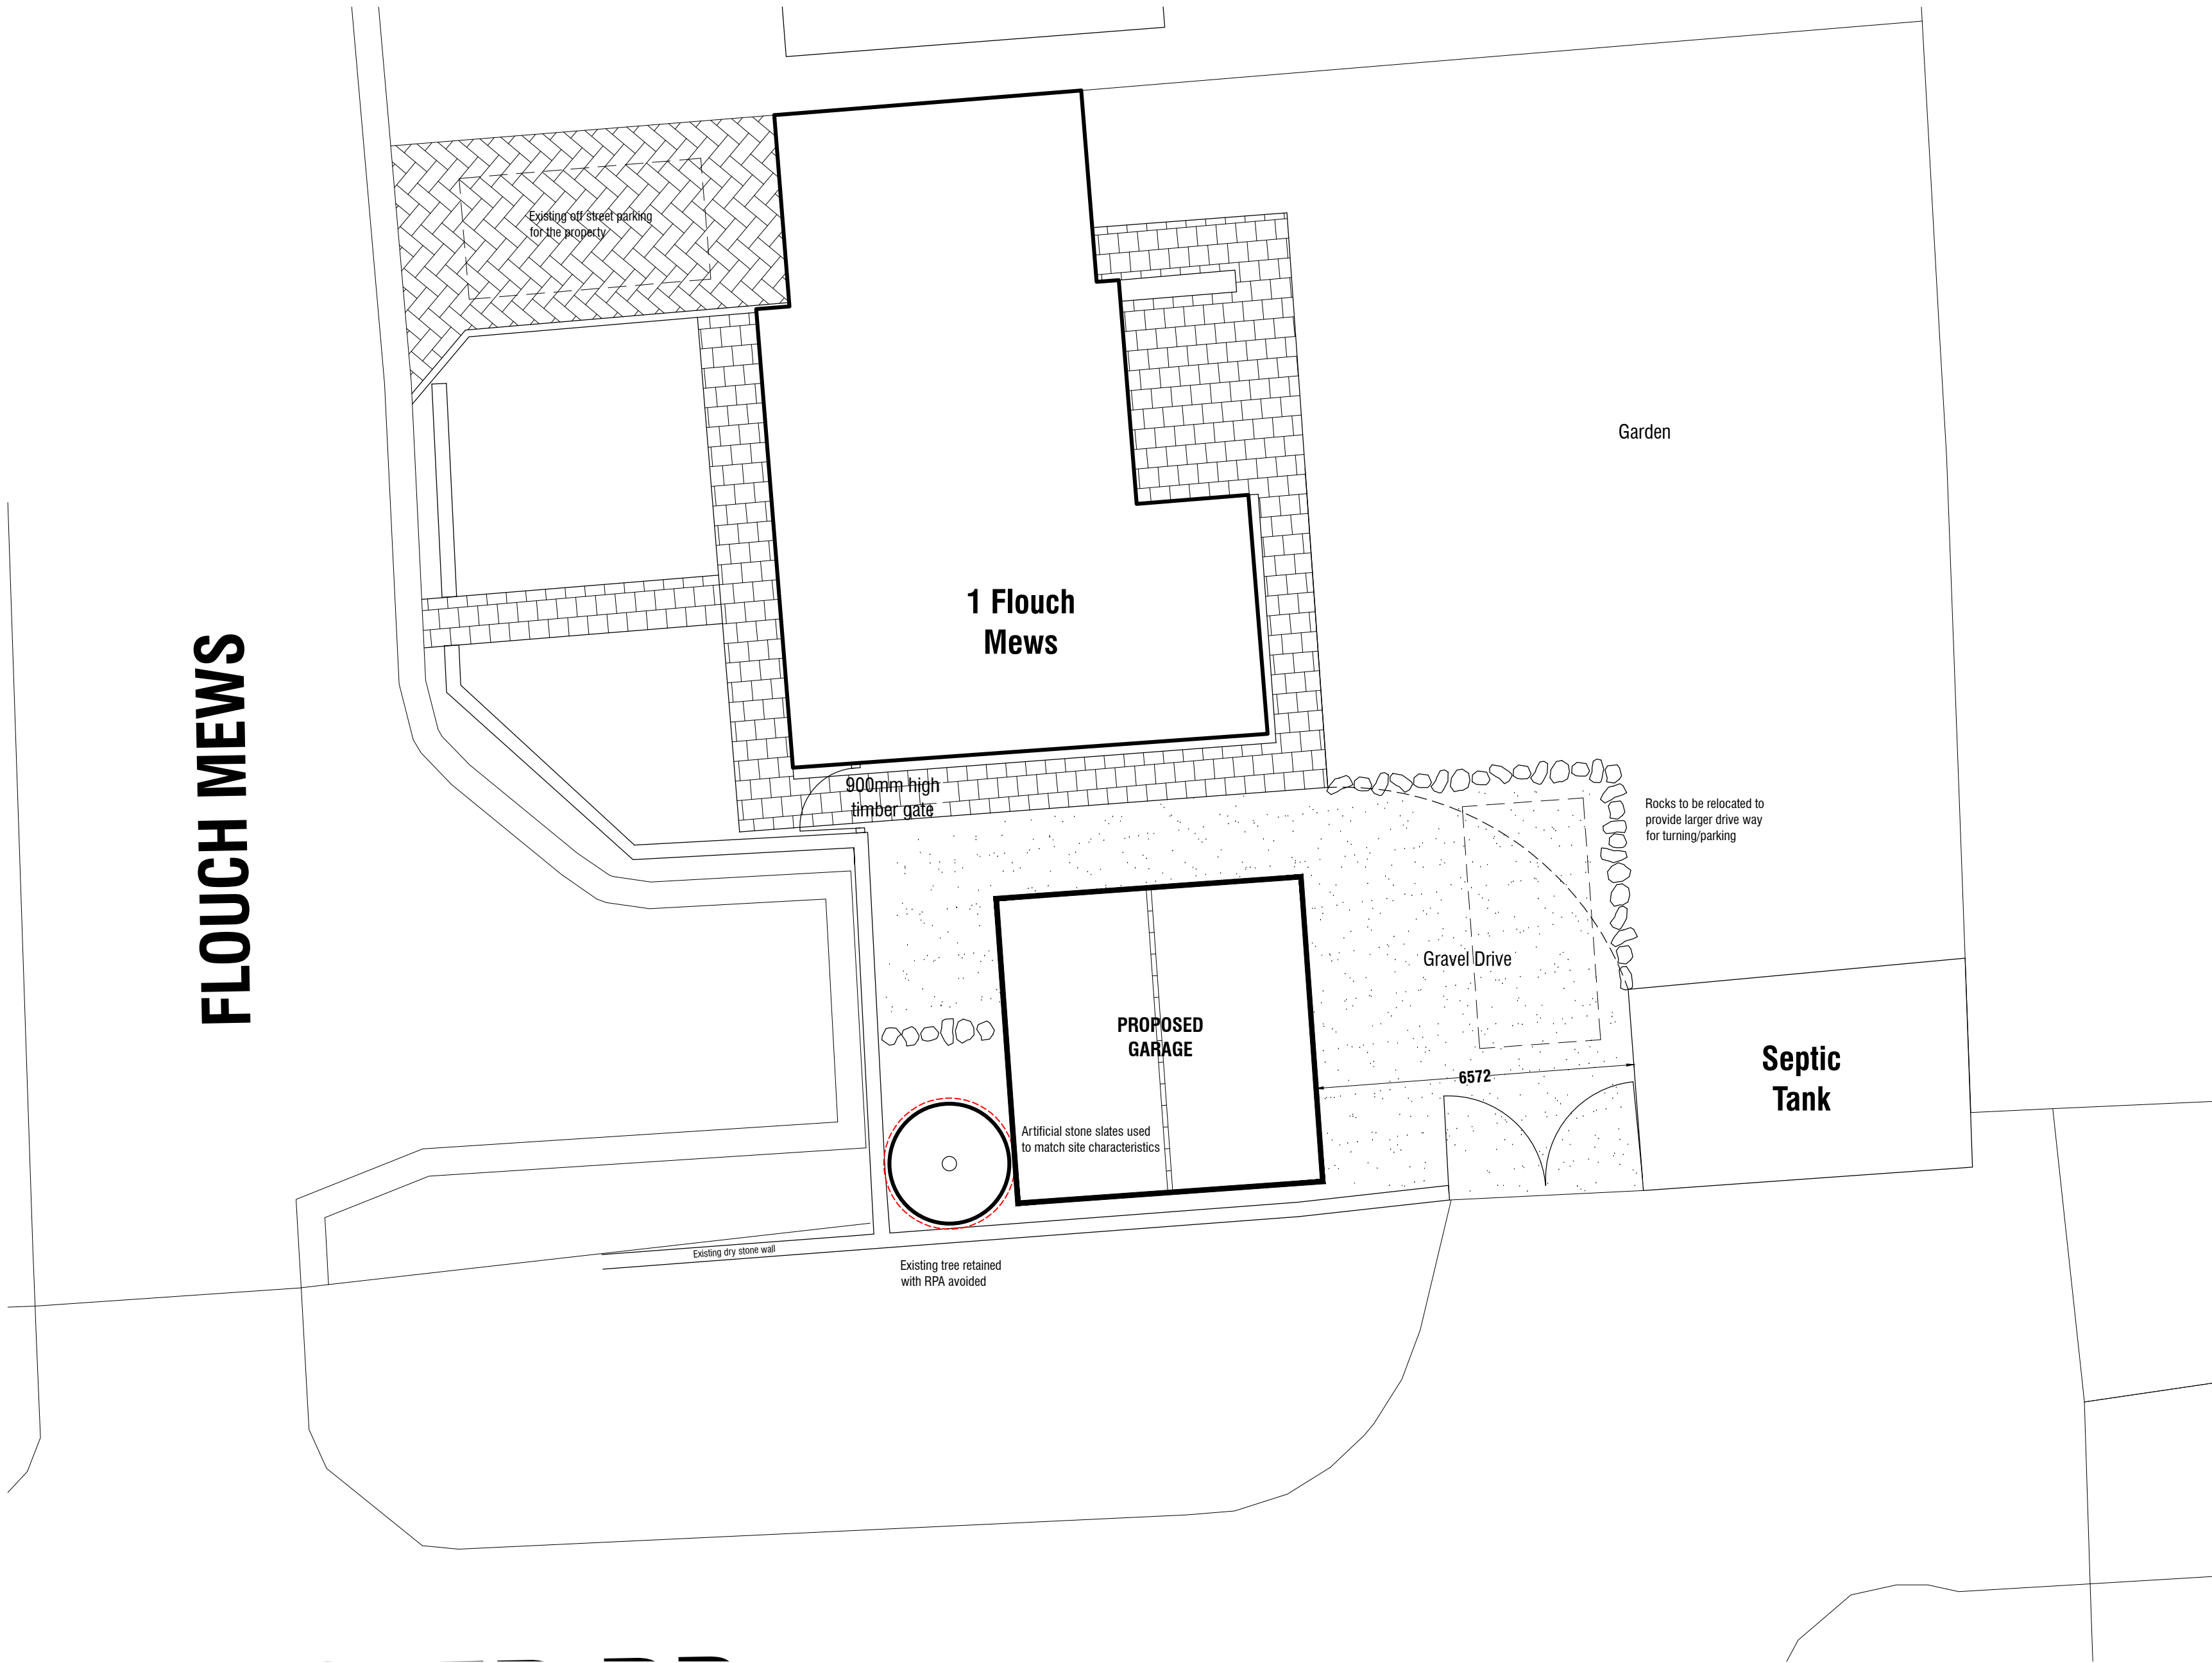

SITE PLAN 1:100

 	Status:	PLANNING All dimensions in millimeters unless otherwise stated. Dimensions for setting out in existing buildings are to be checked and verified on site. Not for construction use	Client:	S. Turton Site Address: 1 FLOUCH MEWS, WHAMS RD, CROW EDGE, BARNSELEY	Plans as Proposed		
			Scale:		Date:	Revision:	
			As Shown@A1		JUN 2020	-	
			Project No.:			20/003	