



FIRST FLOOR | 1:50 @ A1

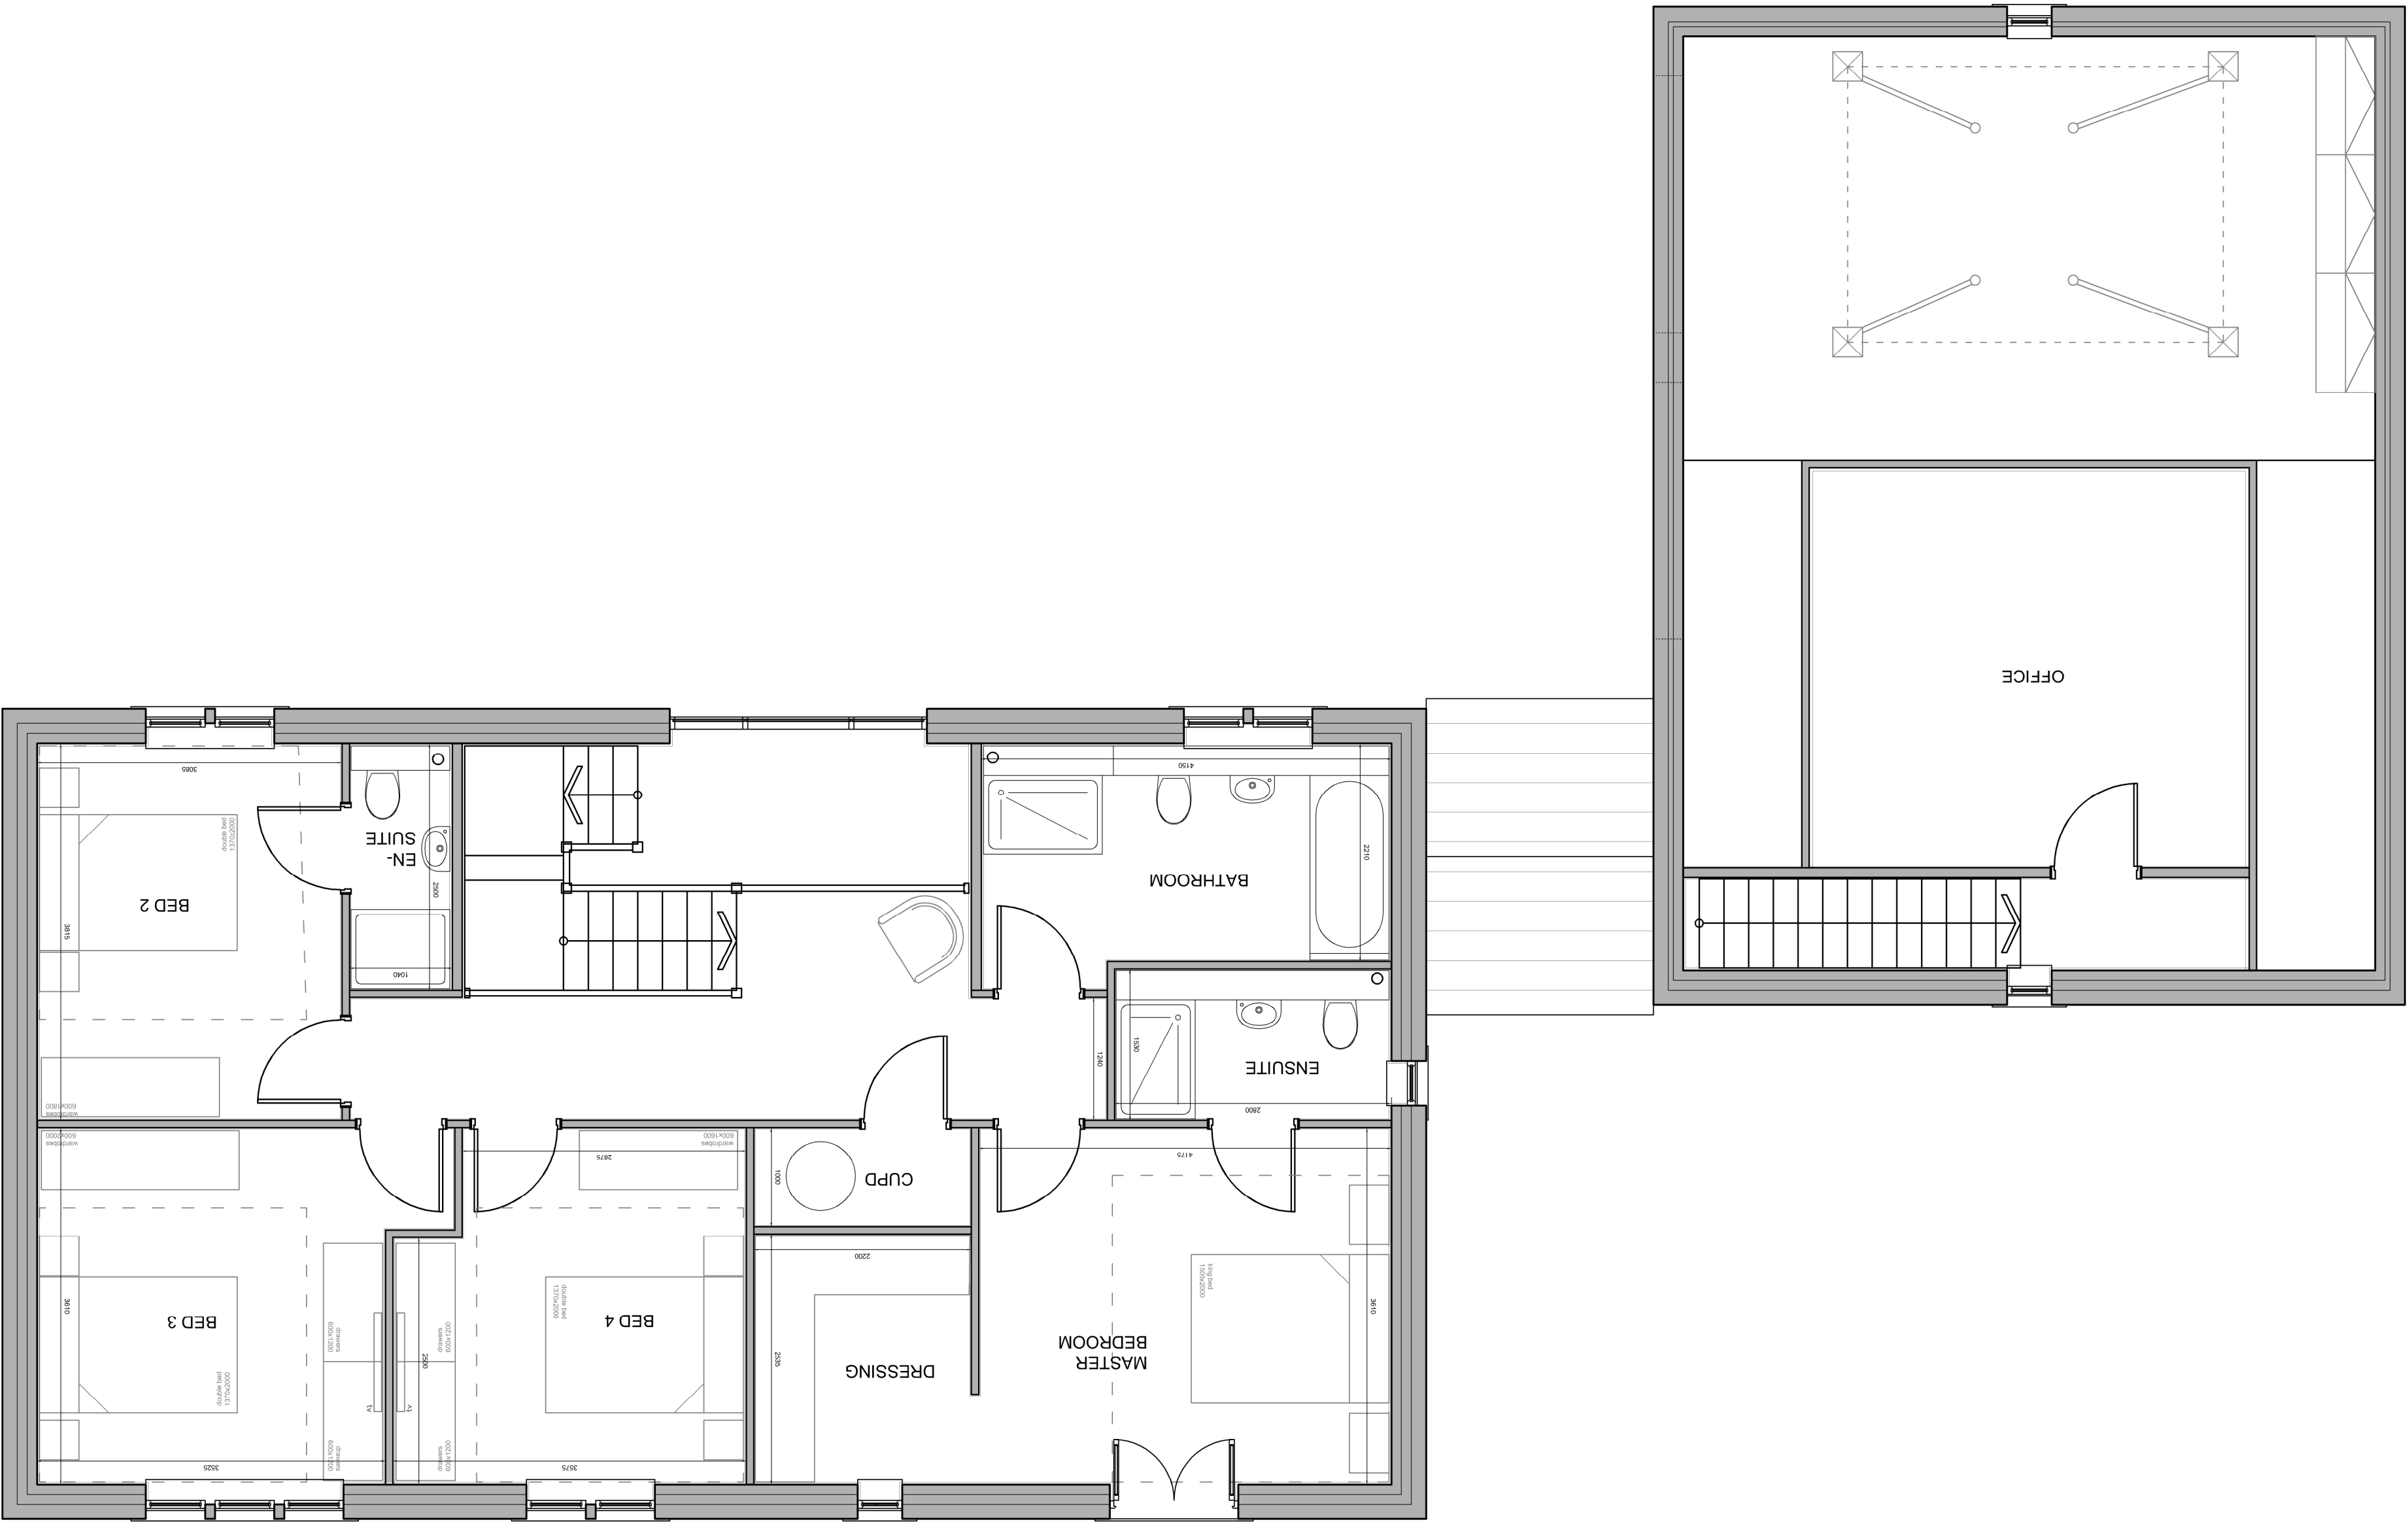

GROUND FLOOR | 1:50 @ A1

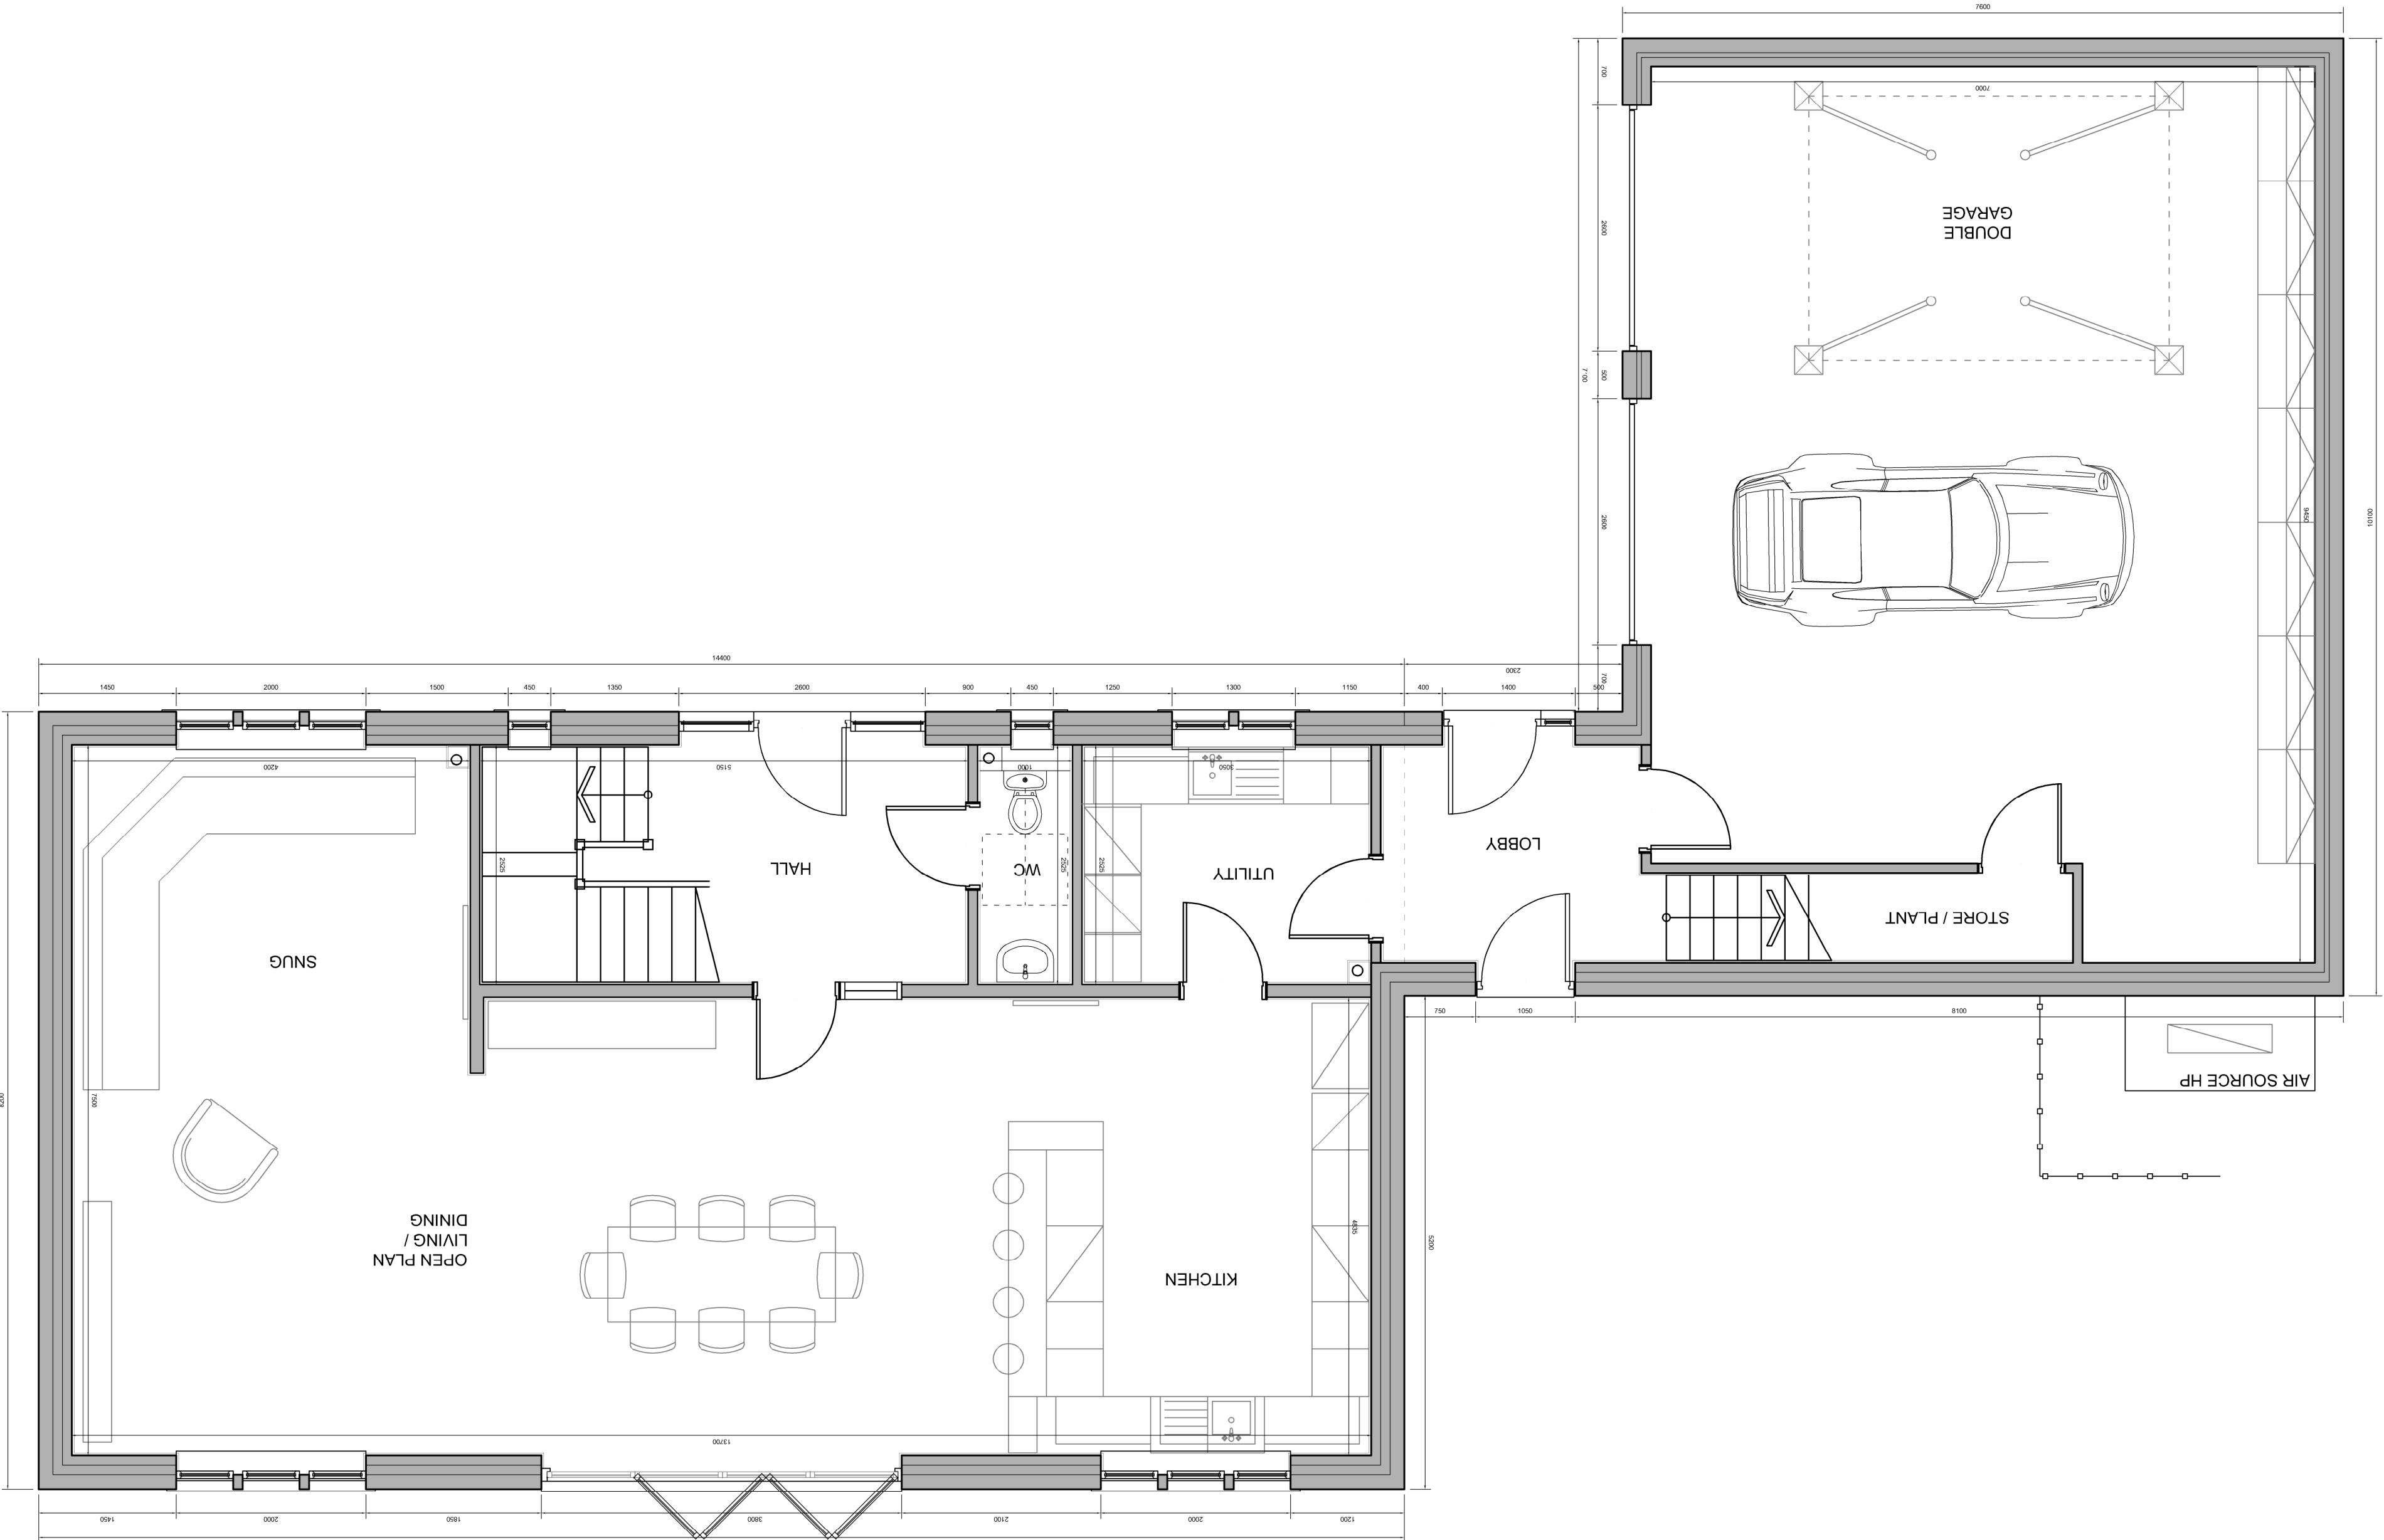

General Notes:

This drawing must be used only for the intended purpose as identified within the drawing legend below. Although a scale is identified, this drawing must not be scaled from for the purpose of construction or manufacture.

Project Specific Notes:

Revision:

Date:

Purpose of Issue :

PLANNING CONSENT

Client Reference :

MR K. BOOKER

Project :

OLD OAKS FARM, DARTON
PLOT 4

Drawing Title :

PROPOSED GA PLANS

Scale :

1:50

Date :

DEC.16

Size :

A1

Drawing No :

KB-16-05

Rev:

-