


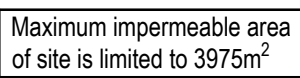

inpgrout



102 CAR
PARKING SPACES

GREENE KING
+ 132.83
RESTAURANT

Note:
No existing sewers/easements
are present within the Greene
King site boundary

Drainage Notes

1. All pipes to be 100mm diameter unless noted otherwise.
2. All surface water pipework beneath permeable paving to be perforated
3. Attenuation tank sized to the critical 100yr + 30% cc storm event.
4. Below ground drainage to be constructed in accordance with BS EN 752, BS EN 1610 & BS EN 12056-2 (current editions).
5. Foul & surface water drainage systems shall be tested to ensure the systems are laid & functioning correctly. Testing to be carried out with accordance with BS EN 1610.
6. No branch connections to be formed beneath the building footprint.
7. All 100/110mm foul water drains to have a minimum gradient of 1:40 unless a W/C is connected in which case the minimum gradient is 1:80.

Notes:-

1. Where this drawing has been issued in electronic .dwg format it has been done so in good faith. jingroup do not take any responsibility for any inaccuracies in the electronic data, which should be checked against the paper (or .pdf) drawing issue. Any apparent discrepancies should be immediately reported to jingroup. The electronic .dwg file should not be assumed to be to scale and should not be used for 'overlaying', setting out or checking of any third party information. All dimensions should be taken from the paper (or .pdf) version of the drawing. Electronic drawings may contain third party information, jingroup take no responsibility for this information, which should be checked against the originators paper drawing(s).
2. All working dimensions to be checked on site.
3. Do not scale.
4. Any discrepancies between drawings of different scales, and between drawings and specification where appropriate to be notified to The Engineer for decision.
5. Copyright reserved. This drawing may only be used for The Client and location specified in the title block. It may not be copied or disclosed to any third party without the prior written consent of jingroup.
6. This drawing should only be used for construction if the drawing status is "Construction". jingroup take no responsibility for construction works undertaken to drawings which are not marked with this status.

Health and Safety Note:
The details on this drawing have been prepared on the assumption that a competent contractor will be carrying out the works. If the contractor(s) considers that there is insufficient Health and Safety information on this drawing, this should immediately be brought to the attention of the designer.

KEY

-

A	11.08.15	Oil Separator and New kitchen layout popups added. Surface water runoff and easement notes added	DAB	A3
Rev.	Date	Amendment	By	Ch

Status	Preliminary
--------	-------------



Client	GREENE KING DEVELOPMENTS LTD
--------	------------------------------

Job PROPOSED AMENITY RESTAURANT
DEARNE VALLEY
BARNSELY

Title	DRAINAGE PLAN
-------	---------------

Scale	1:250	@ A1	Date	15.01.15
-------	-------	------	------	----------

Drawn By	DAB	Eng. Check	AS	Tech. Check	RA
----------	-----	------------	----	-------------	----



Drawing No. S10019-10

Rev
A

HAZARD IDENTIFICATION BOX		
This table is provided to assist the Principal Contractor to fulfil their obligations under the CDM Regulations 2007		
Construction Hazard	Maintenance / Cleaning Hazard	Demolition / Adaptation Hazard

026
CA Ref: QD0190 Rev B