


The prospective developer shall be responsible prior to purchase or development for the checking of all details and satisfying himself that all dimensions / levels are correct.

NOTES:
All dimensions must be checked on site and not scaled from this drawing.

Revisions	
E	Date
D	
C	
B	
A	

© copyright

SDC Projects Ltd
336 Manchester Road
Deepcar
Sheffield
S36 2RH
Tel 0114 3279 118
Tel 07970 291539

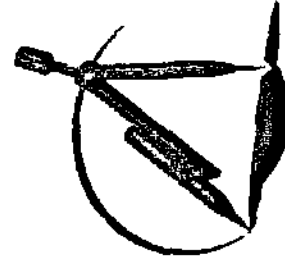

Client

Arthur Wood

Job Title

Proposed new housing development
on the site of Old Mill cottages
Roughbircworth Lane
Oxpring
S36 8YE

Drawing Title

Outline Planning
Layout

Scale 1 : 200

Date 28.5.12

Drawn by


Steve Camps

Dir. No.

AW / 01

Rev.

The development shall consist of
2 No Detached 4 bedroom homes
+
4 Semi Detached homes

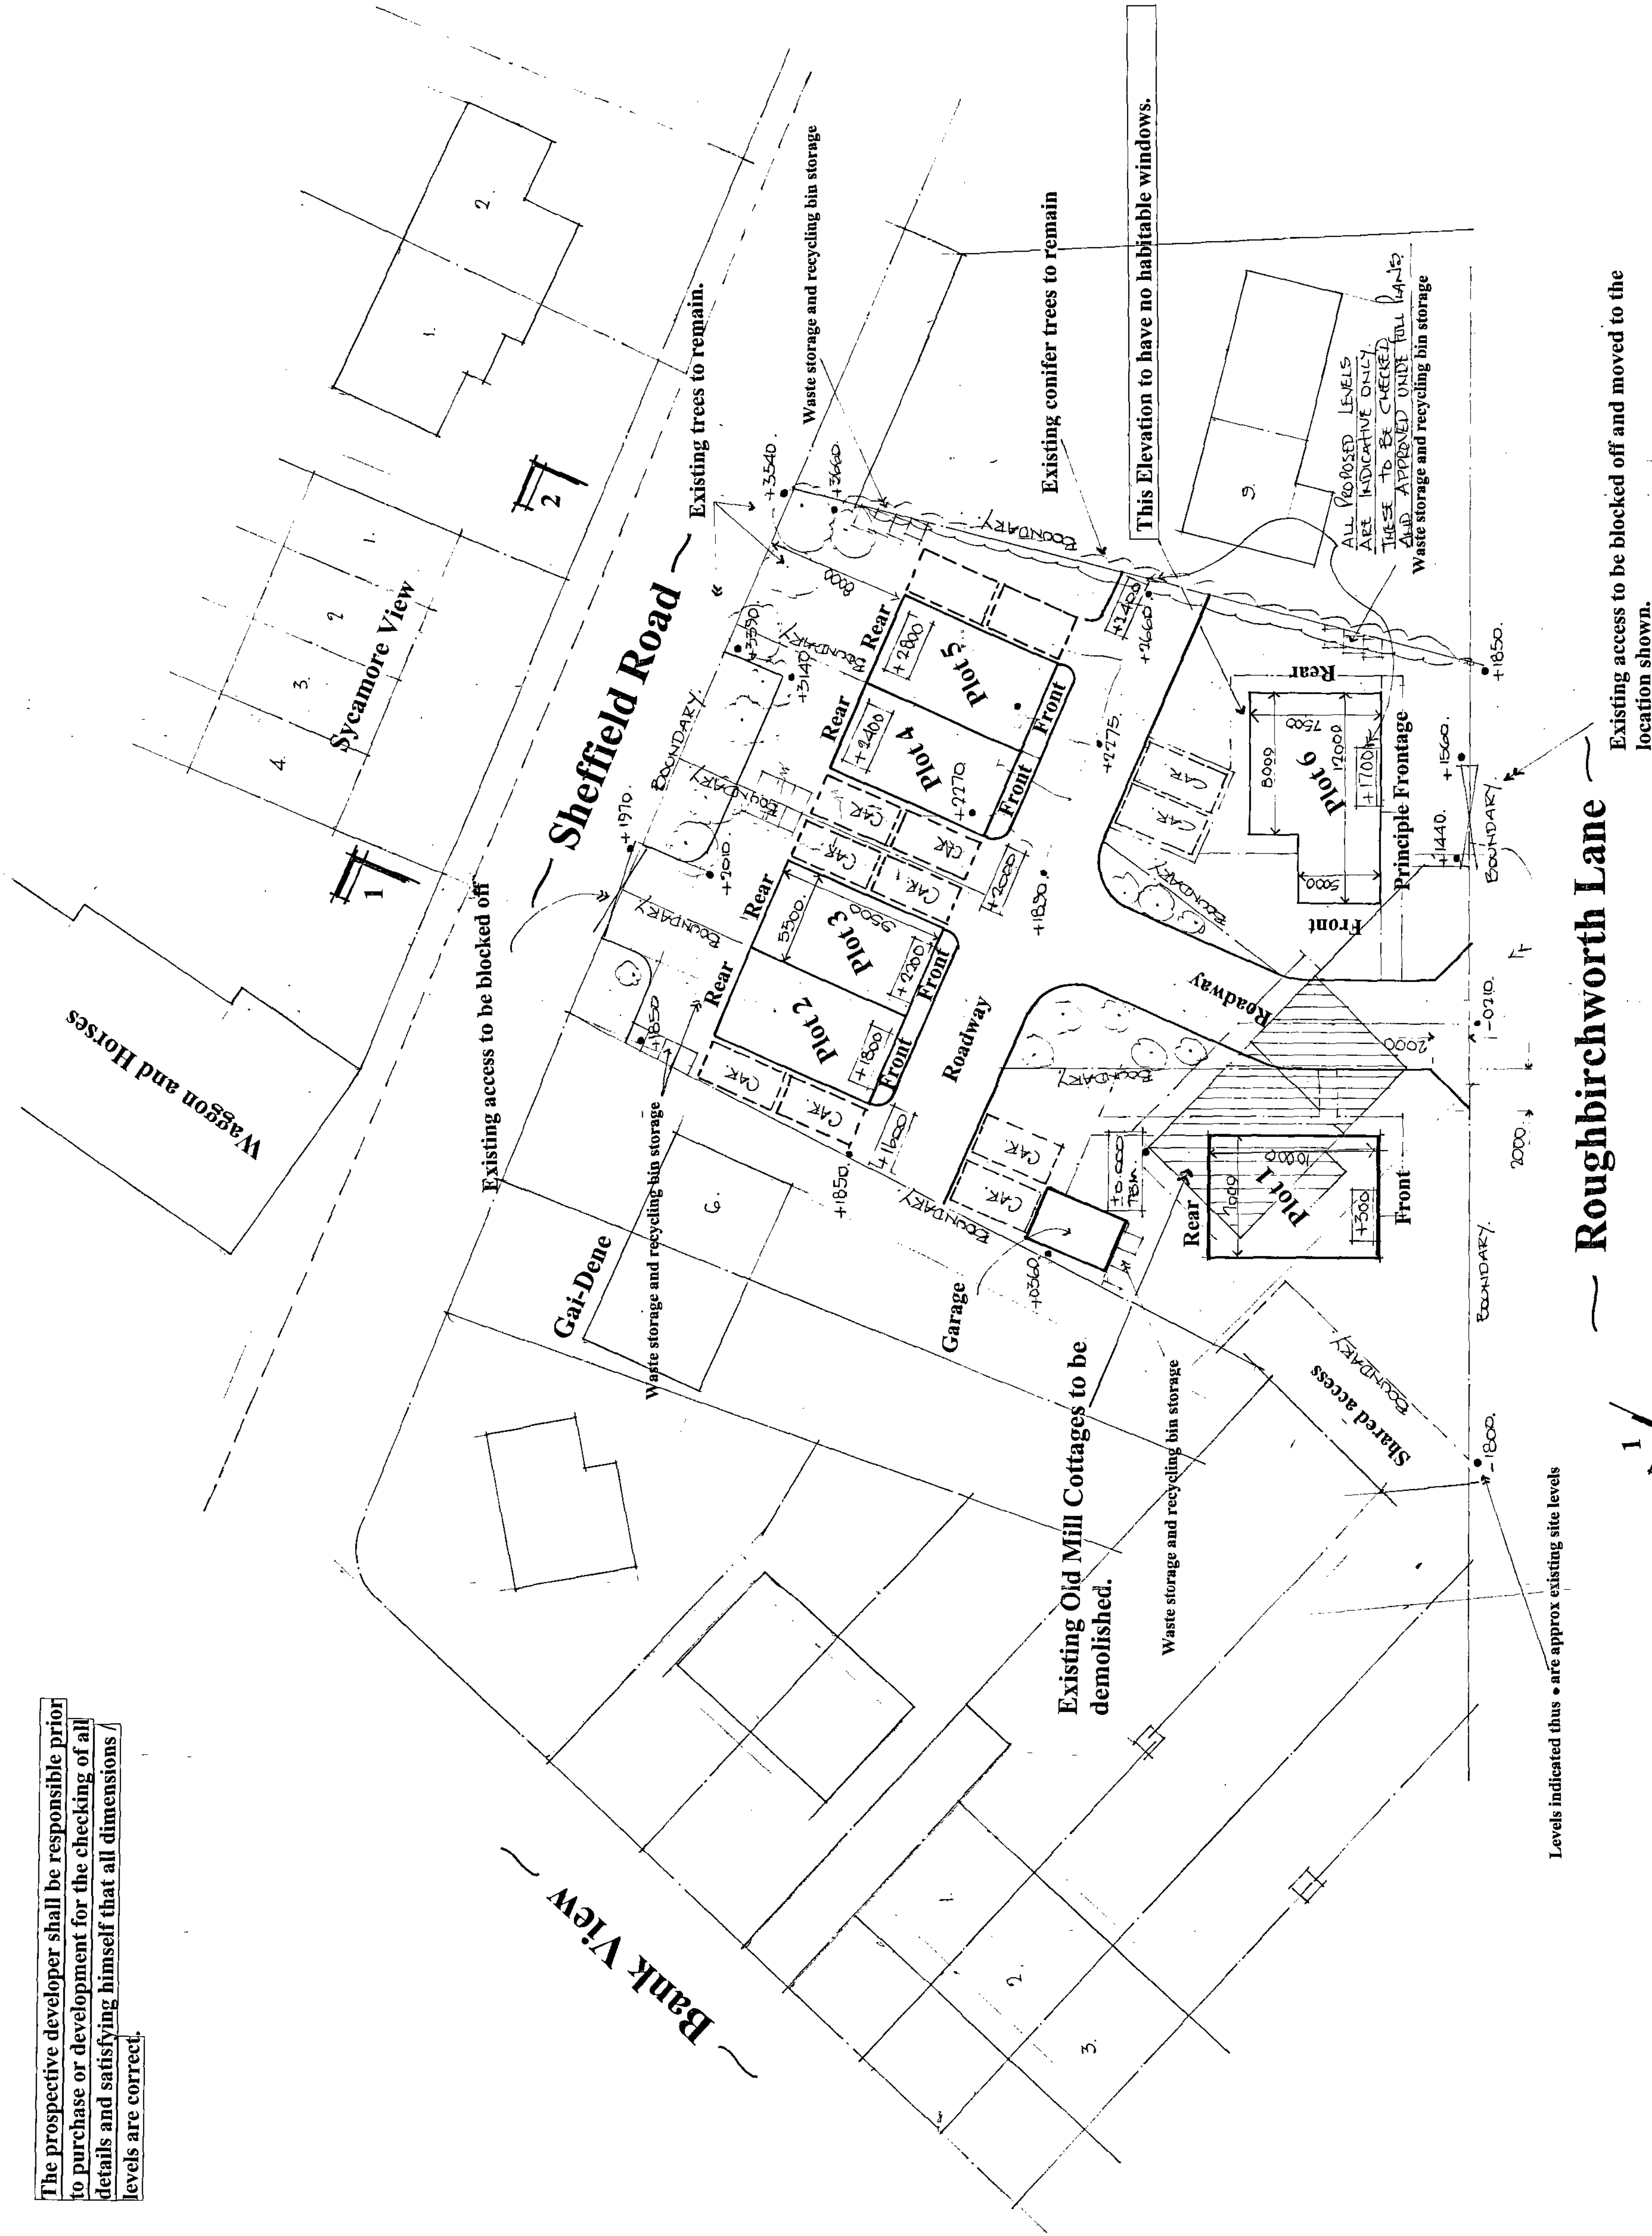

Levels indicated thus • are approx existing site levels

— Roughbircworth Lane

Existing access to be blocked off and moved to the location shown.

