


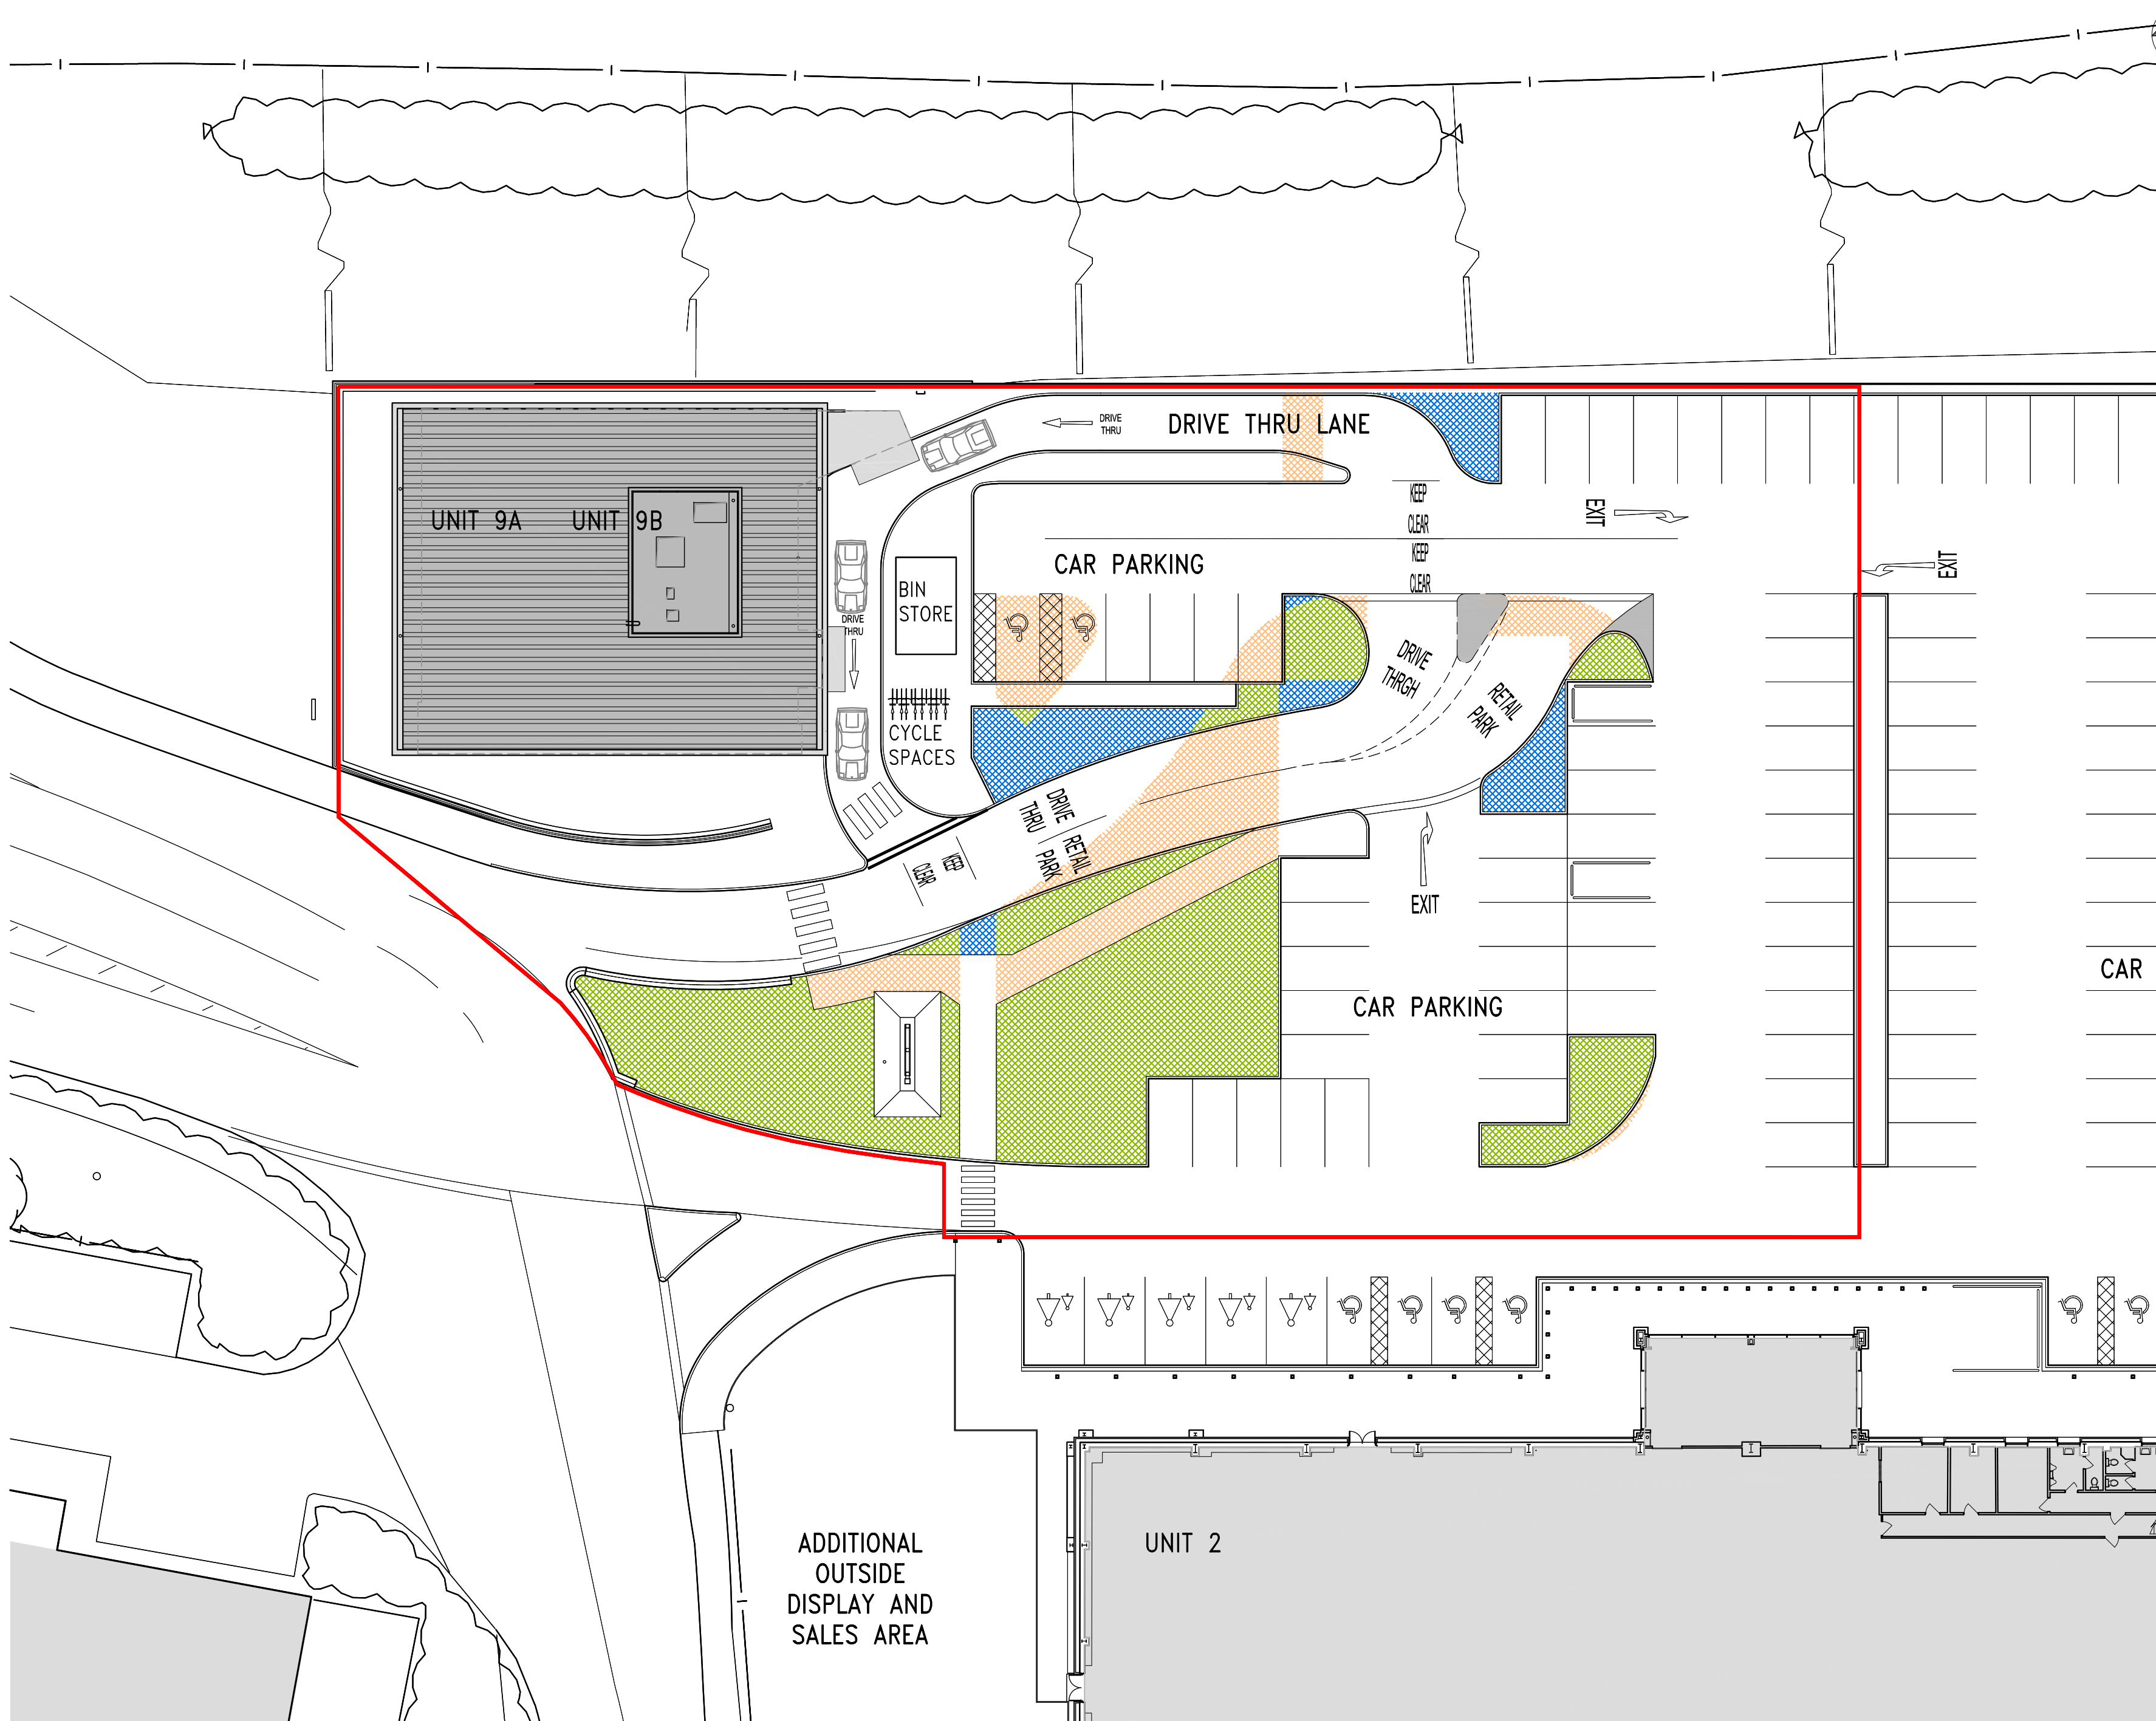

SCHEDULE OF ACCOMMODATION:

- AREA OF WORK – 0.86 ACRES
- EXISTING SOFT LANDSCAPE TO BE RETAINED
367sqm
- EXISTING SOFT LANDSCAPE TO BE REMOVED
169sqm
- NEW SOFT LANDSCAPE
79sqm

Rev	Description	Date	By	Chk
-----	-------------	------	----	-----

Status	Purpose for Issue			
Planning	☐	Tender	☐	INFORMATION
Construction	☐	As Built	☐	

Client
PEEL PROPERTY (INVESTMENTS) LTD

Contract
PROPOSED ALTERATIONS
UNIT 9
HARBOROUGH HILL ROAD, BARNSELY

Drawing
PROPOSED SOFT LANDSCAPE

bateandtaylor
architects

macintosh house
4a cambridge street
manchester m1 5gg
tel: 0161 236 0999
fax: 0161 236 0404
mail@bate-taylor.co.uk

Drawing No. MH1238-SK31 Revision /
Scales 1:250 @ A2 Date MAY '21
Drawn DL Checked GB

This drawing is the copyright of the Architect and may not be reproduced without licence.
DO NOT scale from this drawing.