

THIS DRAWING IS COPYRIGHT, AND REMAINS THE PROPERTY OF HTA ARCHITECTS LTD. IT IS TO BE USED ONLY FOR THE PROJECT AND SITE SPECIFICALLY IDENTIFIED. IT IS NOT TO BE REPRODUCED, COPIED, DISCLOSED OR TRANSMITTED TO THIRD PARTIES IN ANY FORM, IN WHOLE OR IN PART, WITHOUT PRIOR WRITTEN PERMISSION.

ALL DIMENSIONS SHOULD BE CHECKED ON SITE BEFORE WORK COMMENCES

SUBJECT TO
TOPOGRAPHICAL
SURVEY

TOTAL SITE AREA = 9483m²

BOUNDARY TREATMENT KEY

EXISTING METAL FENCING TO REMAIN

PROMAP TO
BE REMAINED
IN THIS AREA


SERVICE
EXIT ONLY

PEEL STREET

UNIT 2

Parent and Child
toilet bay

130 PARKING SPACES

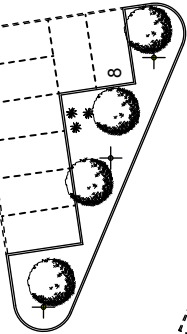

area of extensions = 2.48 sq m
existing column to be removed

EXISTING GEA = 1082 sq m
PROPOSED GEA = 1917 sq m
EXISTING GIA = 1015 sq m
PROPOSED GIA = 1949 sq m
EXISTING SALES AREA = 1208 sq m
PROPOSED SALES AREA = 1208 sq m
PROPOSED SALES AREA EXCLUDING CHAMBER = 1279 sq m

Note line of balustrade to new
full height glazing

WEST WAY

SERVICE
ENTRANCE
ONLY

SERVICE
ACCESS
ONLY

PITT STREET

NELSON STREET

C.	11.08.15	Revised balustrade used in front extension. Time removed, replaced with parent and child toilet bays.	RL
B.	03.08.15	Entrance lobby and toilet bay adjusted. Customer review accepted.	PC
A.	29.08.15	Issued for construction. 747-01-309 Rev B	LS
Rev	Date	Description	Drawn

htaarchitects

York Place Studio
8 Briarlane Street
Leeds

T: 0113 244 3457

W: www.htaarchitects.co.uk
E: info@htaarchitects.co.uk



client
Lidl UK GmbH

project
Extension to existing store,
Peel Street, Barnsley

drawing title
Proposed Boundary Treatment
Plan

date June 2015
status Preliminary
scale 1:500 @ A3
drawn LS checked MH
job no. 747-01 dwg no. 311 rev. C