

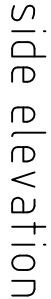
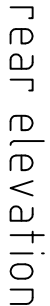
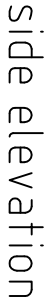
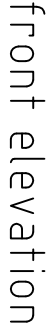
GENERAL NOTES

1/ all building work to be carried out in accordance with the buildings regulations 1985 and approved documents and revisions

2/ all materials to be of a suitable nature and match to the existing building

3/ all windows to match existing

4x16 steel lintels to be used where indicated

[illegible]

DRAWN	TITLE
M J G	EXISTING
APPROD	DETAIL
DATE	18 SHIREOAK
14-02-17	DRIVE

SCALE AT A3 1:150	DRAWING No. 001
-------------------------	--------------------