



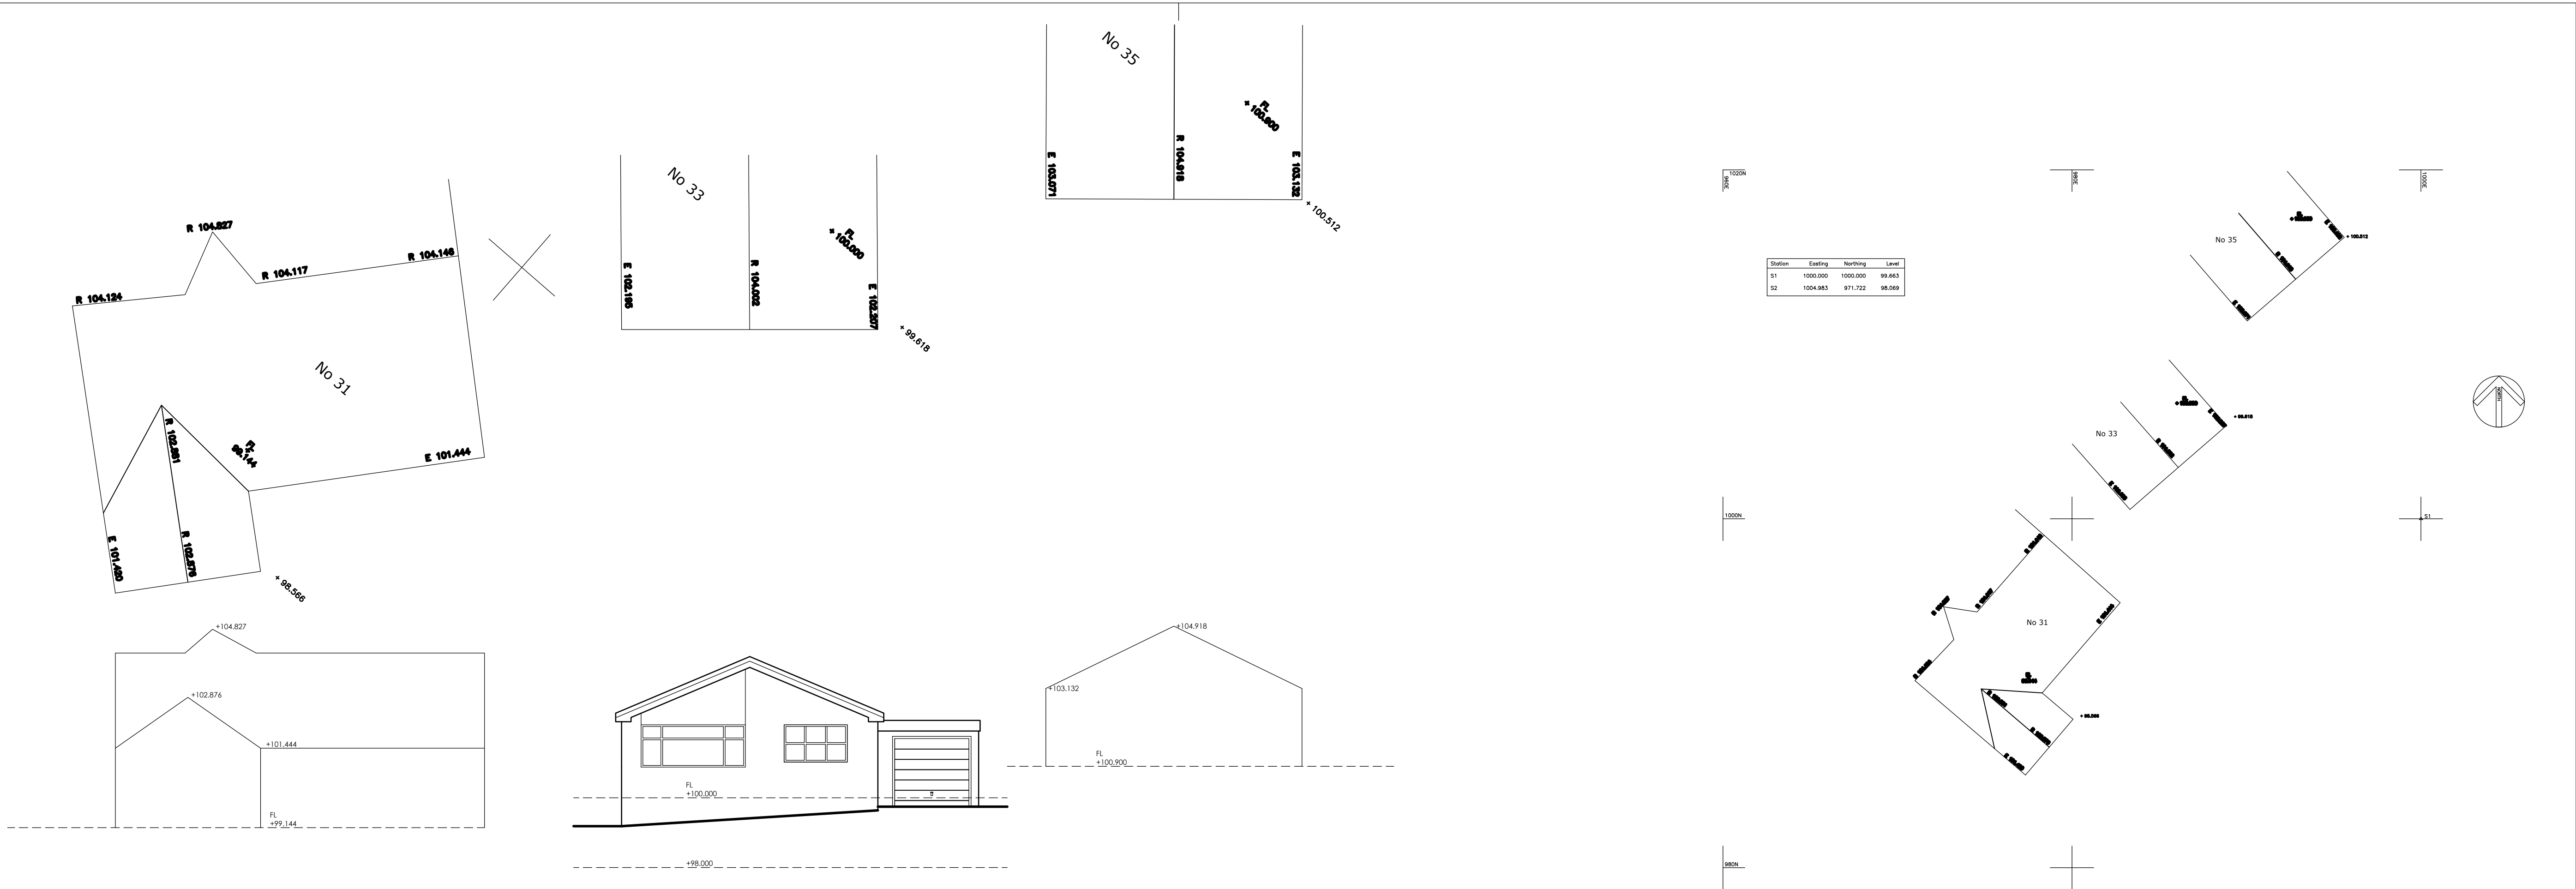

EXISTING STREET SCENE
SCALE 1:50

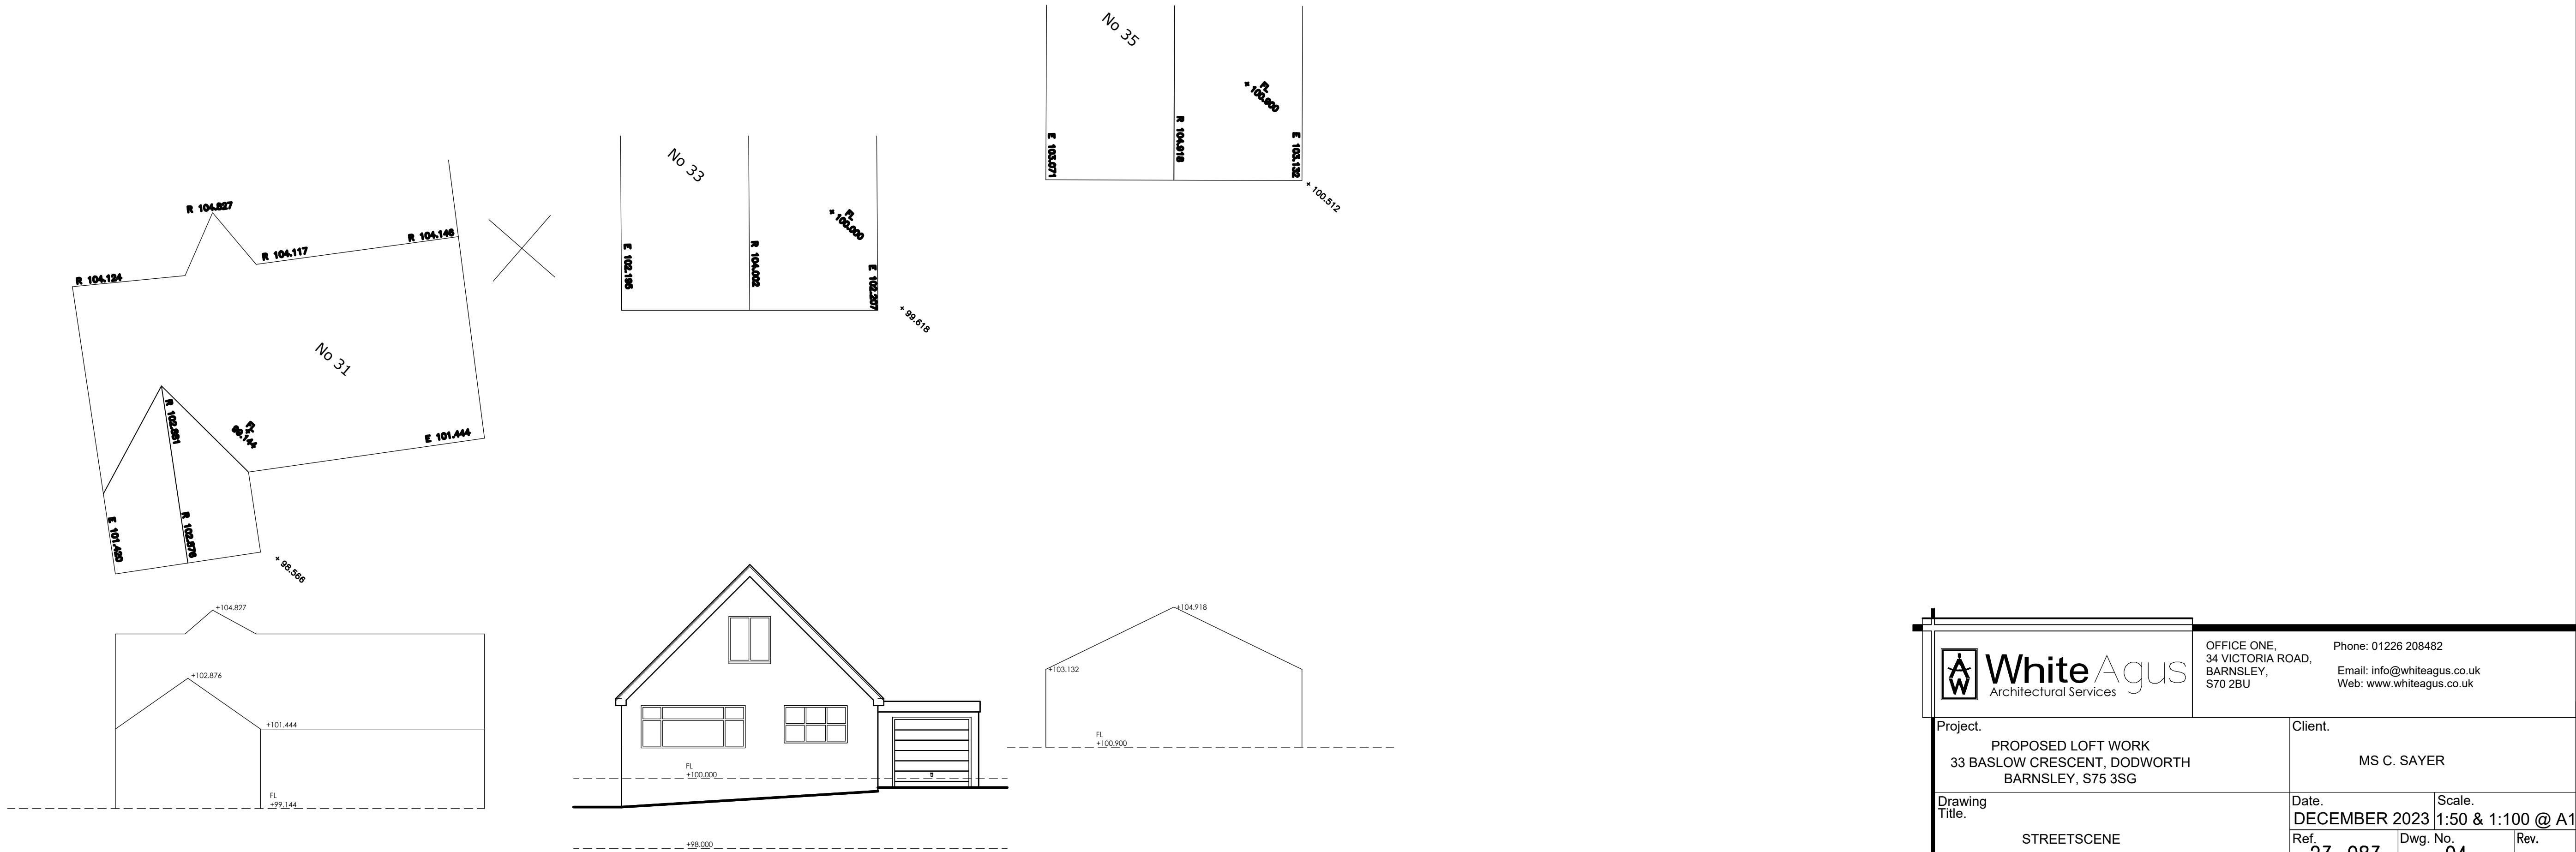

PROPOSED STREET SCENE
SCALE 1:50

			OFFICE ONE, 34 VICTORIA ROAD, BARNESLEY, S70 2BU			Phone: 01226 208482 Email: info@whiteagus.co.uk Web: www.whiteagus.co.uk		
Project. PROPOSED LOFT WORK 33 BASLOW CRESCENT, DODWORTH BARNESLEY, S75 3SG			Client. MS C. SAYER					
Drawing Title. STREETSCENE			Date. DECEMBER 2023		Scale. 1:50 & 1:100 @ A1			
			Ref. 23-083		Dwg. No. 04		Rev.	
Date	Suffix	Description	Date	Suffix	Description			