


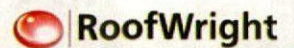

Conservatory Proposal

for

KAREN JOWITT



Greenwich Windows & Conserva **Tel:** 01924 220770 **Fax:** 01924 220779

Internal Span (mm): 4200 *Printed:* 02/09/2015

Internal Projection (mm): 3900

Price (Inc. VAT): £0.00

Roof Glazing Material: 35mm Polycarbonate (Opal)

Roof Sheet Colour:


Crestings: Fleur-de-lys & Spike

External Roof Clad: White

Internal Roof Clad: White

Windows External Colour: White

Windows Internal Colour: White

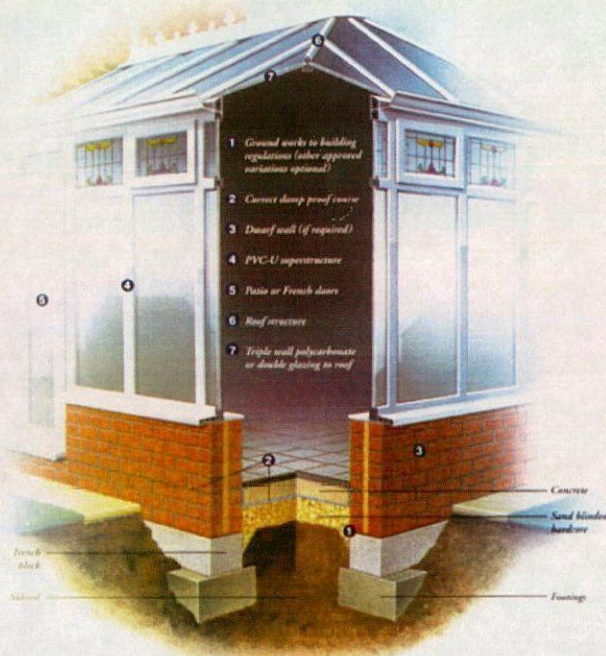

Technical Data

Internal Volume: 40.45

Floor Area: 14.63

Wall Area: 12.99

External Heights: 3336

Pitches: 25.0°

Options



All prices are subject to survey. The given price includes site clearance, footings, brickwork, electrical sockets and lights, plastering and flooring, window frames, roof and all glazing and assembly.

The price **does not** include tiling, decoration, fans, blinds or any other accessories.

The site will be left tidy after work each evening and on completion all waste materials will be removed from site.





Please note that construction sites are dangerous places and children should not be allowed near them under any circumstances.

Quotation for KAREN JOWITT

Greenwich Windows & Conservatories

Tel: 01924 220770

Fax: 01924 220779

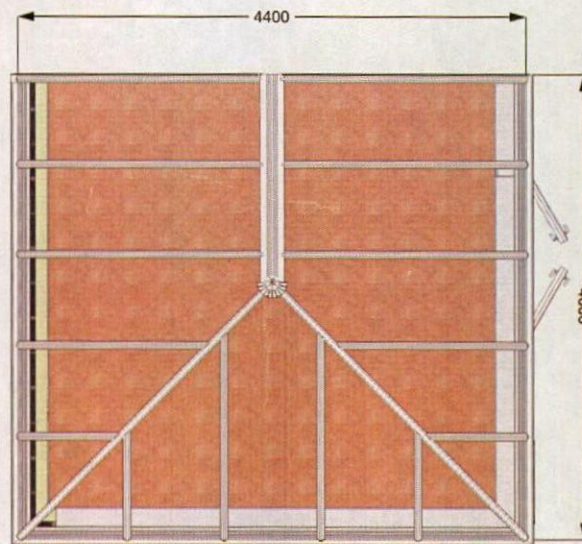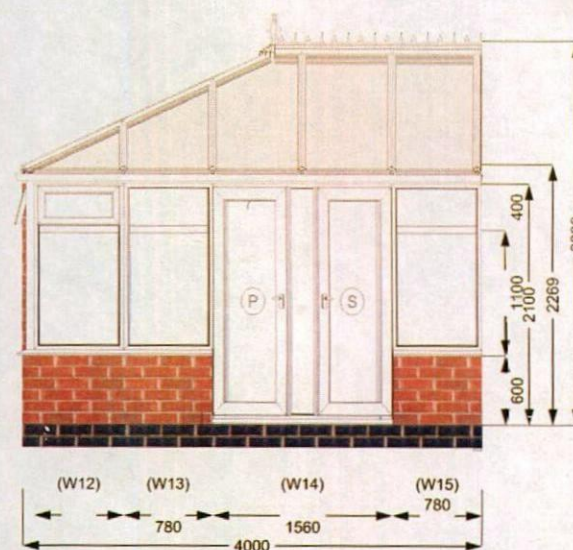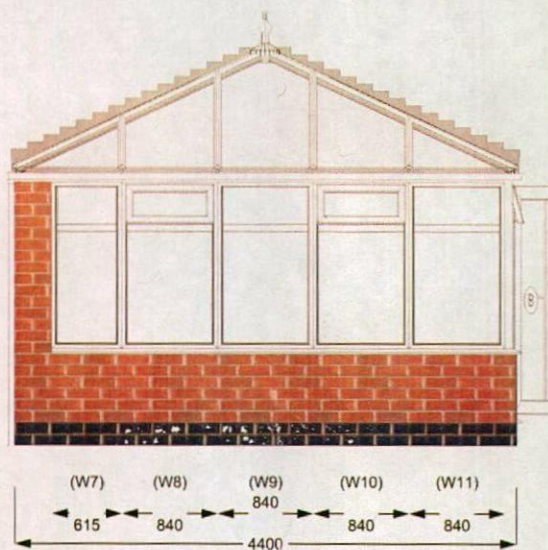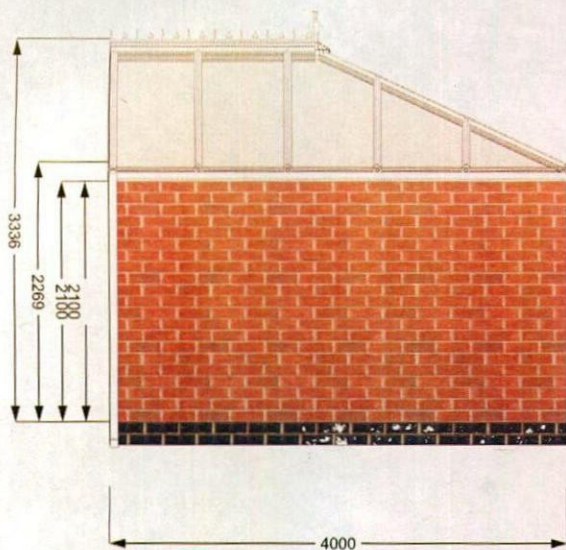

Delivery Address:

Reference:

QuoteNumber: 1061


Price (Ex VAT): £0.00

Price (Inc VAT): £0.00









KAREN JOWITT

Dual 3D View

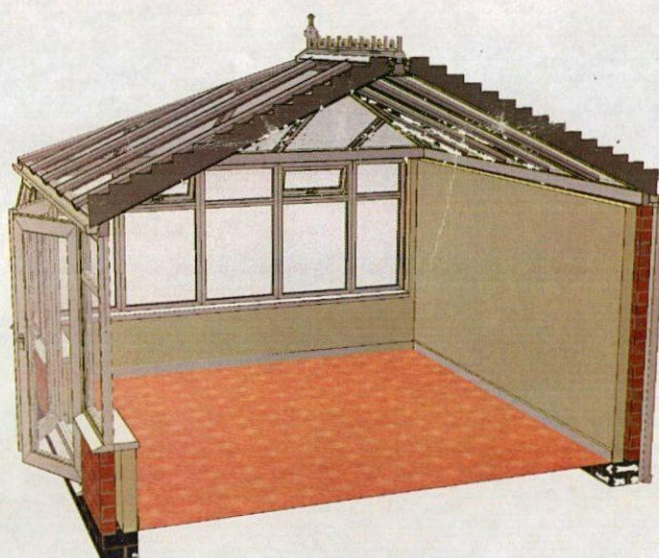

Span:	4200 mm
Order Number:	1061
Projection:	3900 mm
Customer:	KAREN JOWITT
Pitch:	25.0°
Reference:	
External Heights:	3336
Delivery Date:	30/12/1899
Base Heights:	3138
Price Ex Tax:	Please Call
Floor Area:	14.63m ²
Price Inc Tax :	Please Call
Wall Area:	12.99m ²
Drawn By:	
Volume:	40.45m ³
Roof Colour:	White
Dataset:	Aluminium 6.108
Glazing Material:	35mm Polycarbonate (Opal)
Cresting:	Fleur-de-lys & Spike
Window Colour:	White

Guttering:	White
Cill Colour:	White
Sheet Area:	18.12m ²
Glazed:	True
Bar Type:	Standard
Hip Type:	Standard
RingBeam Type:	Standard
Bar Material:	Aluminium/PVCu
Frame Profile:	Default 70mm
Options:	
Dwarf Wall Height:	600 mm
Notes:	
Cill Type:	50mm Cill
Int. Window Colour:	White
Ext. Window Colour:	White
Roof System:	Aluminium 6.108
Software Version:	6.9.0.204
Int. Roof Colour:	White
Ext. Roof Colour:	White

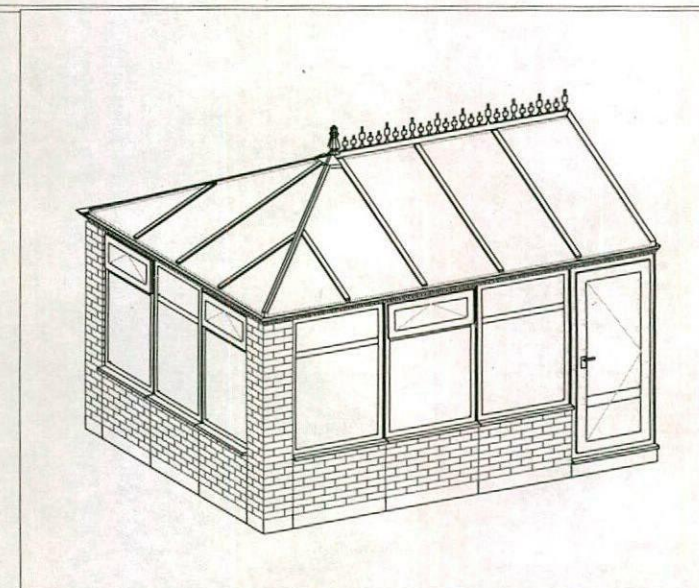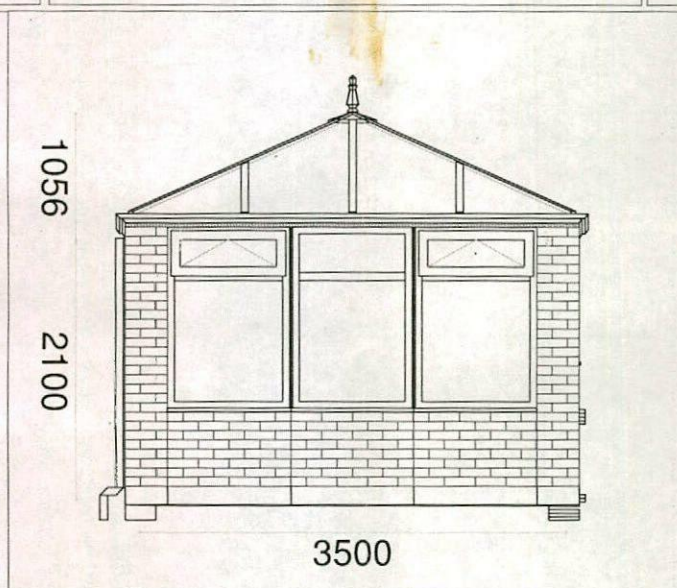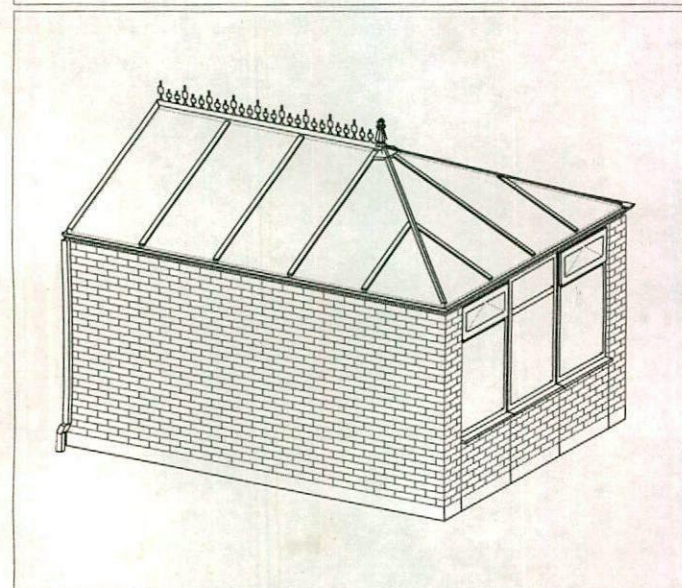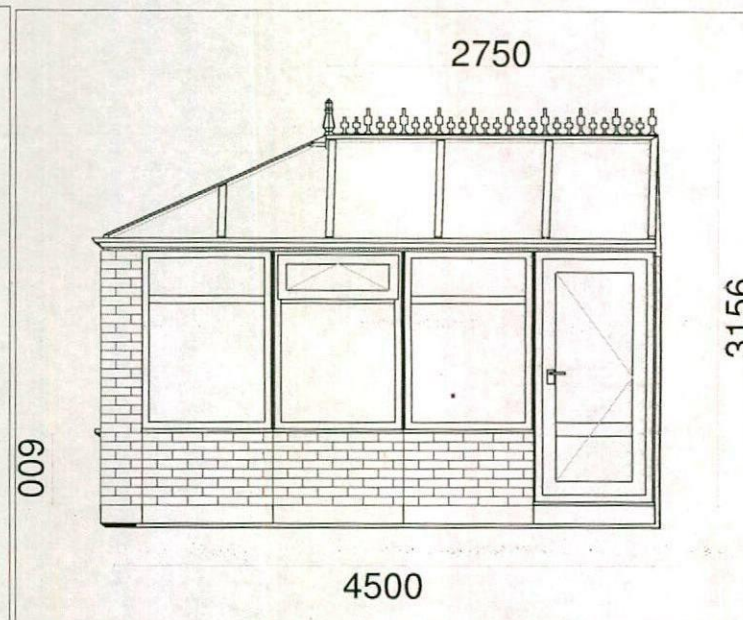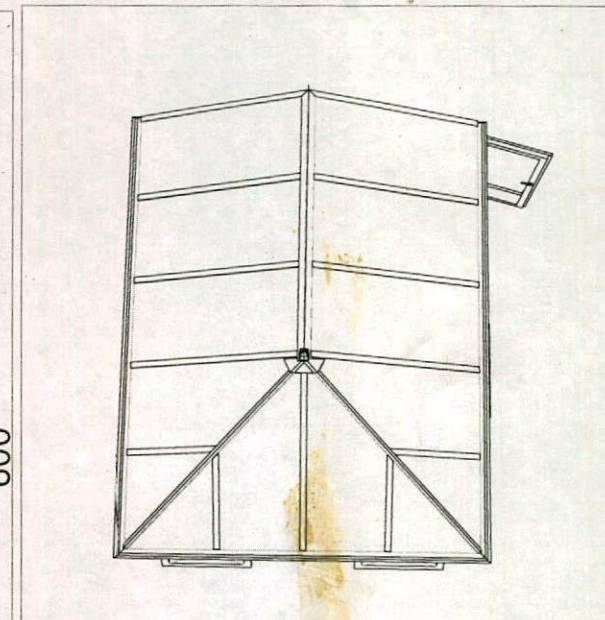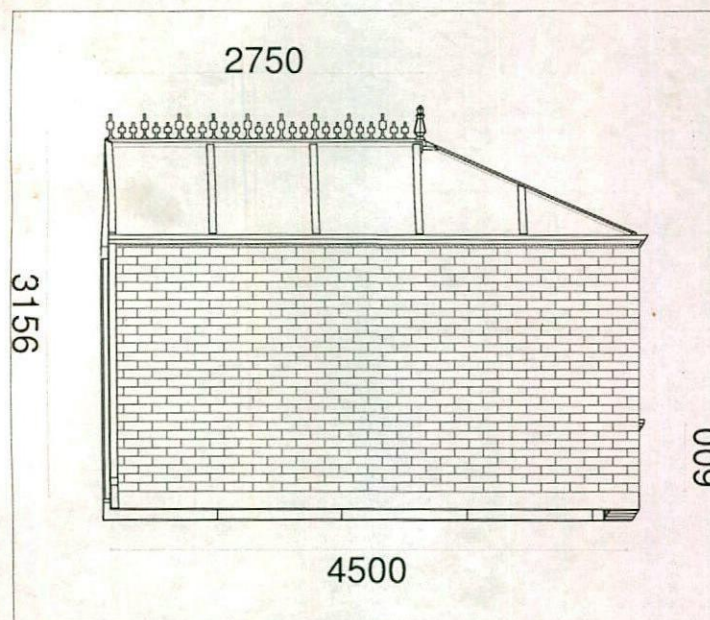

AJUST 4 YOU
FLAT 56
HAVER HILL GROVE
WOMBWELL
S73 0DH
TEL: 07551 990447

QUOTE NO: Qs220985
REF: EDWARDIAN

All dimensions are in millimetres

ALL SIZES SHOWN ARE INTERNAL FRAME
ALL HEIGHTS SHOWN ARE TO EXTERNAL CAPPINGS

****6 PART C.A.D.****