


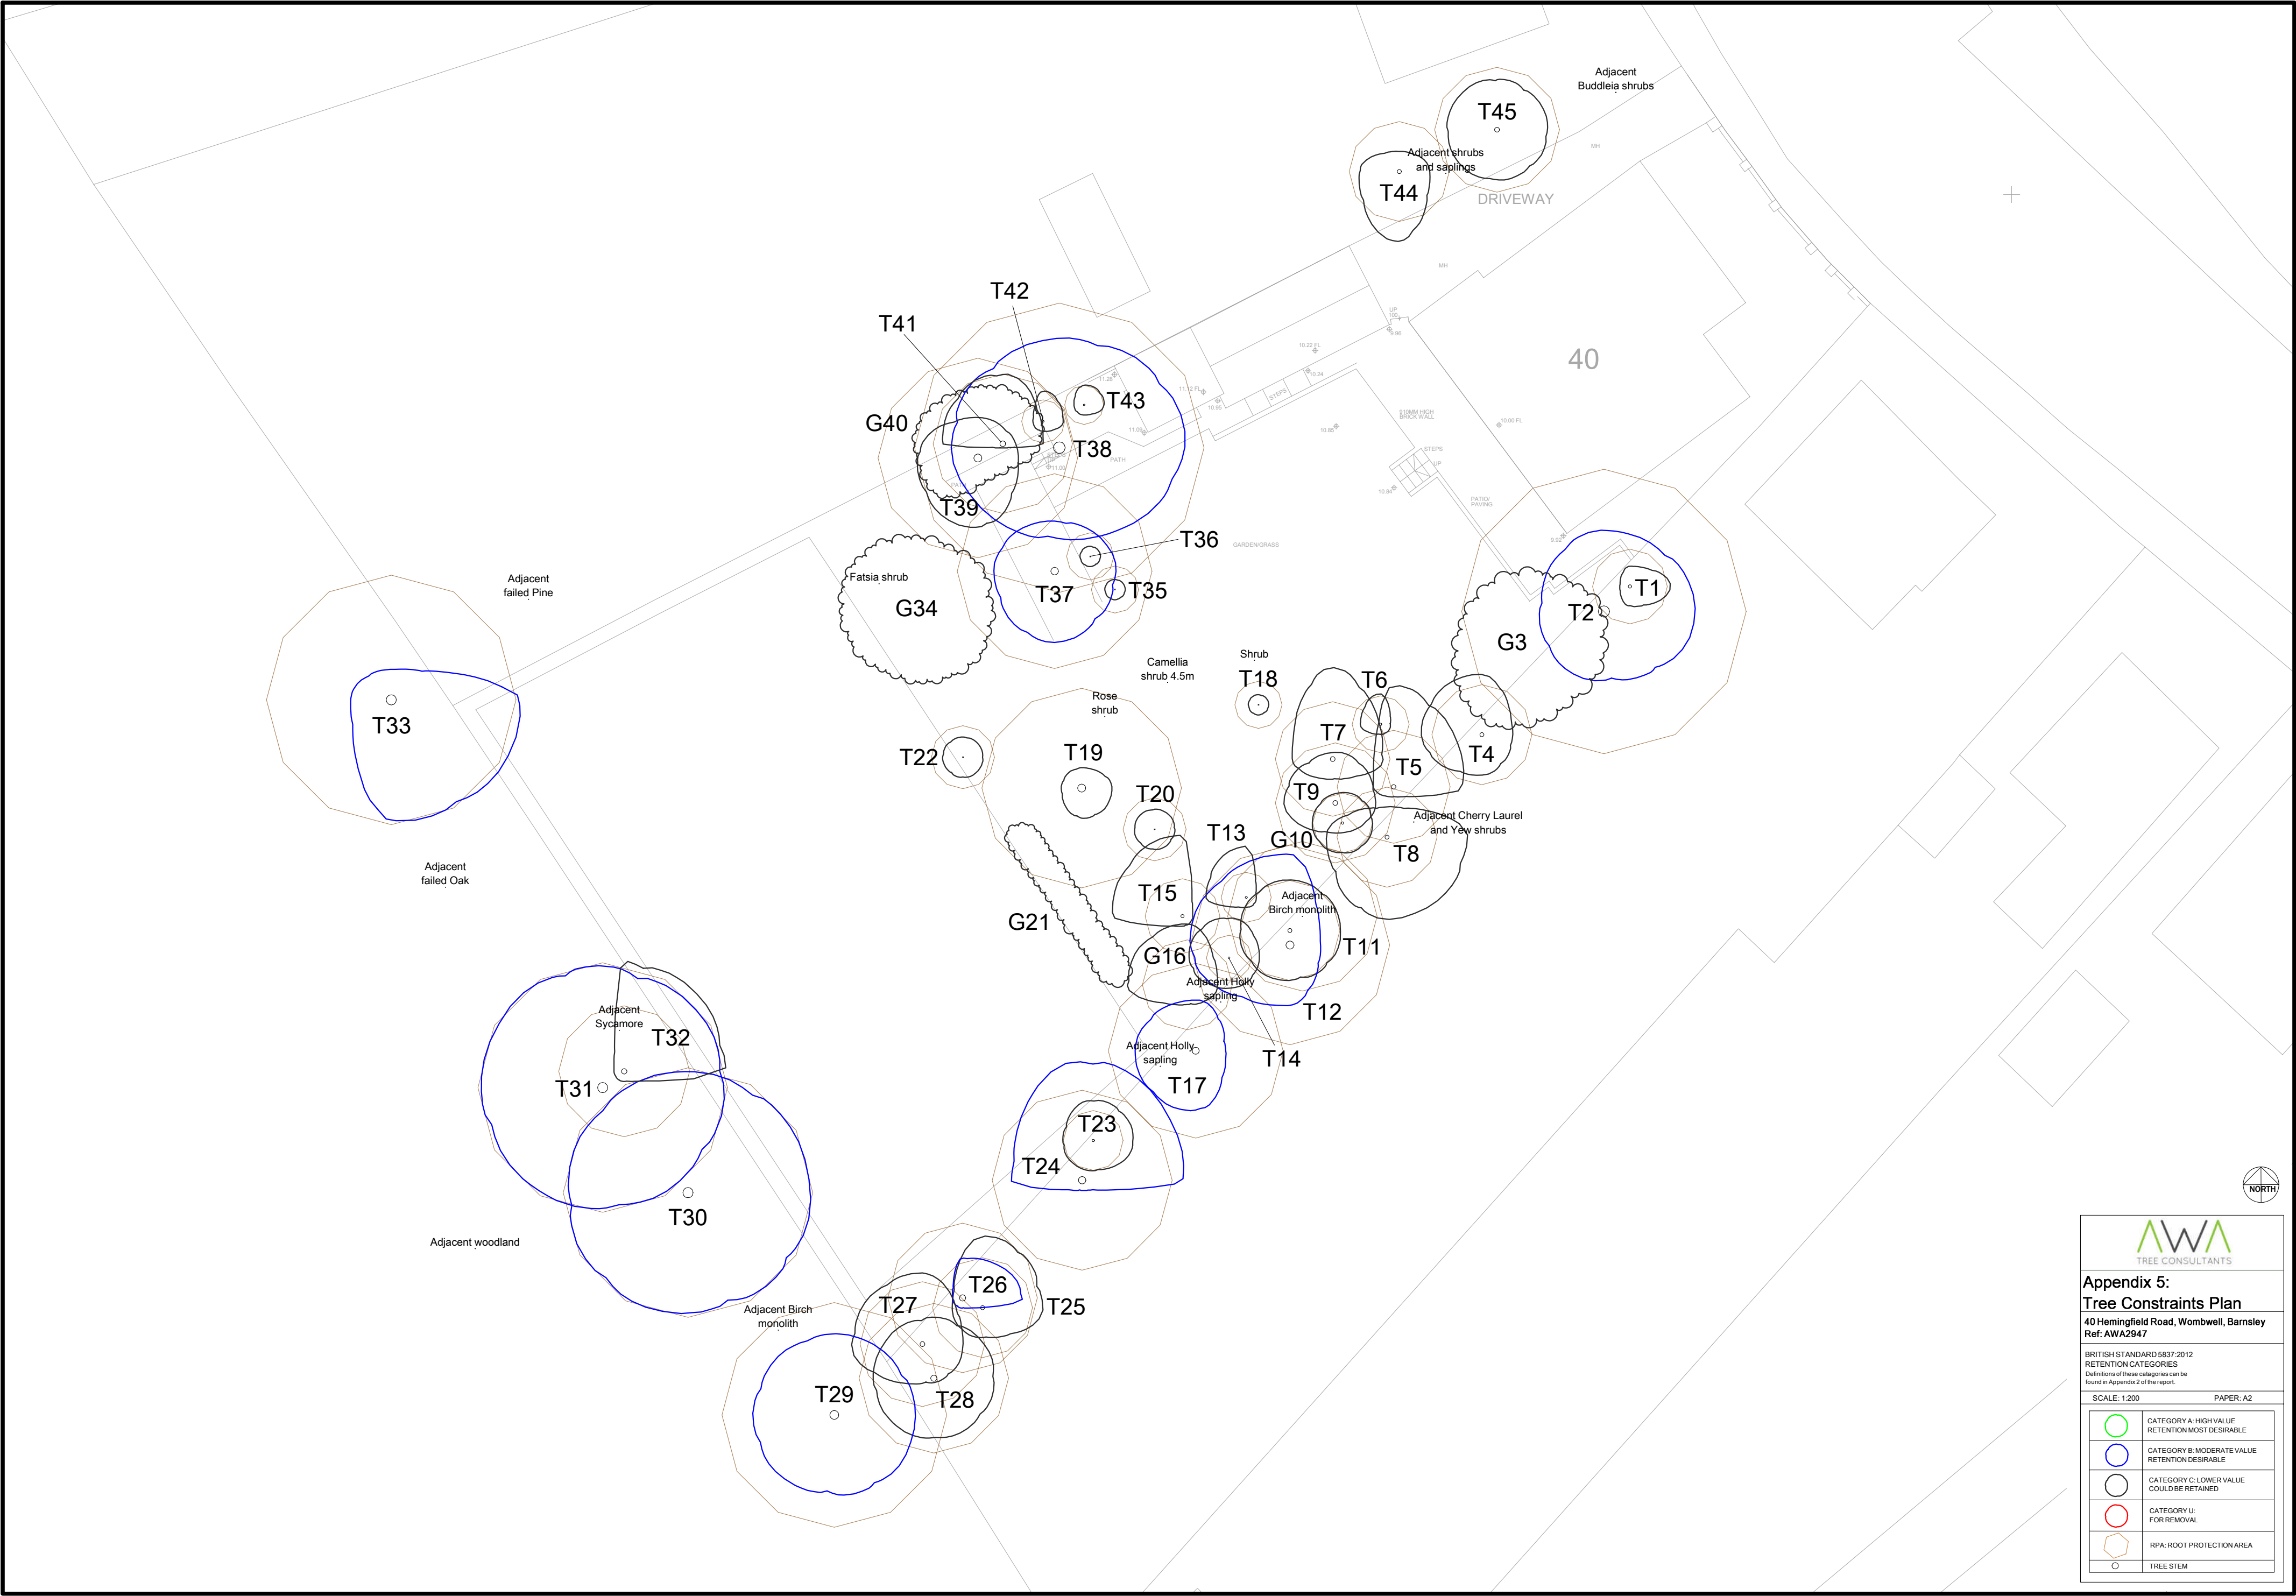



Appendix 5:
Tree Constraints Plan
40 Hemingfield Road, Wombwell, Barnsley
Ref: AWA2947

BRITISH STANDARD 5837:2012
RETENTION CATEGORIES
Definitions of these categories can be found in Appendix 2 of the report.

SCALE: 1:200 PAPER: A2

	CATEGORY A: HIGH VALUE RETENTION MOST DESIRABLE
	CATEGORY B: MODERATE VALUE RETENTION DESIRABLE
	CATEGORY C: LOWER VALUE COULD BE RETAINED
	CATEGORY U: FOR REMOVAL
	RPA: ROOT PROTECTION AREA
	TREE STEM