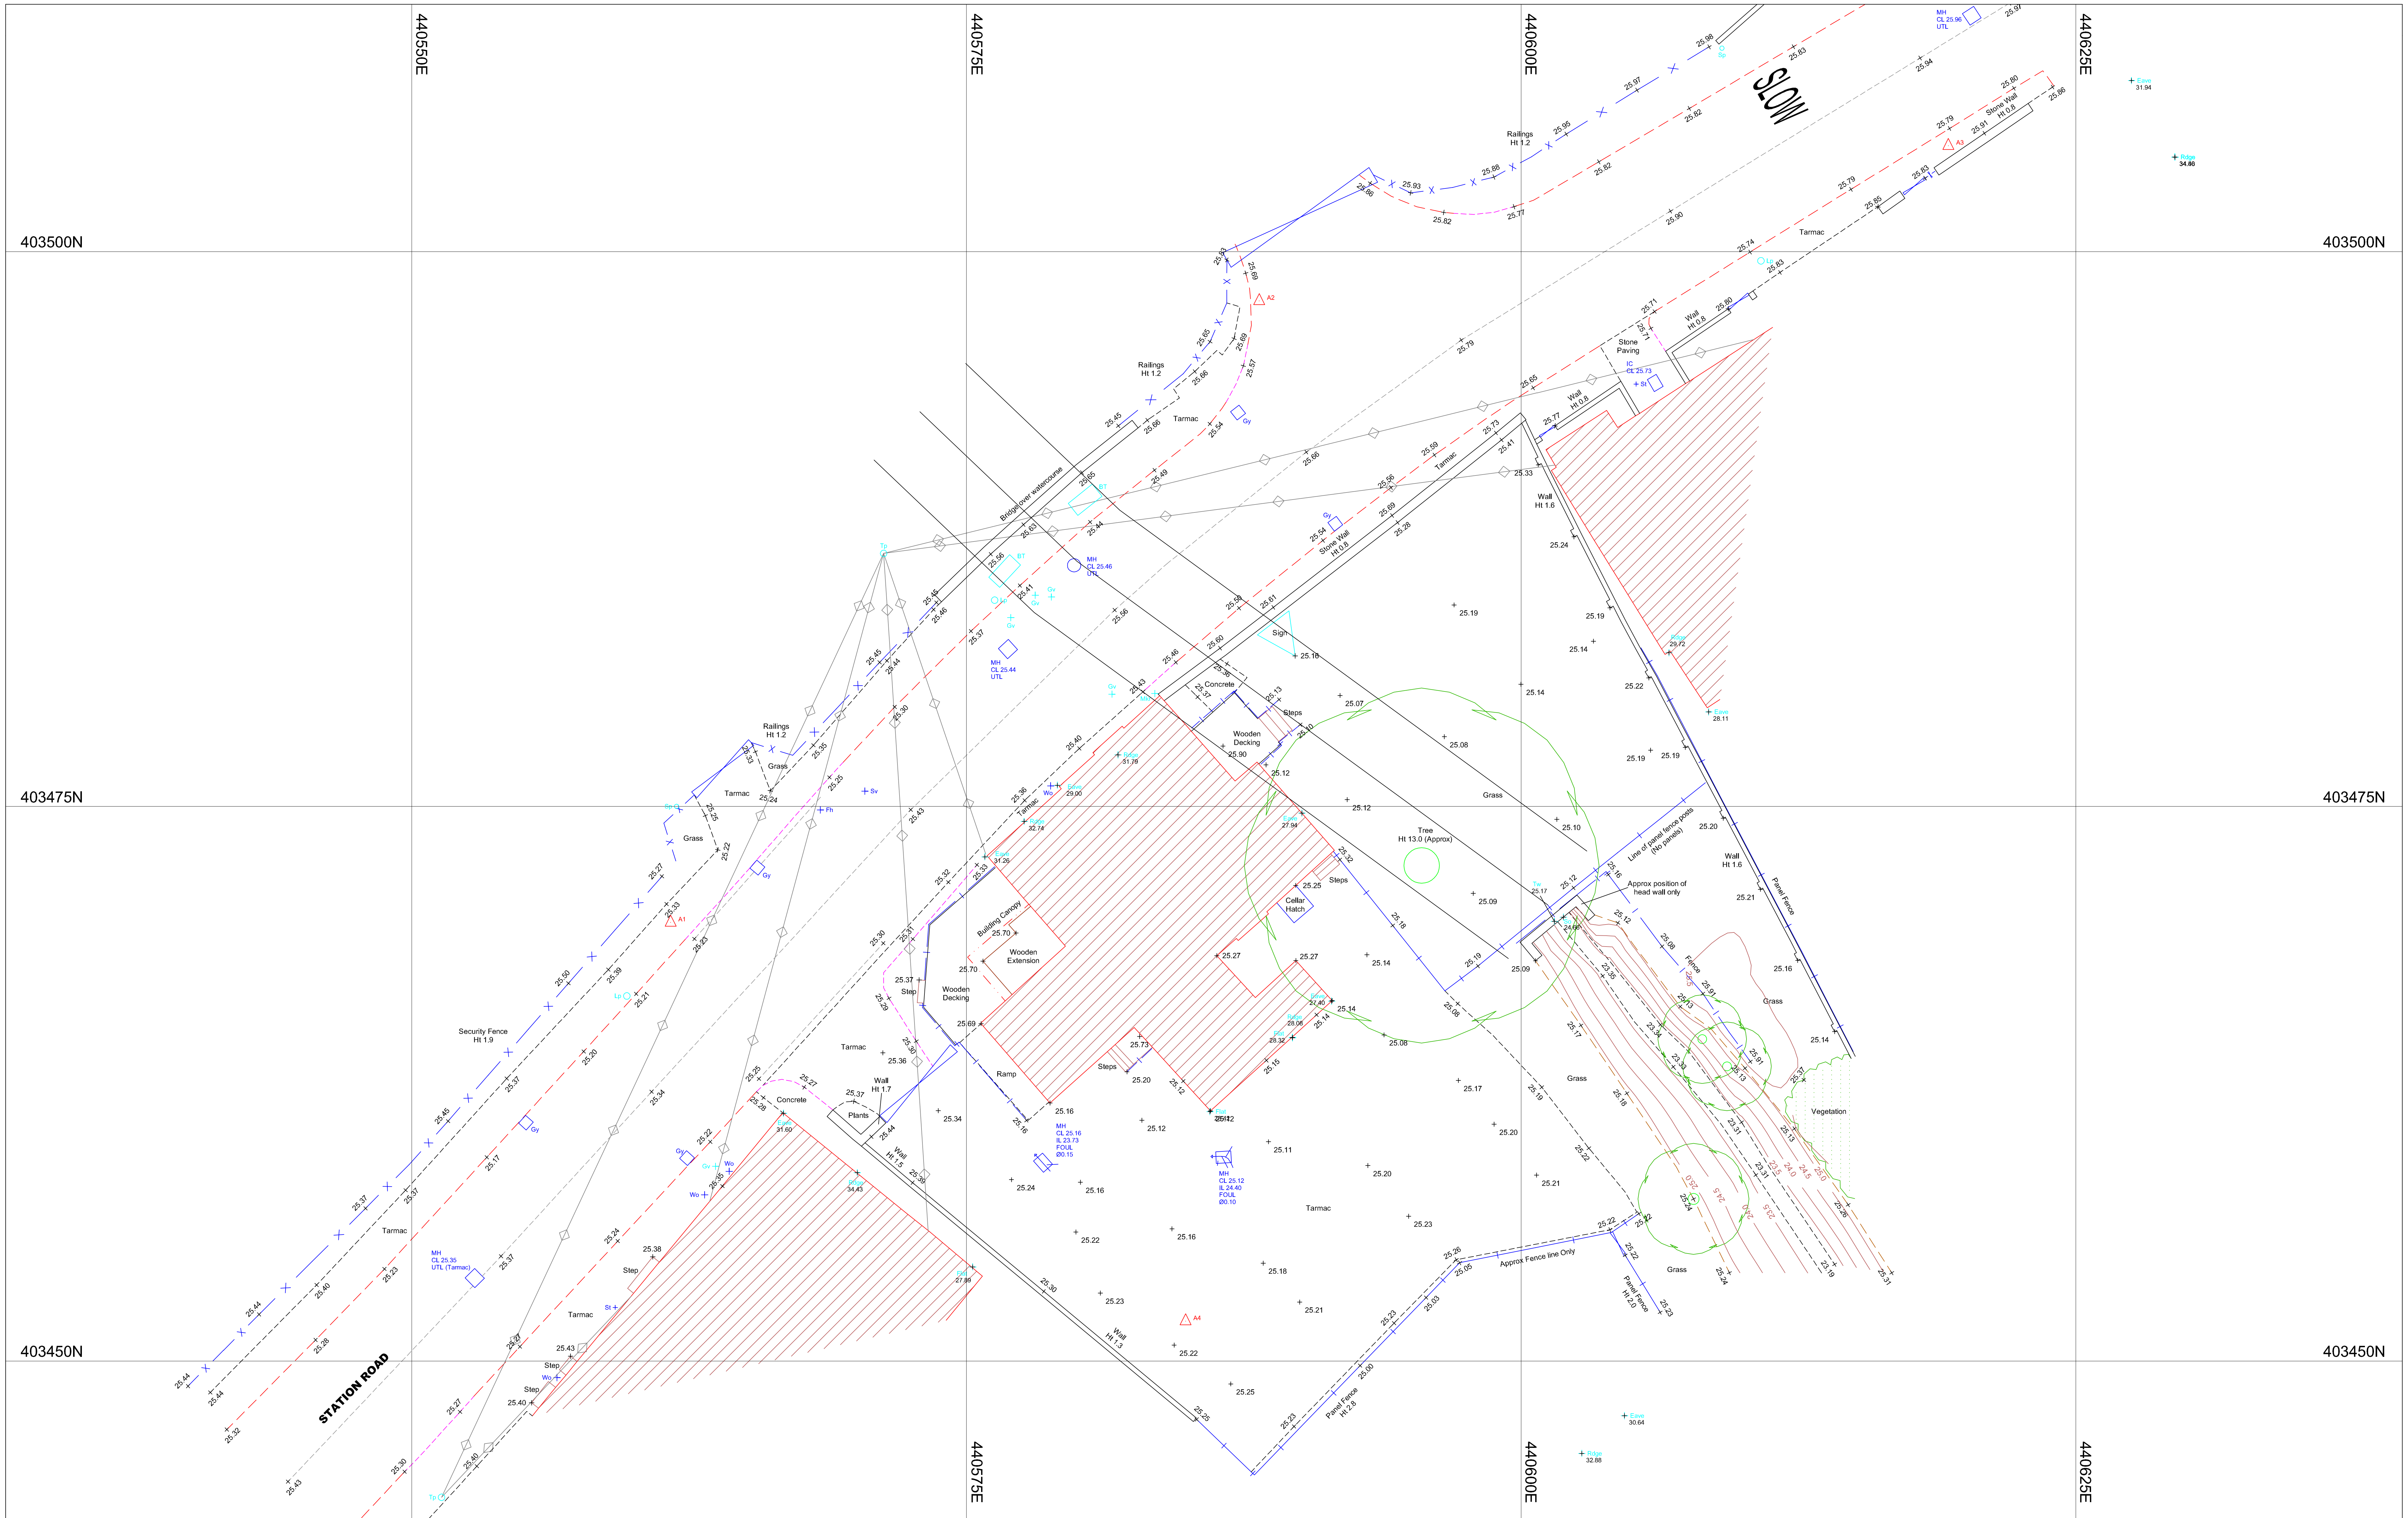

REV. NO.	DESCRIPTION TO REVISION	REV. BY	DATE
A			
B			
C			
D			

NOTES:

TERRA MEASUREMENT

Telephone 01773 790080 Fax 01773 790080
Email info@terrameasurement.com
Website www.terrameasurement.com

Survey, Measurement and Specialist Solutions for:
Design - Construction - Refurbishment - Urban & Rural Development
Transport Infrastructure - Mine and Quarry - Retail - Intelligent Data

CLIENT: DK DESIGNS

PROJECT: STATION ROAD
WOMBWELL, SOUTH YORKSHIRE

TITLE: TOPOGRAPHICAL SURVEY

DATE: 05.12.13

GRID: ORDNANCE SURVEY	LEVEL: ORDNANCE SURVEY	DATA TYPE: 2D	OTHER DATA AVAILABLE: 3D ACAD - YES 3D GROUND MODEL - YES POINT CLOUD - NO SECTIONS - YES CUT & FILL ANALYSIS - YES	
DRAWN BY: AJB	SCALE @ A2: 1:200	PROJECT NO.: 1081	DRAWING NAME: 1081_OGL	REV. 1

N
W E
S