






Existing Front Elevation (1)

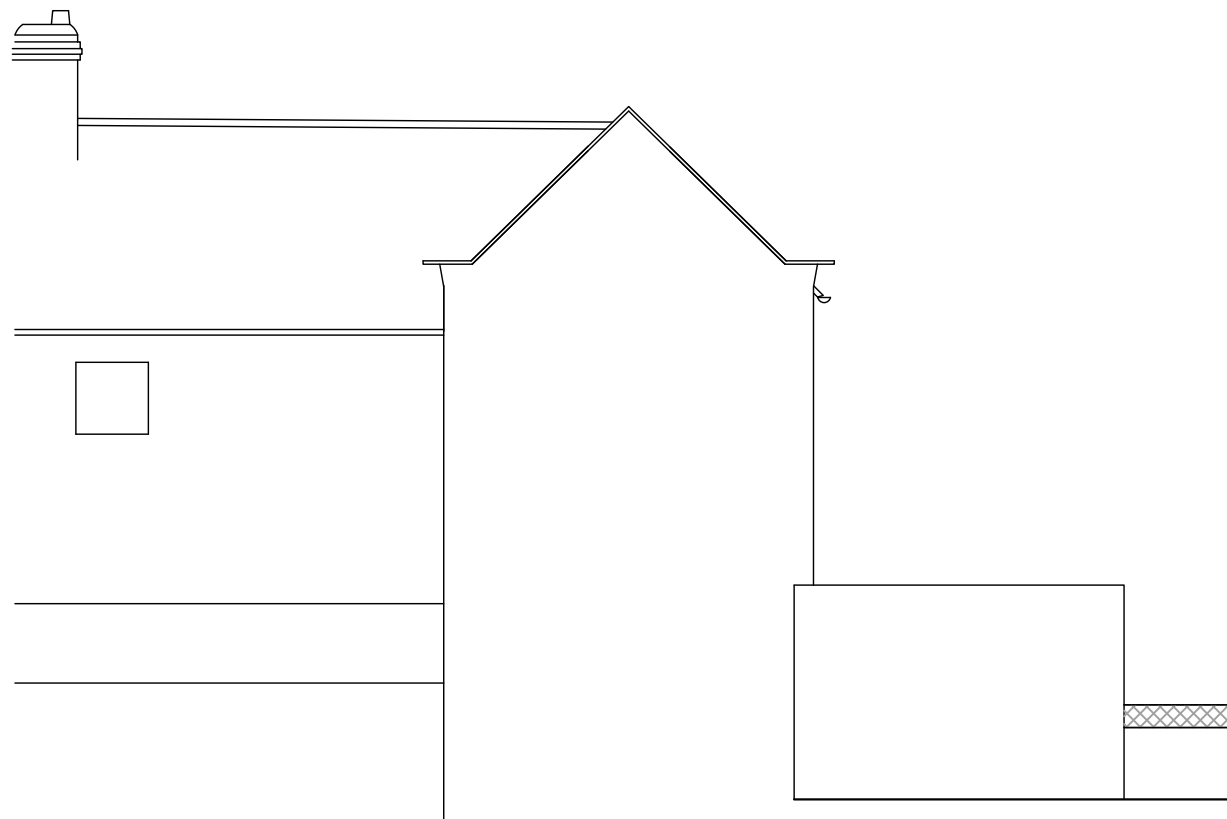

Existing Side Elevation (2)

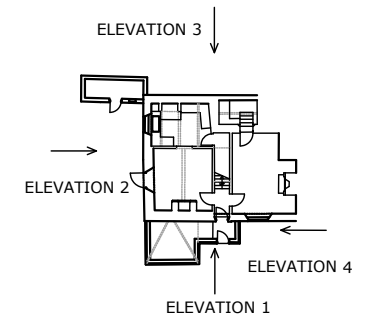

Existing Rear Elevation (3)

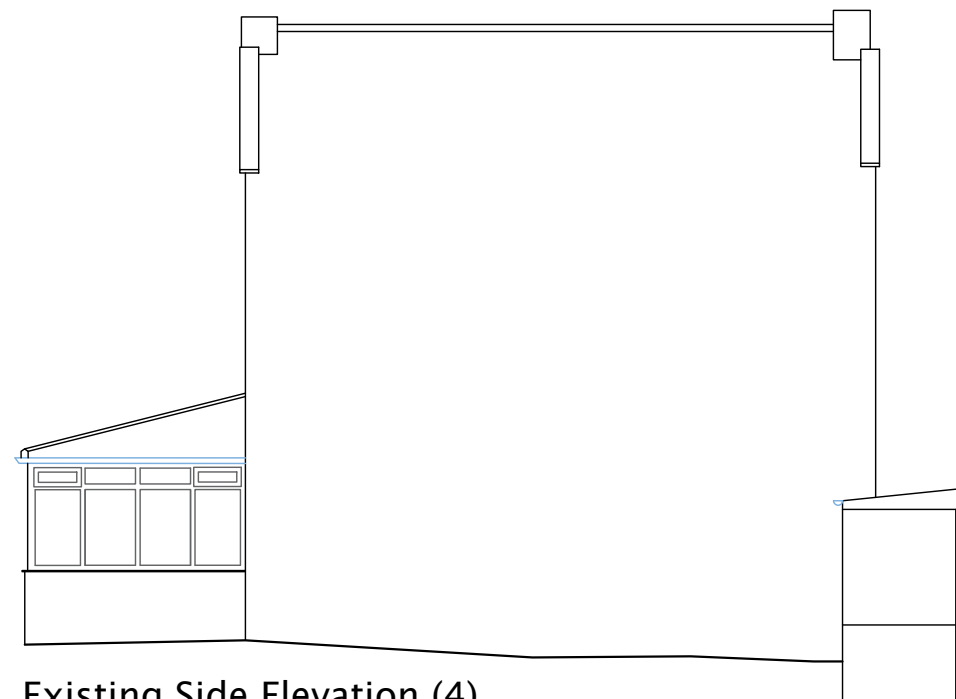

Existing Side Elevation (4)

Client: Mr & Mrs Webb Proposed Side and Rear Extension	Date: Mar 23		Scale @ A3: 1:100		Rev.	Description	Date	soar works, 14 knutton road sheffield, s5 9nu  www.mbas-architecture.co.uk T 0114 321 6427 M 07919 116224	 architecture
					A	Boundary Wall Height Indicated to North planning submission	27.03.23		
Drawing Title: Existing Elevations 9 HIGH STREET THURNSCOE	Drawing reference: P/23/006/								
	Drawing Number: 03			Rev. A					