



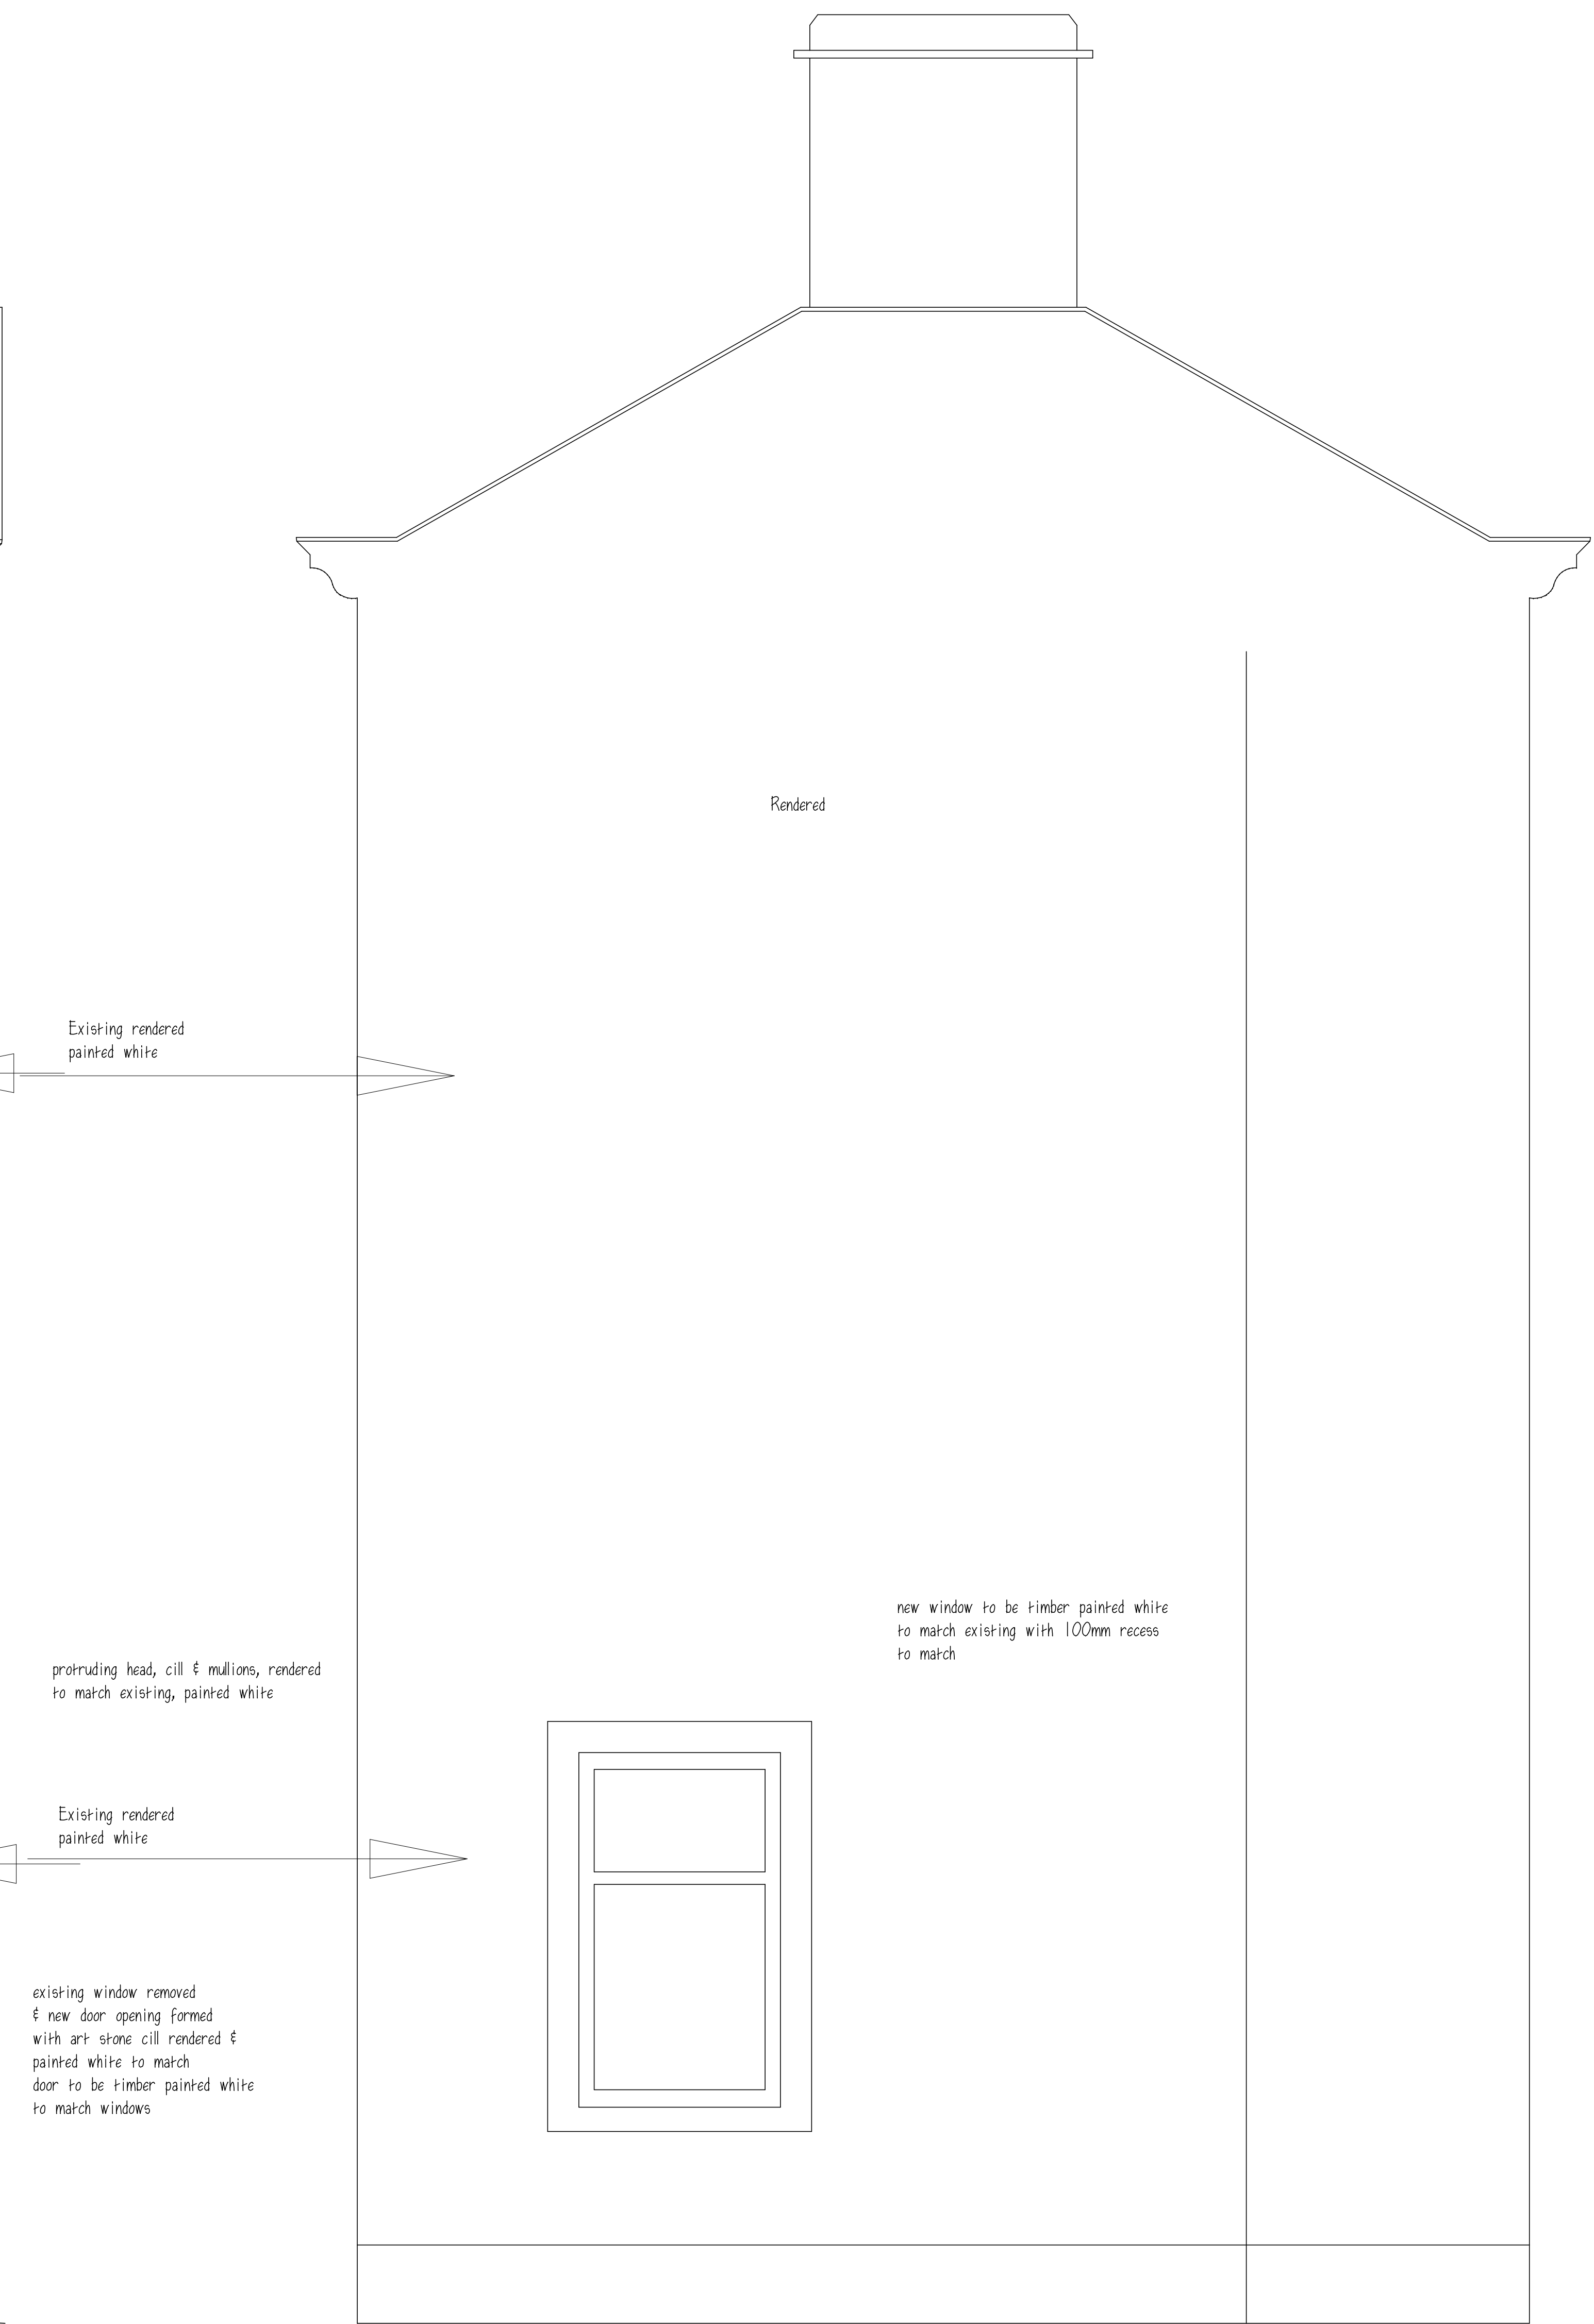

West Facing



South Facing

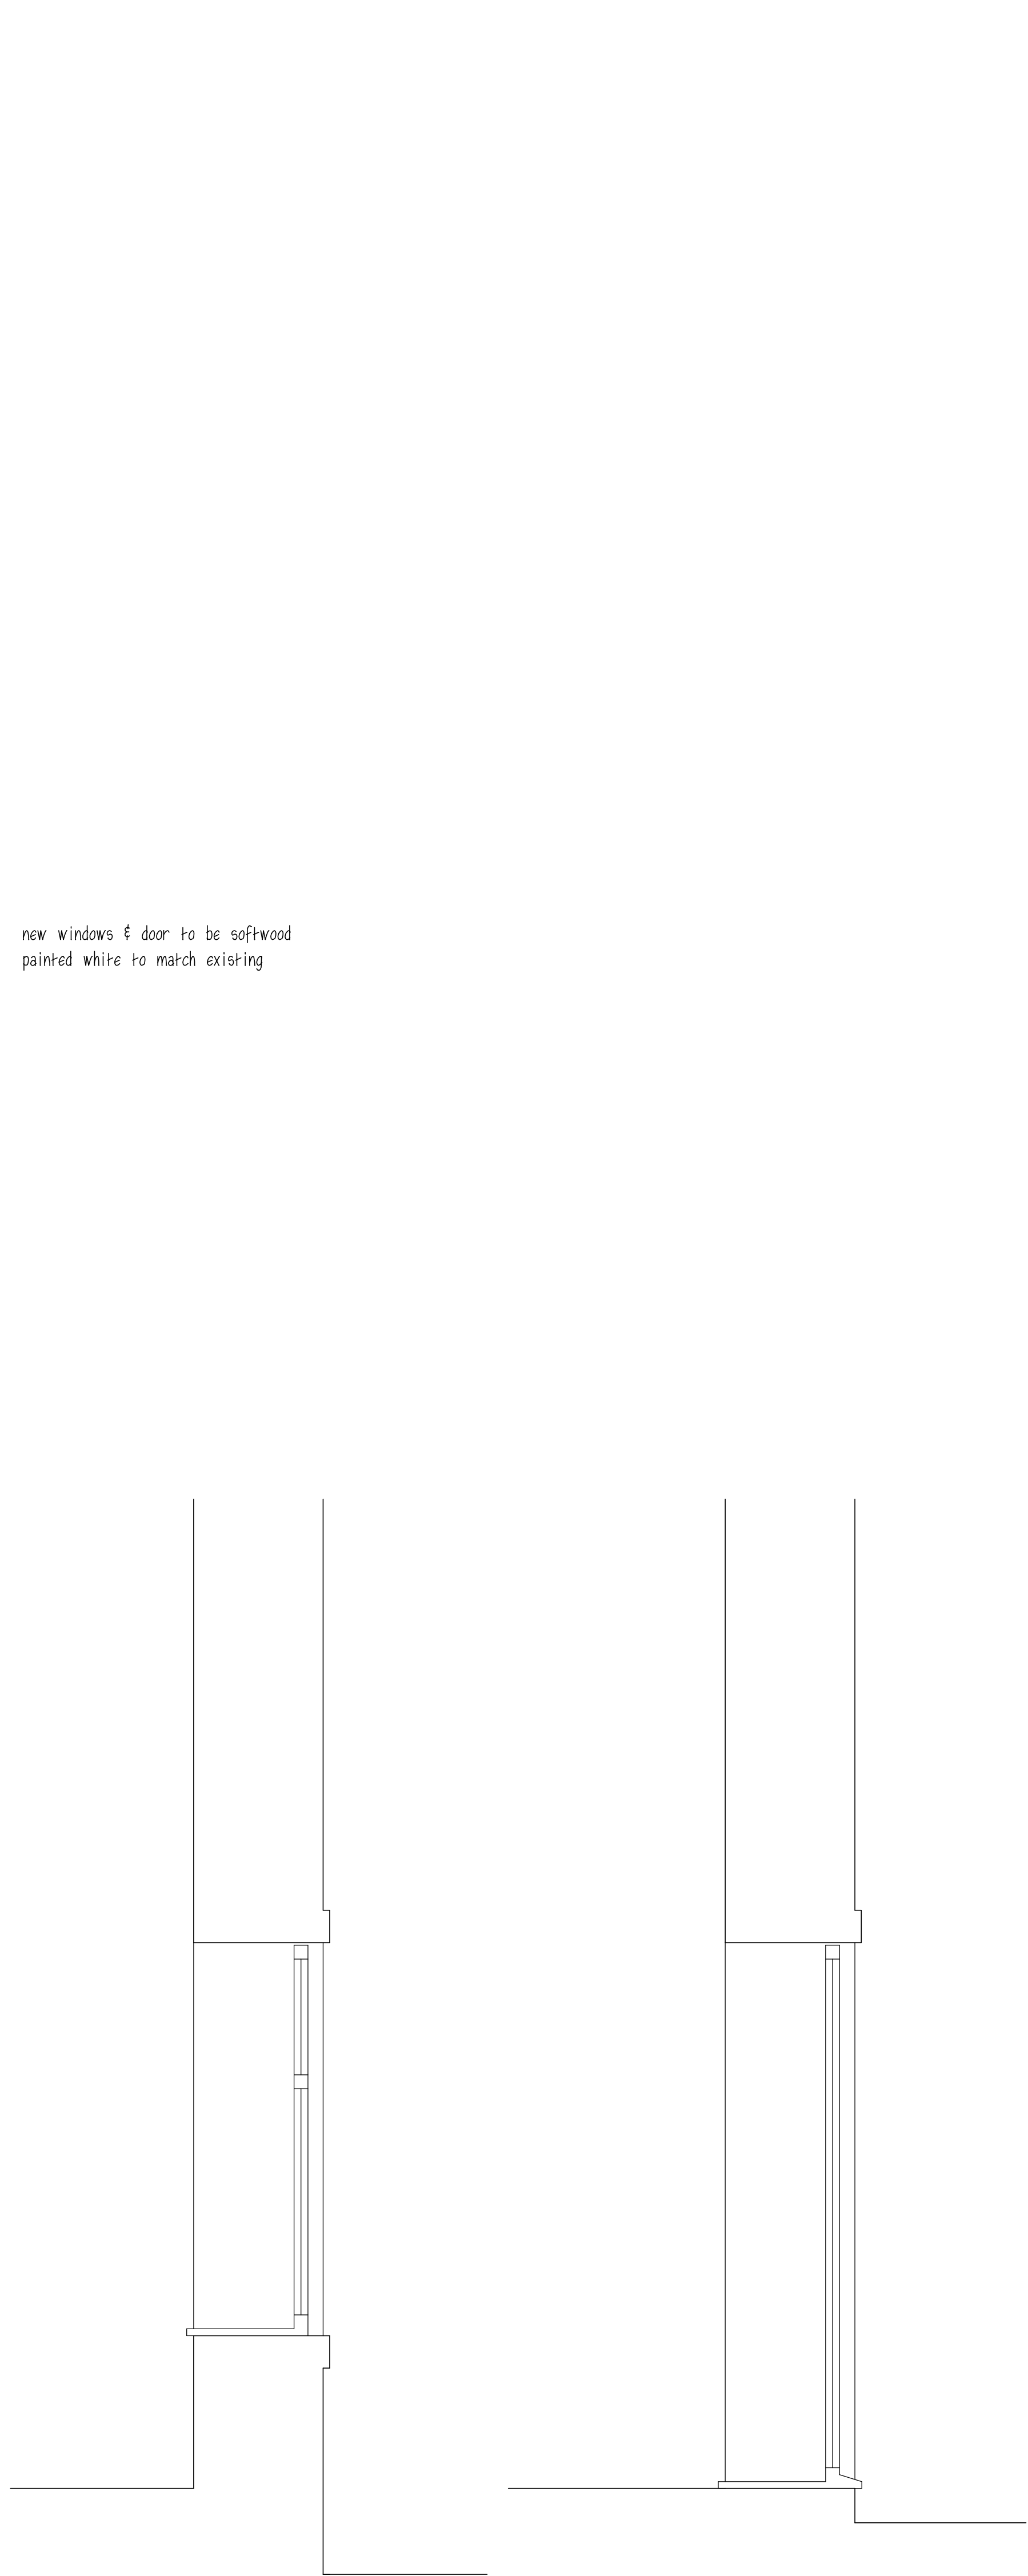

Section Thro Window & Door

ACCESS IDEA LTD
PROPOSED SHOP
23 CHURCH ST
BARNLEY

PROPOSED ELEVATION & SECTIONS

1:20@A0 JULY 23 Rev F

Peter Thompson
"Linwood"
Barnsley Road
Dodworth
Barnsley S75 3JR
t: 01226 201341
m: 07973251730
e-mail: peter-thompson@hotmail.co.uk
M.C.I.A.T.