


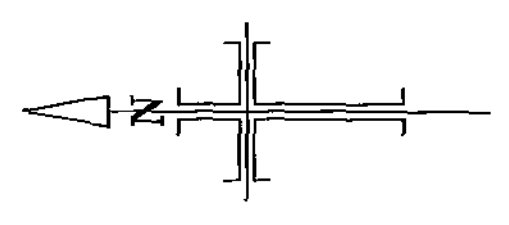

LEVELS ARE RELATED TO OS DATUM FROM BENCHMARK
ON CLAYTON LANE. VALUE = 72.33m AOD
(BENCHMARK MAY BE AFFECTED BY MINING SUBSIDENCE)

LOCAL GRID USED


INDICATIVE



KEY	
	FIRE HYDRANT
	BRITISH TELECOM MANHOLE
	ELECTRICITY INSPECTION COVER
	CABLE TV
	WATER STOP VALVE
	GAS VALVE
	ELECTRICITY POST/PYLON
	LIGHT
	TRAFFIC LIGHT
	ROAD SIGN
	TELEGRAPH POLE
	STAY WIRE
	ROAD GULLY
	KERB OUTLET
	DRAINAGE MANHOLE
	WASHOUT
	DRAIN/DIKE WATER LEVEL
	DRAIN/DIKE INVERT LEVEL
	TOP OF BANK
	BOTTOM OF BANK
	WALL
	CONCRETE
	VERGE/TRACK
	BUILDING
	ROAD CHANNEL
	HEDGEROW
	TREE CANOPY
	FENCE

REVISIONS

Date	Details

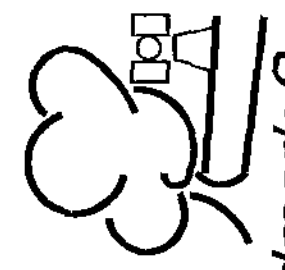

Landmark Surveys (UK) Ltd
145 NOTSTON ROAD
CLAYTON LANE
BARNESLEY
S72 8BW
FAX 01228 760070
MOBILE TEL 07801 697470

Client	WARMSWORTH STONE LTD	18 NOV 2003
Site	SITE AT KNABBS HILL FARM CLAYTON LANE, THURSCOE	
Scale	1 : 200	Date FEB 2008
Drawn by	M.R.GEMORE	Surveyed by M.R.G.T.R.



REVISIONS			
REV	DATE	REVISION	BY
A	20/03/08	Site plan and floor plans amended	CMG
B	01/05/08	Site plan amended	DMC
C	06/05/08	Site plan and floor plans amended	CMG
D	27/06/08	Site plan layout revised	DMC
E	16/07/08	Site plan layout revised	DMC
F	22/07/08	Site plan layout revised	DMC
G	24/08/08	Site plan layout revised	DMC
H	13/11/08	Plot numbers amended	DMC

KEY	
	Road
	Path / Courtyard
	Private Drive
	Trees
	Grass / Amenity
	Lawn / Private Garden
	Hedge
	Woodland Path / Tractor Access

studio MAP
Architecture and Project Management
Unit 19, Claro Court Business Centre
Claro Road Harrogate HG1 4BA
Tel: 01423 709192
Fax: 01423 709183
Email: admin@studiomap.co.uk

CLIENT	Simon Frith		
PROJECT	Thurnscoe Nr Barnsley Barnsley Metropolitan Council 18 NOV 2008 Corporate Mail Room		
TITLE	Site Plan & Ground Floor Plans		
STATUS	Preliminary		
DATE	Mar 2008	SCALE	1/500
DRAWN BY	CMG & DMJ	REVIEWED BY	DMC
DRAWING NUMBER	2007	107	33 H
CAD DETAILS	XREF'S: _____ CTBfile: _____ Ucode: _____ Size: _____		

REVISIONS:			REV.	DATE	REVISION	BY:	RVW
A	06/05/08	Elevations revised	CMG	DMC			
B	16/07/08	Elevations revised	CMG	DMC			
C	22/07/08	Elevations revised	CMG	DMC			
D	26/07/08	Elevations revised	DMJ	DMC			




Proposed Elevation E-E



Proposed Elevation C-C



Proposed Elevation A-A

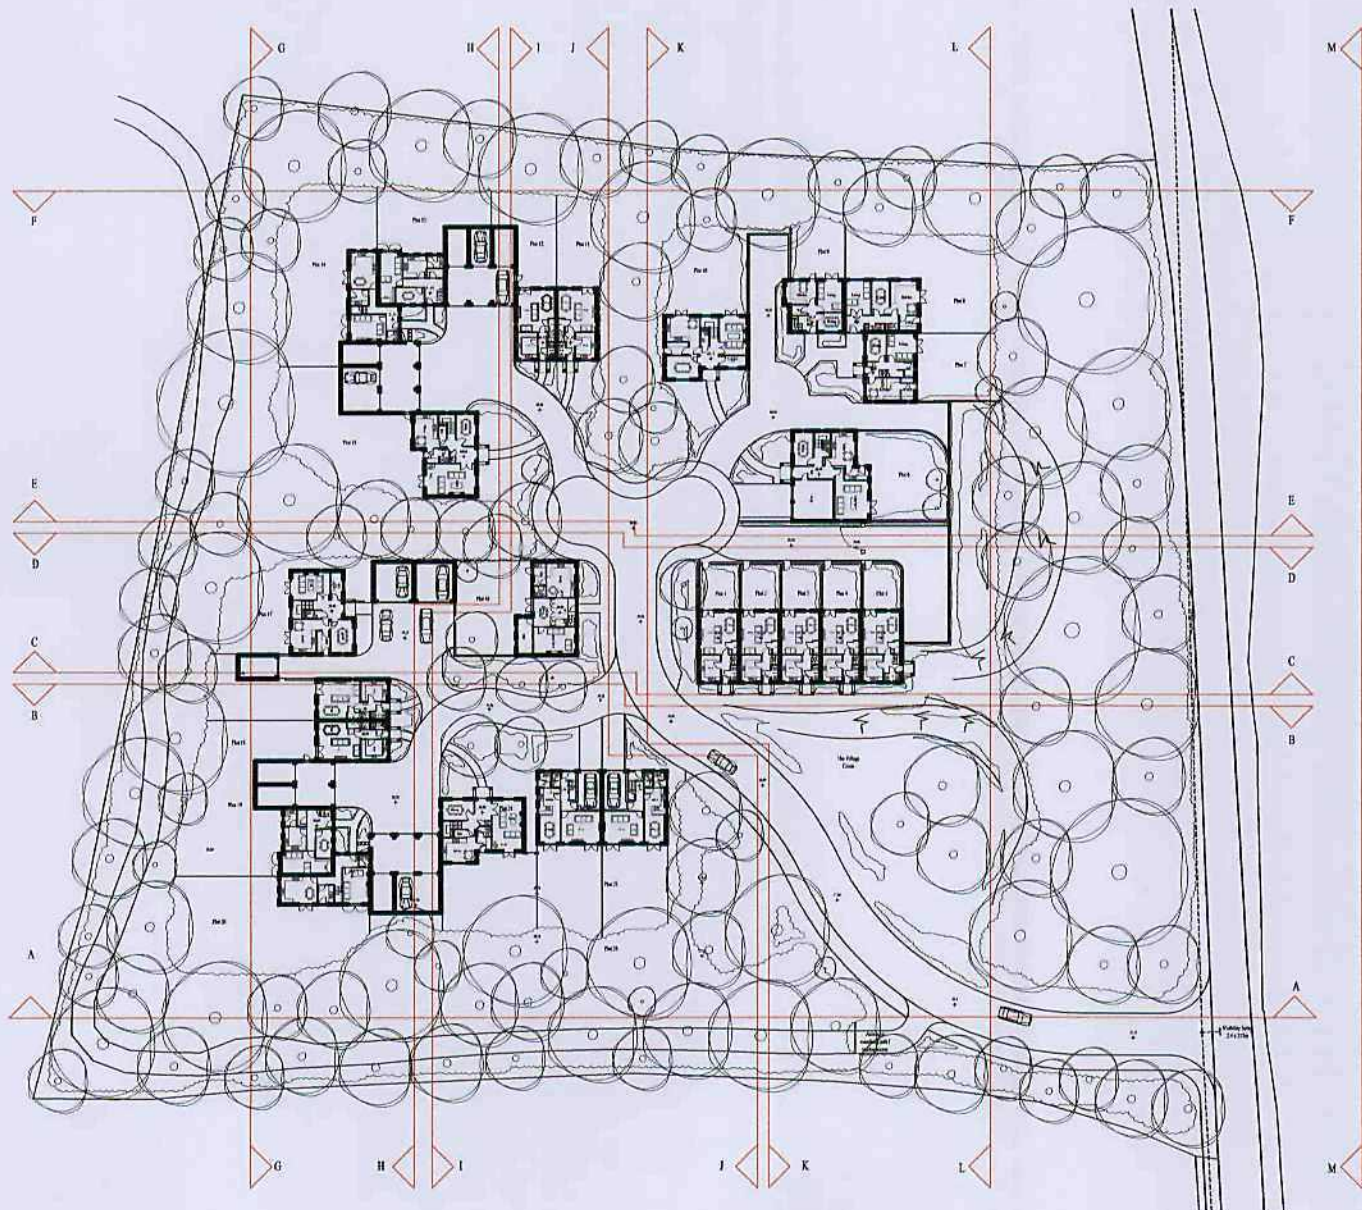

studio

MAP

Architecture and Project Management

Unit 19, Claro Court Business Centre
Claro Road Harrogate HG1 4BA
Tel: 01423 709192
Fax: 01423 709183
Email: admin@studiomap.co.uk

CLIENT		Simon Frith	
PROJECT		Thurnscoe Nr Barnsley	
TITLE		Proposed Street Scenes Barnsley Metropolitan Barnsley Council 18 NOV 2008 Concrete Mail Room	
STATUS		Preliminary	
DATE	Mar 2008	SCALE	1/200
DRAWN BY	CMG & DMJ	REVIEWED BY	DMC
DRAWING NUMBER	2007	107	46 D
CAD DETAILS		REF:	
CIBSE		1/Scale: Size:	

REVISIONS:			BY:
REV.	DATE	REVISION	BY
A	22/07/08	Street Scenes Revised	DMC
B	25/08/08	Amended to planners requirements	DMC




Proposed Elevation B-B



Proposed Elevation D-D



Proposed Elevation F-F

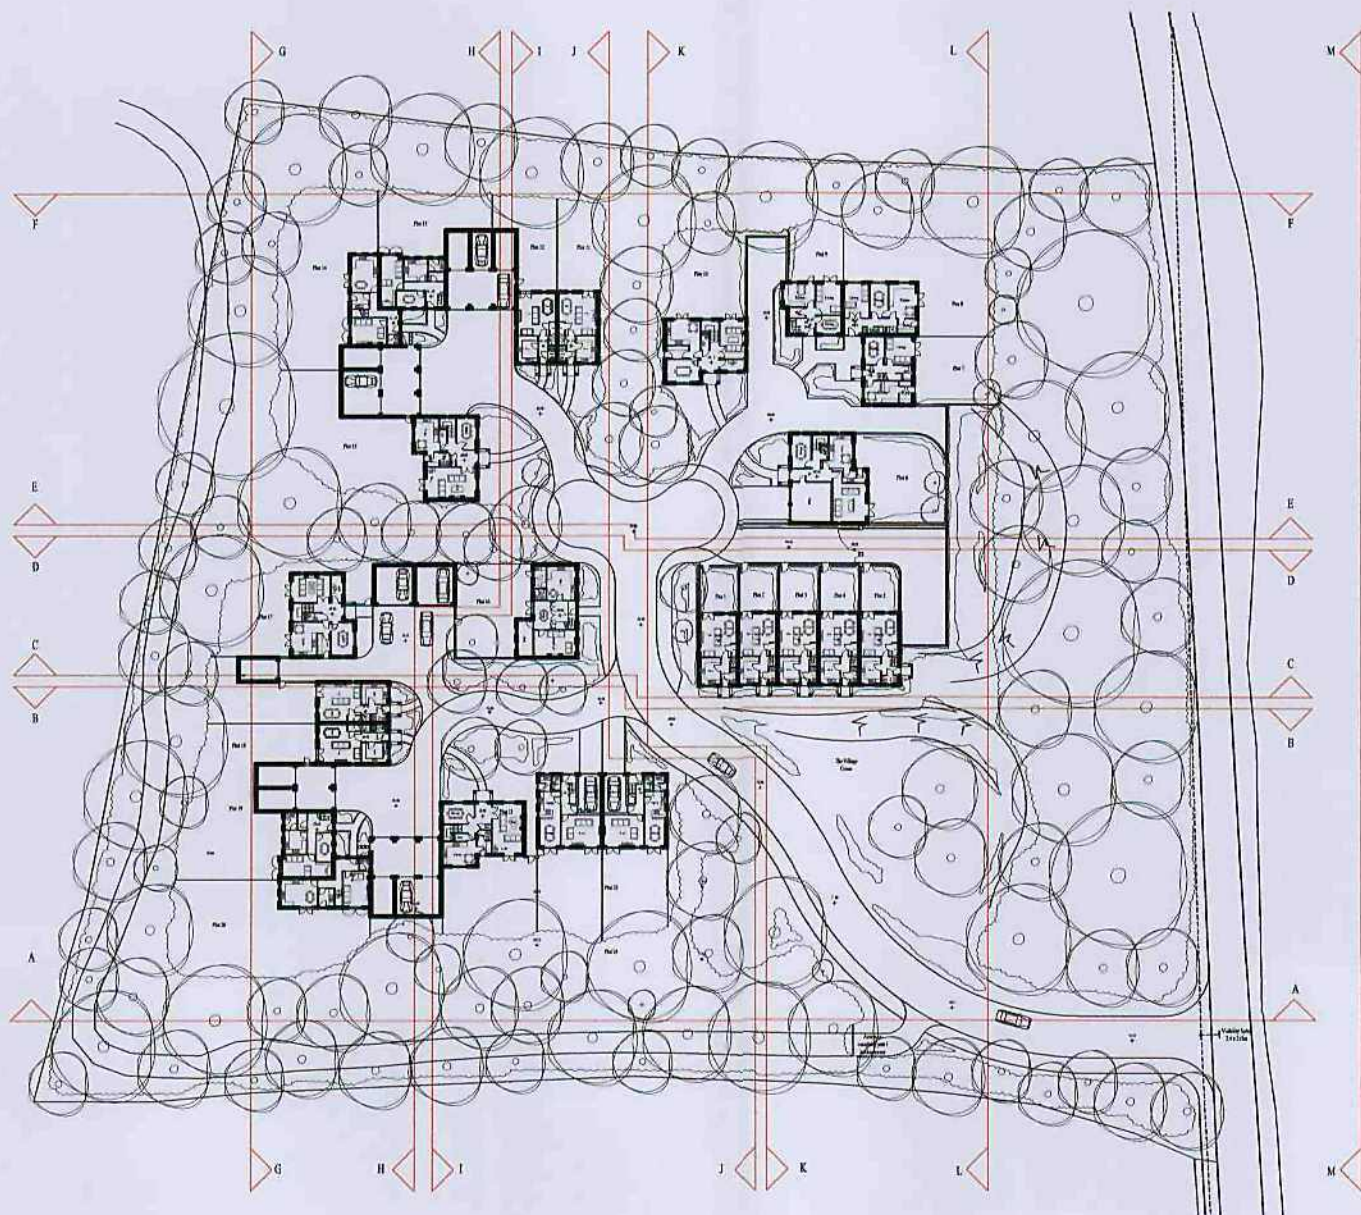

Architecture and Project Management

Unit 19, Claro Court Business Centre
Claro Road Harrogate HG1 4BA
Tel: 01423 709192
Fax: 01423 709183
Email: admin@studiomap.co.uk

CLIENT

Simon Frith

PROJECT

Thurnscoe Nr Barnsley

TITLE

Proposed Street Scenes
Barnsley Metropolitan
Borough Council
18 NOV 2008
Corporate Mail Room

STATUS

Preliminary

DATE

Mar 2008

SCALE

1/200

DRAWN BY

CMG & DMJ

REVIEWED BY

DMC

DRAWING NUMBER

2007

107

47 B

CAD DETAILS

WETS

CTM

U-scale

Size



Existing Elevation H-H




Existing Elevation J-J



Existing Elevation L-L



Existing Elevation M-M

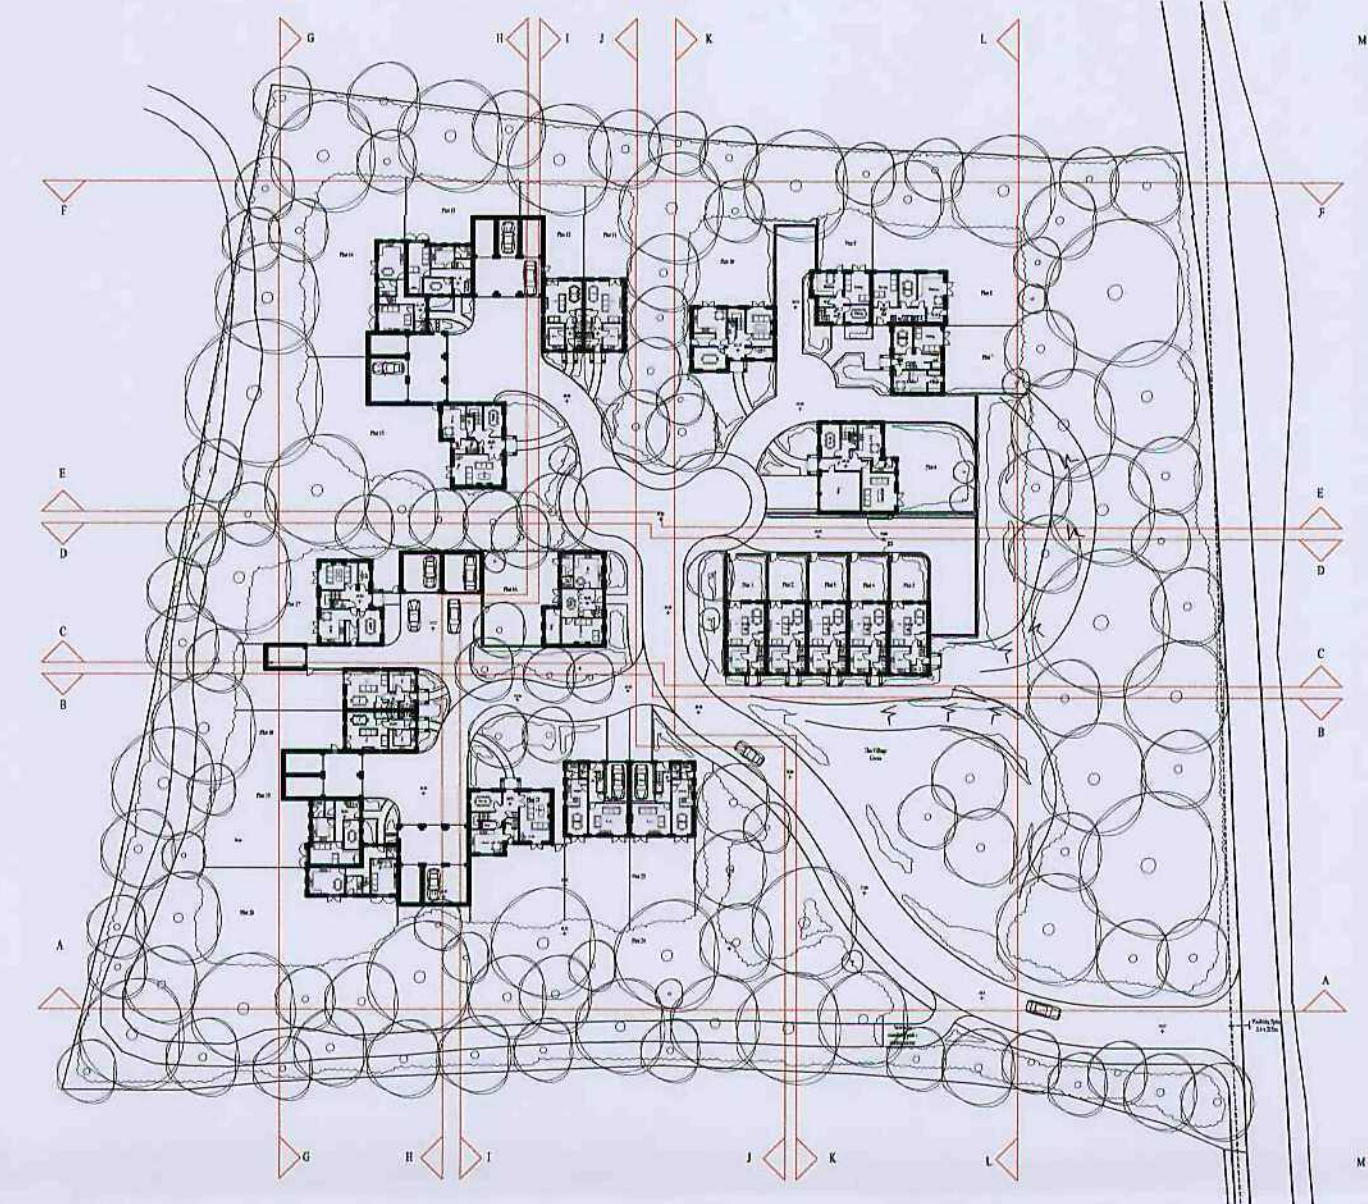

studio MAP
 Architecture and Project Management
 Unit 19, Claro Court Business Centre
 Claro Road Harrogate HG1 4BA
 Tel: 01423 709192
 Fax: 01423 709183
 Email: admin@studiomap.co.uk

CLIENT		
Simon Frith		
PROJECT		
Thurnscoe Nr Barnsley		
TITLE		
Proposed Street Scenes Barnsley Metropolitan Barnsley Council 18 NOV 2008		
STATUS		
Preliminary		
DATE	SCALE	
July 2008	1/200	
DRAWN BY	REVIEWED BY	
CMG	DMC	
DRAWING NUMBER		
2007	107	48A
CAD DETAILS		
DWG'S		
DWG	USER	SIZE

REVISIONS:			BY: RWJ
REV. DATE:	REVISION:		
A	26/10/09	Amended to planners requirements	DMJ



Existing Elevation K-K



Existing Elevation I-I



Existing Elevation G-G



Architecture and Project Management

Unit 19, Claro Court Business Centre
Claro Road Harrogate HG1 4BA
Tel: 01423 709192
Fax: 01423 709183
Email: admin@studiomap.co.uk

CLIENT

Simon Frith

PROJECT

Thurnscoe Nr Barnsley

TITLE

Proposed Street Scenes
Barnsley Metropolitan
Borough Council
18 NOV 2008

STATUS

Preliminary

DATE

Mar 2008

SCALE

1/200

DRAWN BY

CMG & DMJ

REVIEWED BY

DMC

DRAWING NUMBER

2007

107

49 A

CAD DETAILS

ARISTO: 4

CTBfile: 130x100 130x100 130x100