


Diagrammatic sketch of foul water disposal.
(consequence)

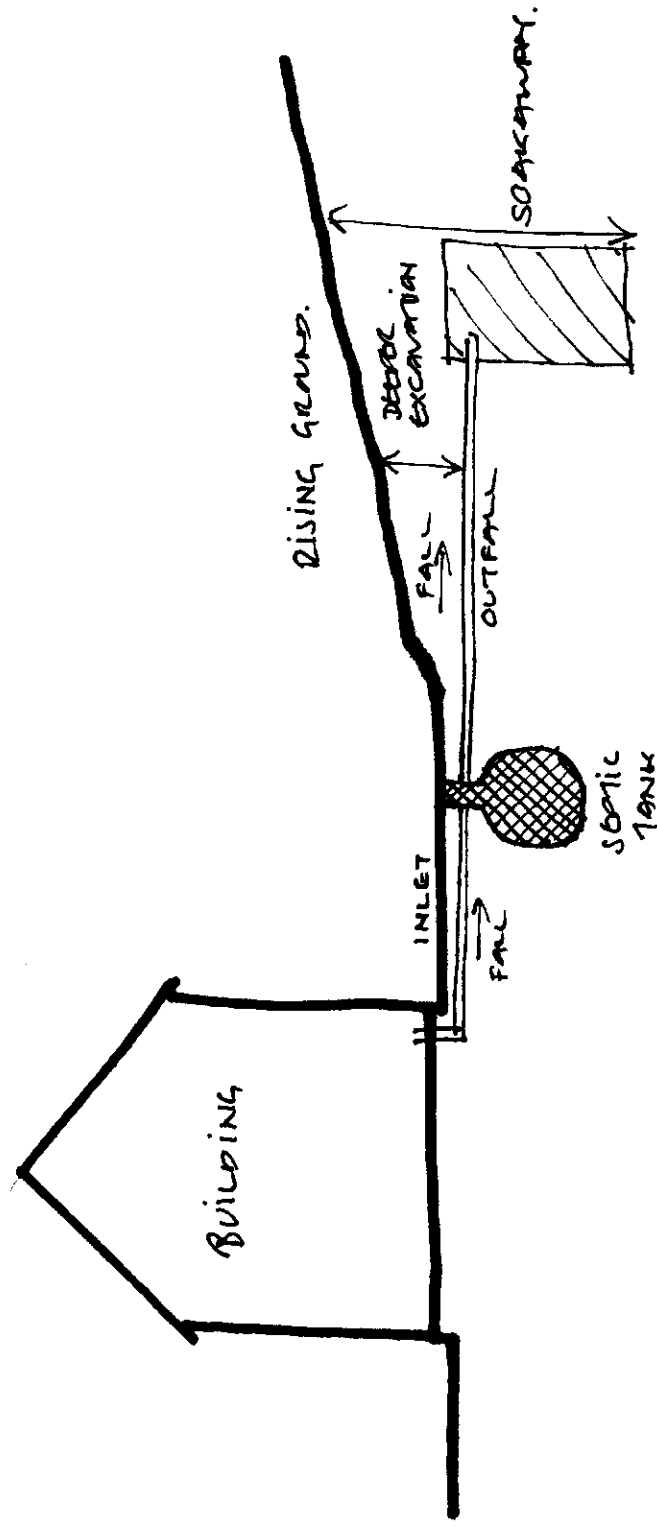

NTS.