

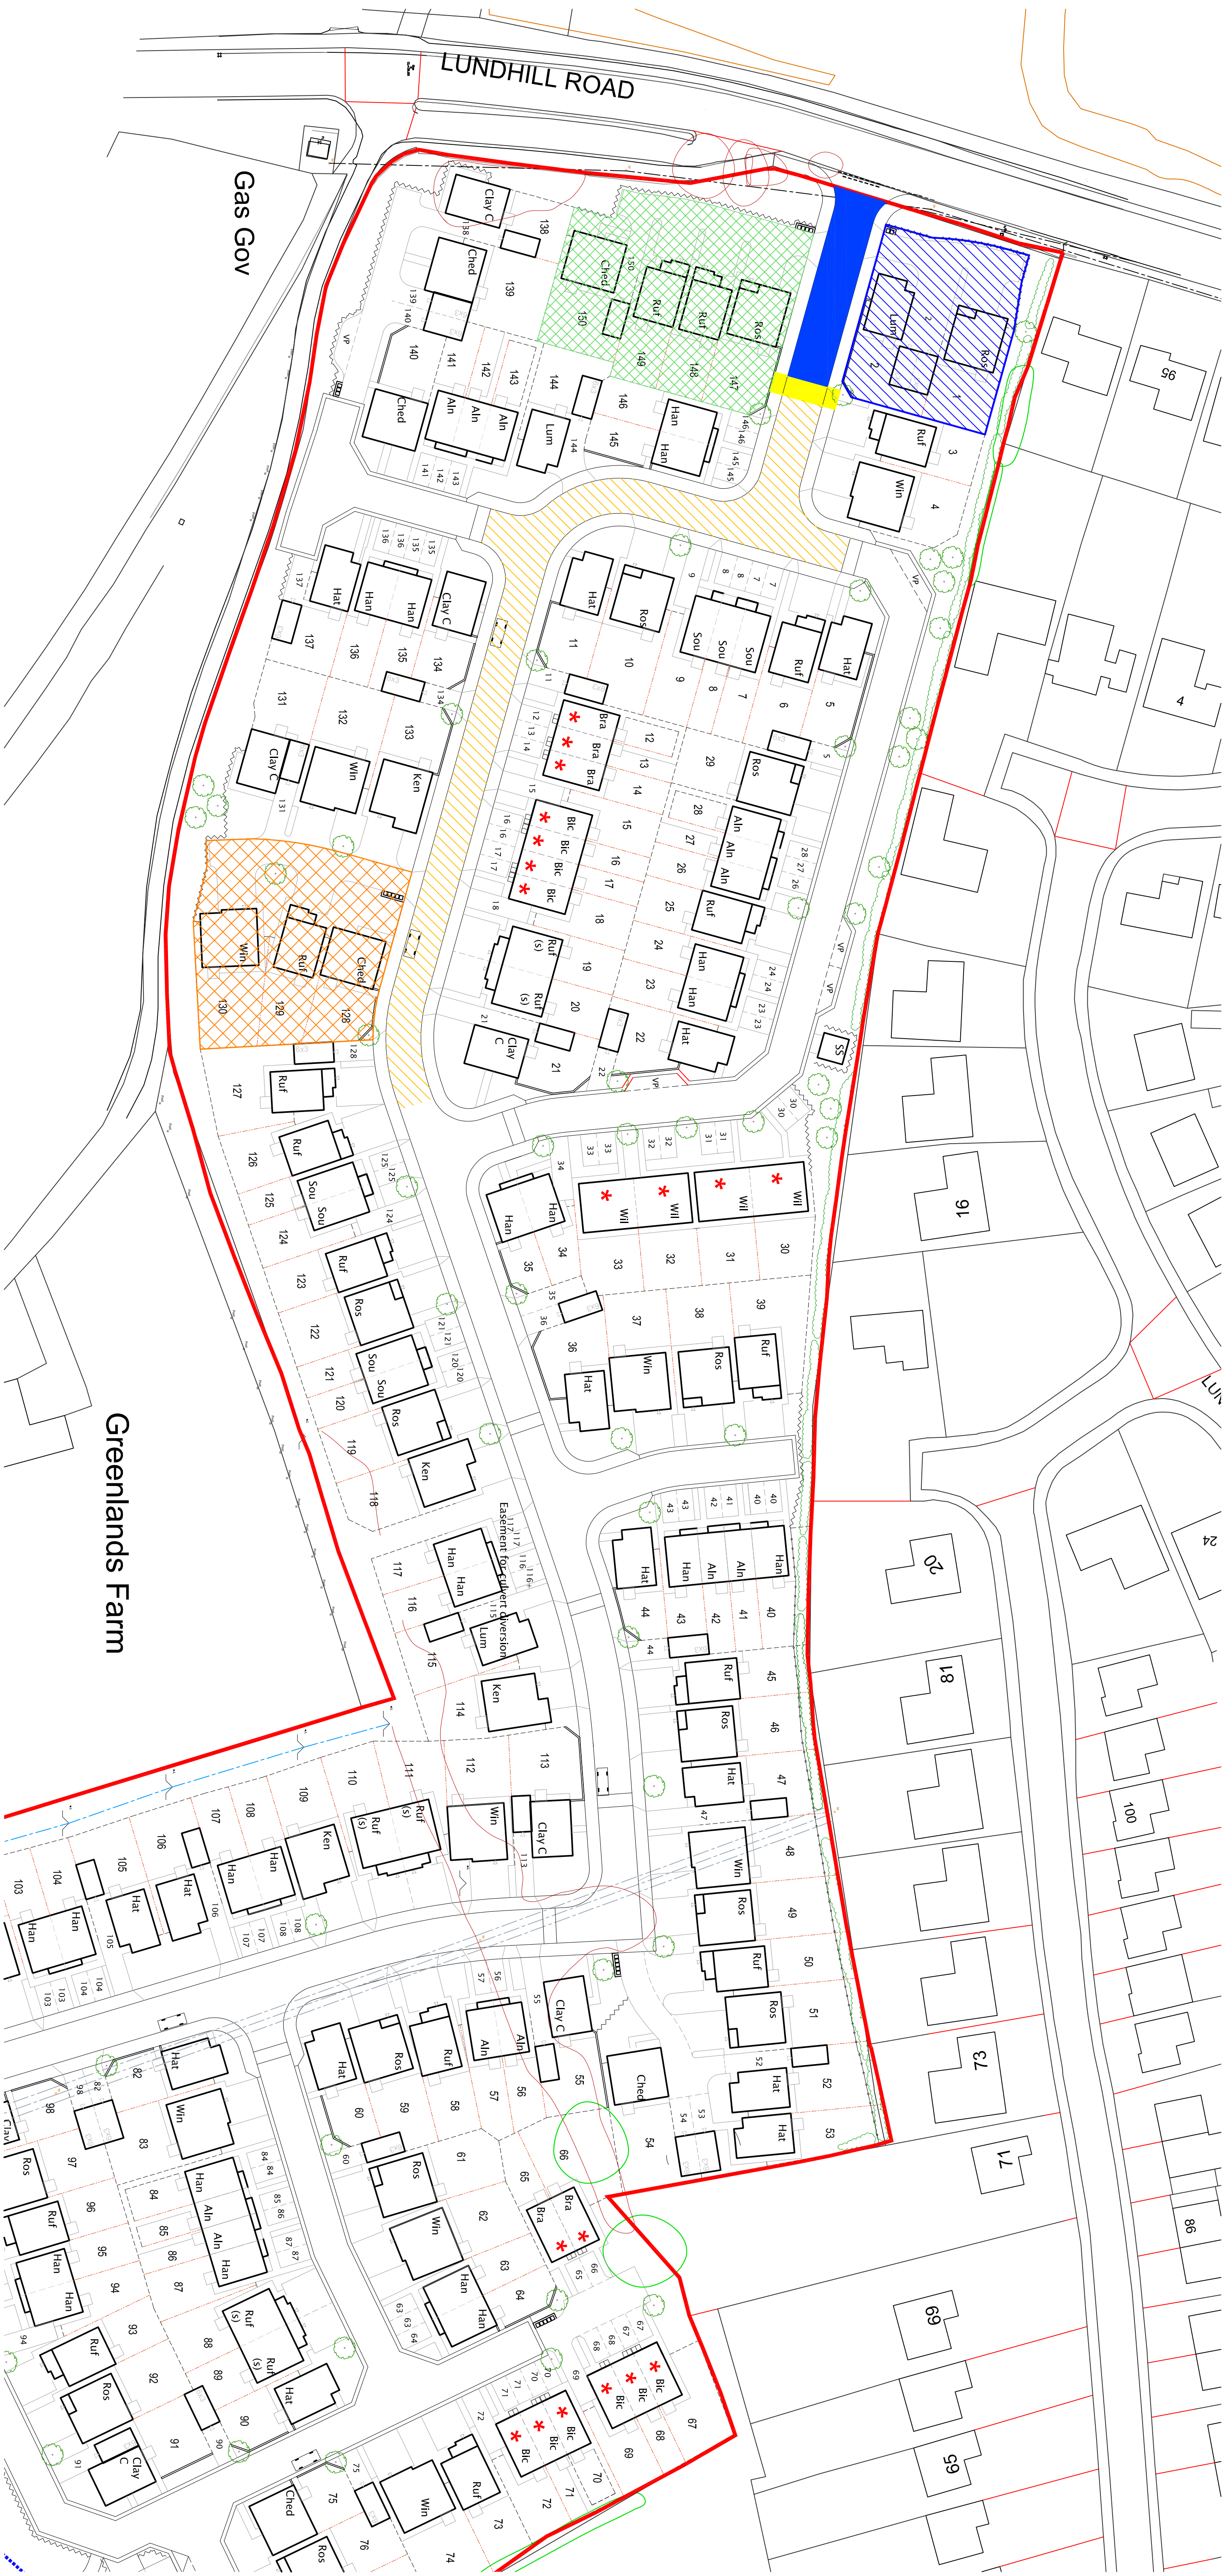


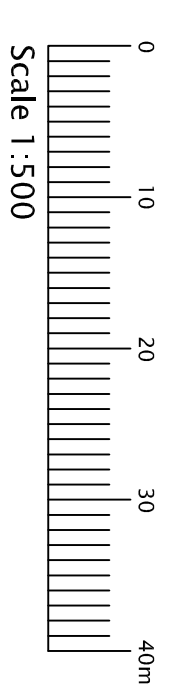

KEY:	
	CONSTRUCTION COMPOUND
	SALS OFFER, SHOW HOUSE & PARKING
	WHEEL WASHING FACILITIES
	TEMPORARY PARKING AREA FOR CONSTRUCTION VEHICLES
	TEMPORARY ACCESS ROAD TO BE FORCED TO BARE COURSE
	HARD STANDING AREA

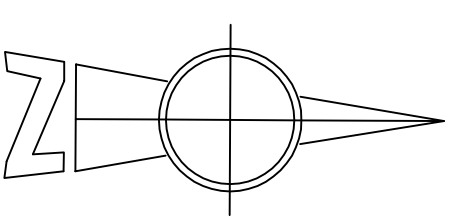

	Proposed Residential Development Lundhill Road, Wombwell	
	Proposed Compound Plan	
Scale	1:500@A1	Drawing Number
Drawn By	CJB	LRW-2018014A
Checked By	SAC	SEPT 18