
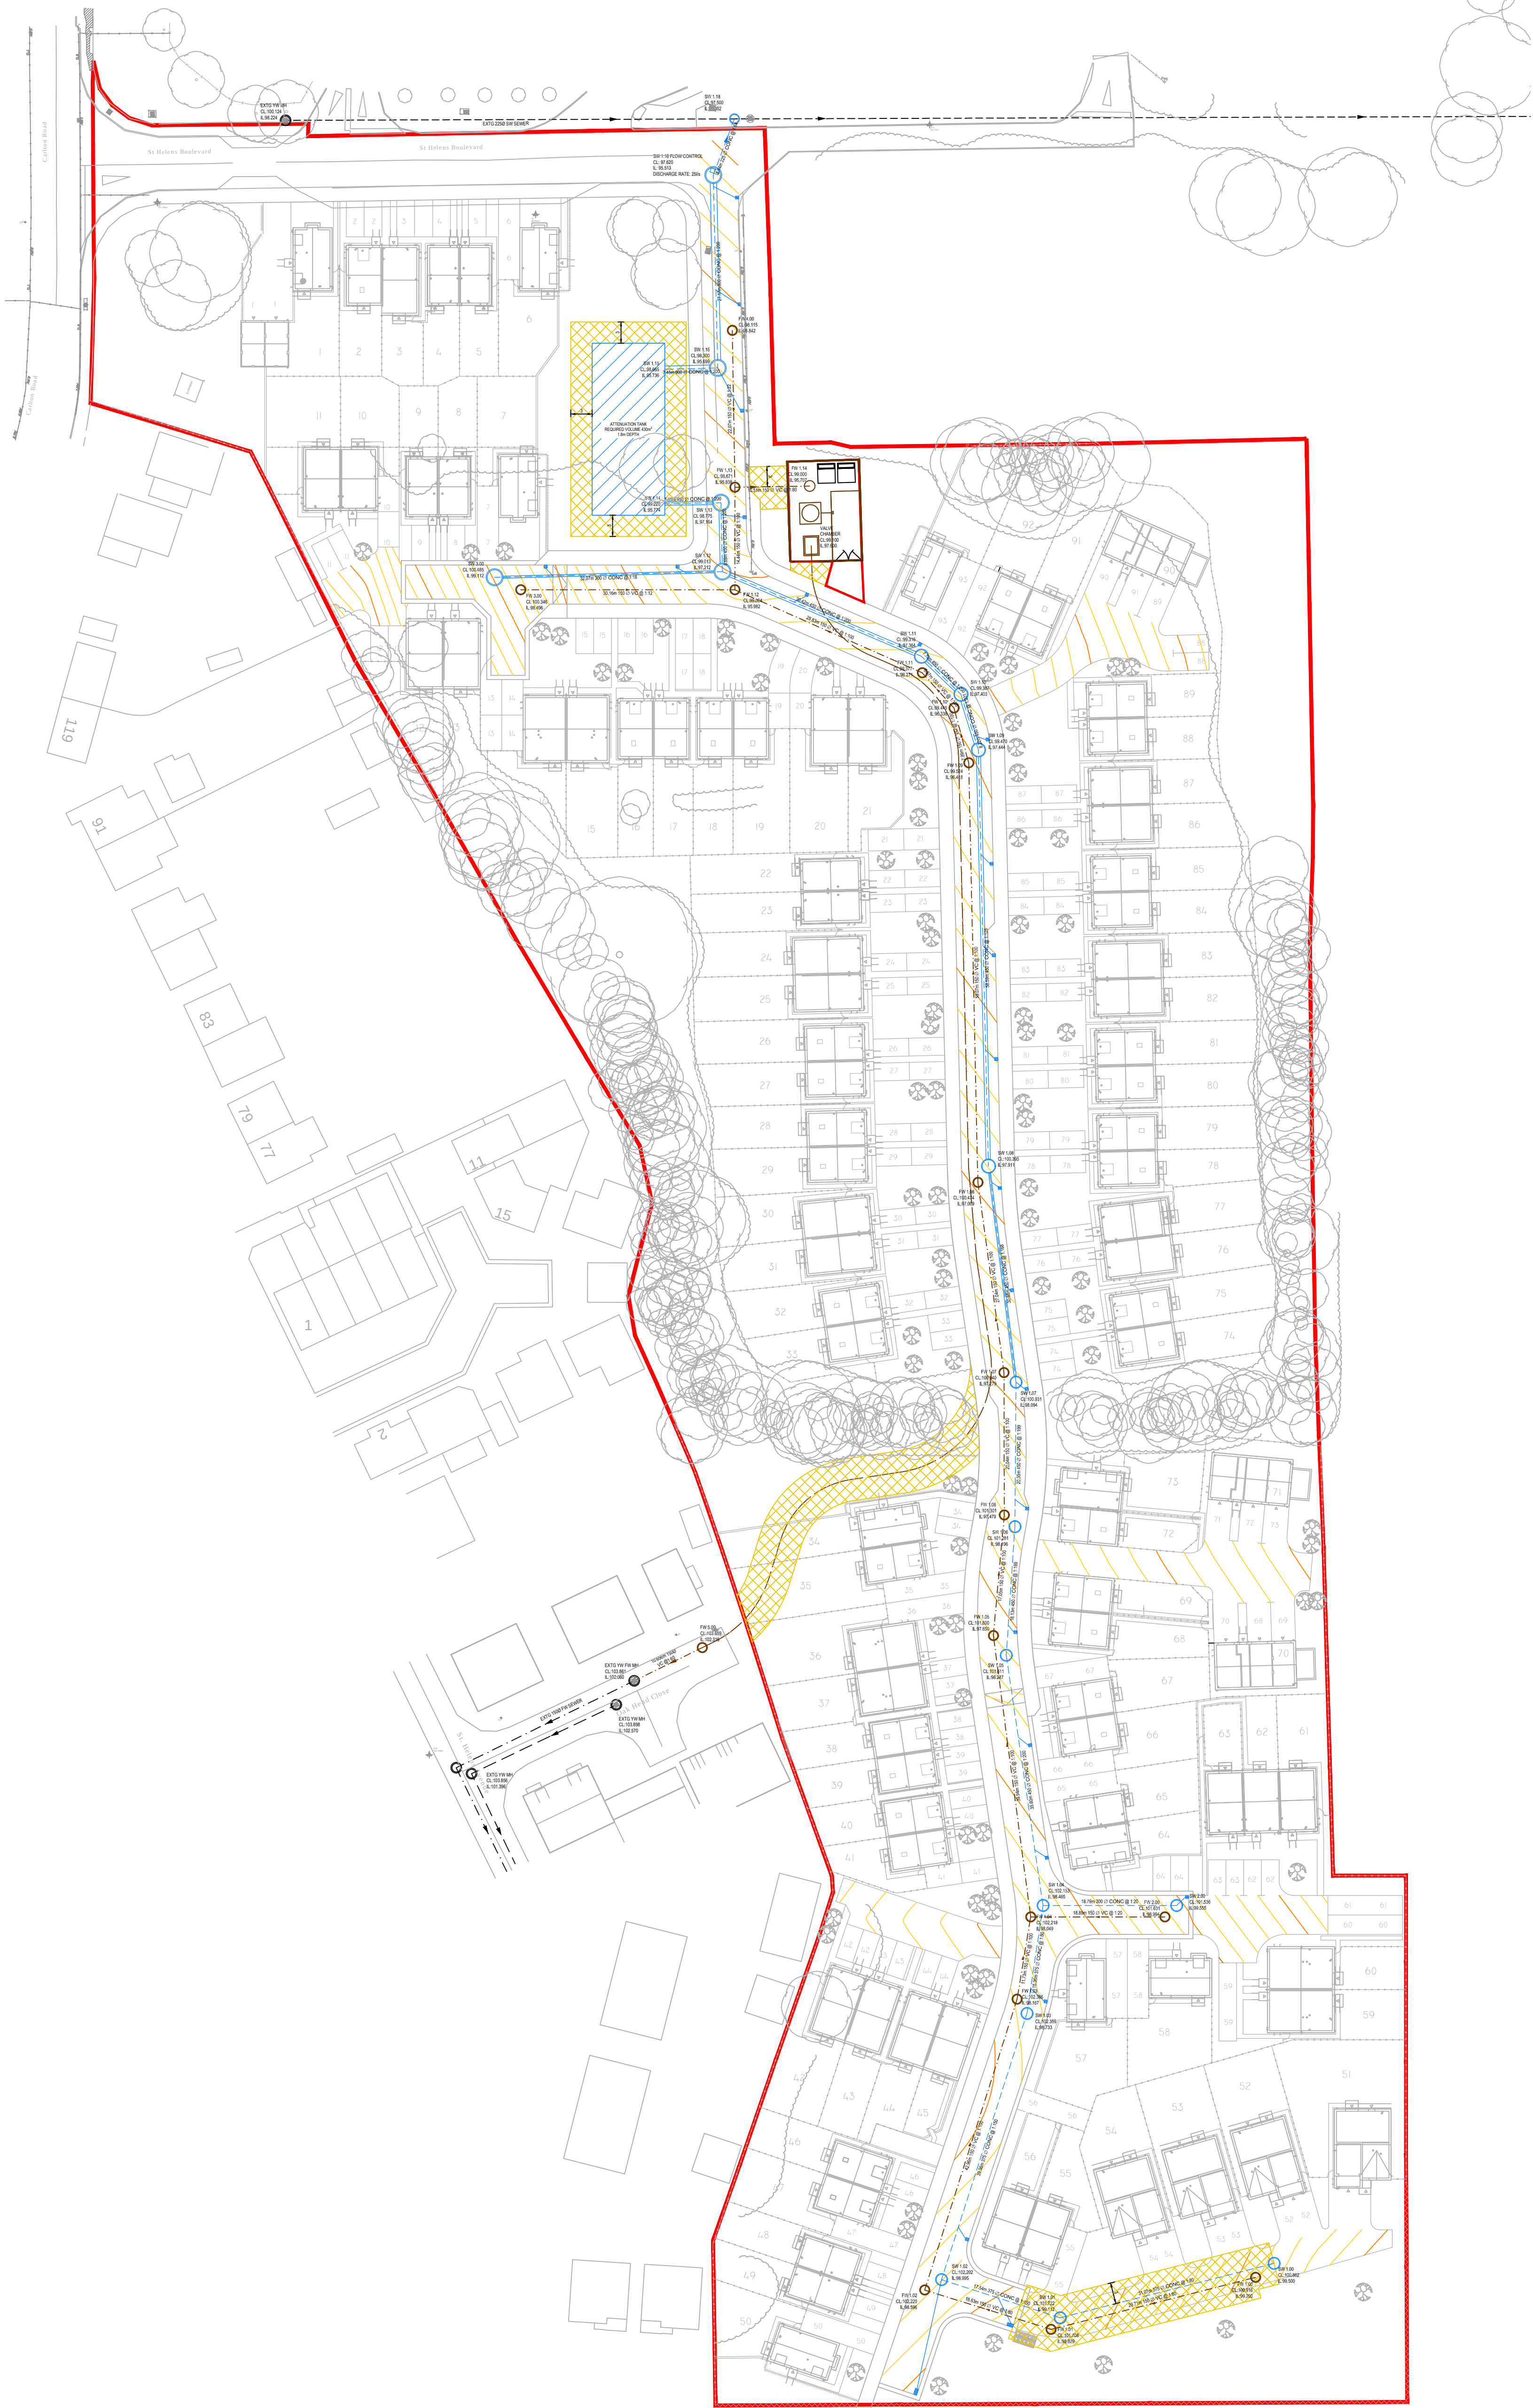


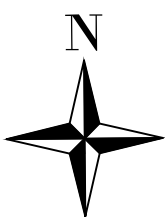

NOTES

- THIS DRAWING IS BASED ON PLANNING LAYOUT DRAWING 17-296-02 AND HAYCOCK AND TODD TOPOGRAPHICAL SURVEY DRAWING S8860-3D.
- THIS DRAWING IS FOR INFORMATION ONLY.

KEY

- SITE BOUNDARY
- EXISTING SW SEWER
- EXISTING FW SEWER
- PROPOSED SW
- PROPOSED FW
- EASEMENT
- 0.5m CONTOUR
- 0.1m CONTOUR

P10	UPDATED TO SUIT NEW LAYOUT	SA	NT	VB	30.01.20
P09	UPDATED TO SUIT NEW LAYOUT	SA	NT	VB	24.01.20
P08	UPDATED TO SUIT NEW LAYOUT	JS	NT	VB	10.01.20
P07	UPDATED TO SUIT NEW LAYOUT	JS	EM	VB	06.11.19
P06	UPDATED FOR NEW LAYOUT	JS	NT	VB	23.09.19
No.	Revision	Drawn	Job Manager	Project Director	Date

Drawing Revisions

Note: * indicates signatures on original issue of drawing or last revision of drawing

Conditions of Use. This document may only be used by GHD's client (and any other person who GHD has agreed can use this document) for the purpose for which it was prepared and must not be used by any other person or for any other purpose.



Alexandra House, Lawnswood Business Park,
Leeds, LS16 6QY, United Kingdom
T 44 (0)113 487 8600
E UKmail@ghd.com W www.ghd.com

Client **KEEPMOAT HOMES**

Project **CARLTON ROAD, BARNSELY**

Title **ENGINEERING LAYOUT**

Scale	1:500 @ A1	DO NOT SCALE	
Drawn	NT	Designer	NT
Drafting Check	VB	Design Check	VB
Approved (Project Director)			
Date			

This Drawing must not be used for Construction unless signed as Approved

Drawing No.	Original Size
12501429-C200	A1
Rev.	P10

PRELIMINARY